


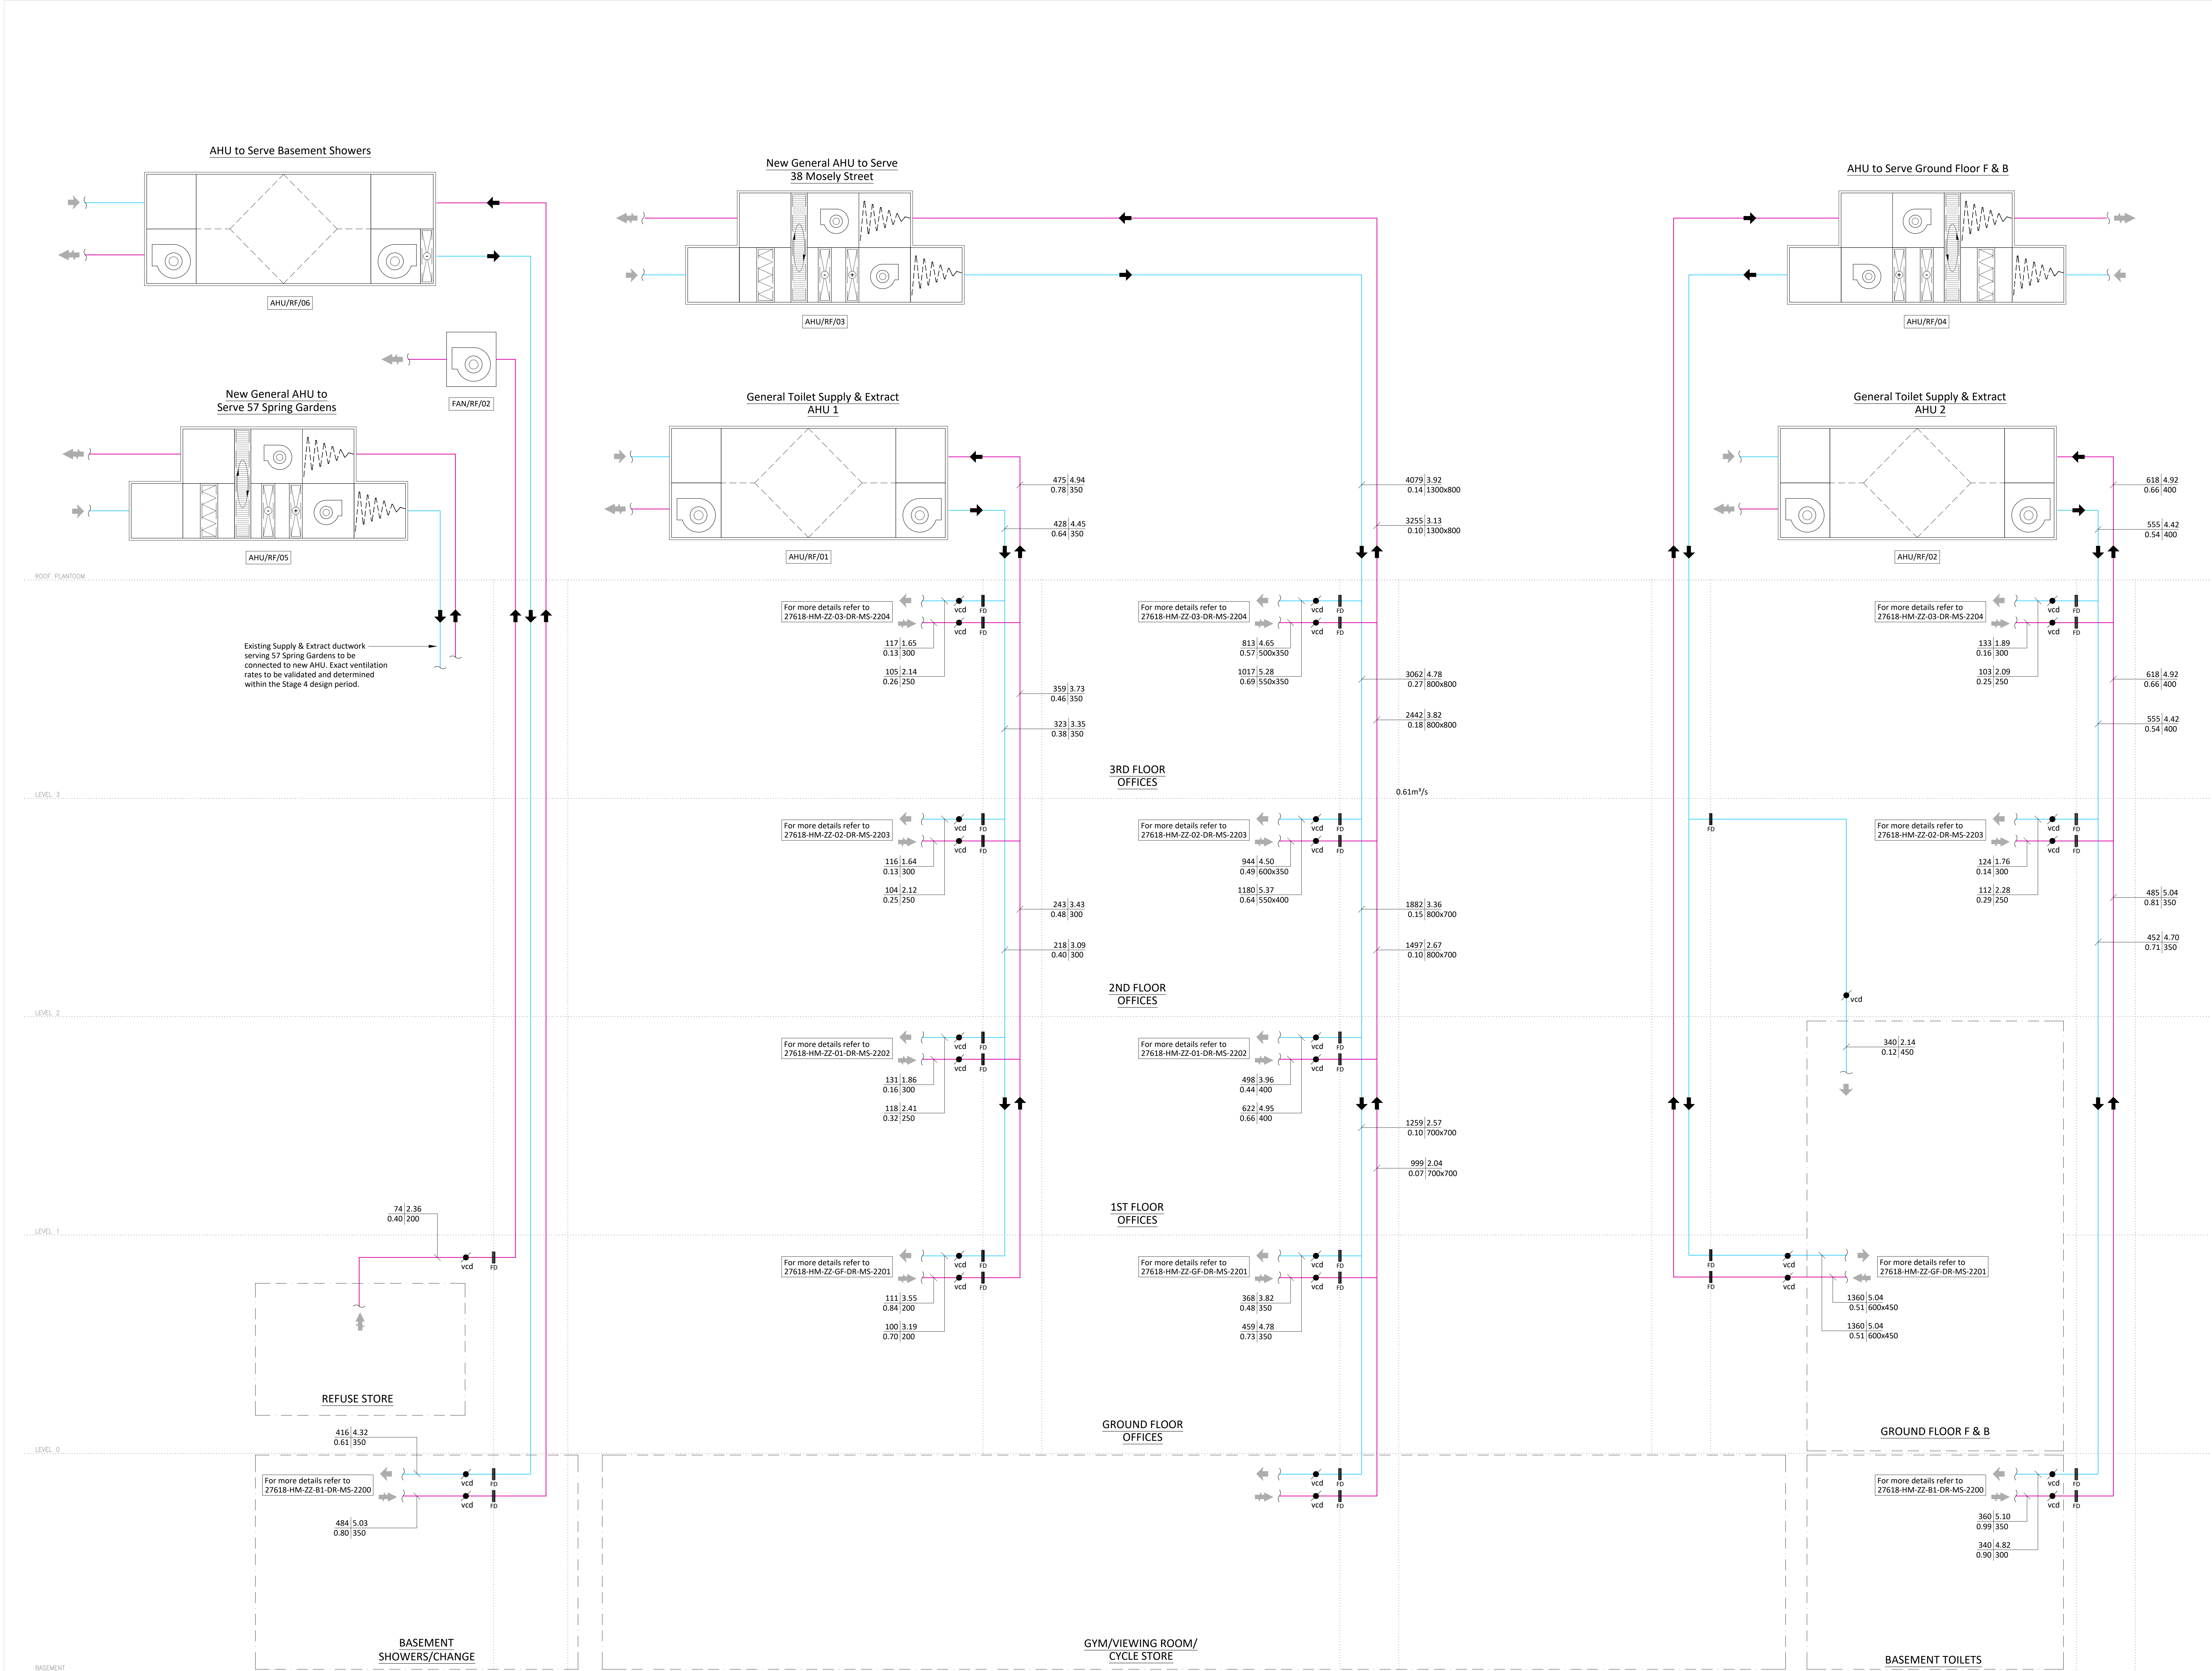

Do not scale from this drawing.
Verify dimensions by site measurement.
Read this drawing in conjunction with the latest architectural and structural drawings.
This drawing is based on the following information:-

Notes

- This drawing to be read in conjunction with all mechanical, electrical & public health drawings for this contract.
- All services work to be carried out in accordance with the relevant Engineering Specification for this contract.

Flow rate l/s / Velocity m/s
Pressure drop Pa/m / Duct size mm

02	29/04/22	Stage 4 Tender Issue.	RG	SH
01	31/03/22	Stage 3 Issue.	RG	SH

Revision Date Description Drawn Checked



hilsonmoran.com info@hilsonmoran.com

Client

Bruntwood

Project
38 - 42 Mosley Street
Grade 2*
Listed Building Refurbishment

Drawing Title
Mechanical Services
Ventilation Schematic

Scale	Sheet Size	Checked	Approved
NTS	A0	SH	SR
Status			HM Project No.
RIBA STAGE 4 TENDER ISSUE			27618
Drawing No.			Rev
27618-HM-ZZ-ZZ-DR-MS-2101			02