



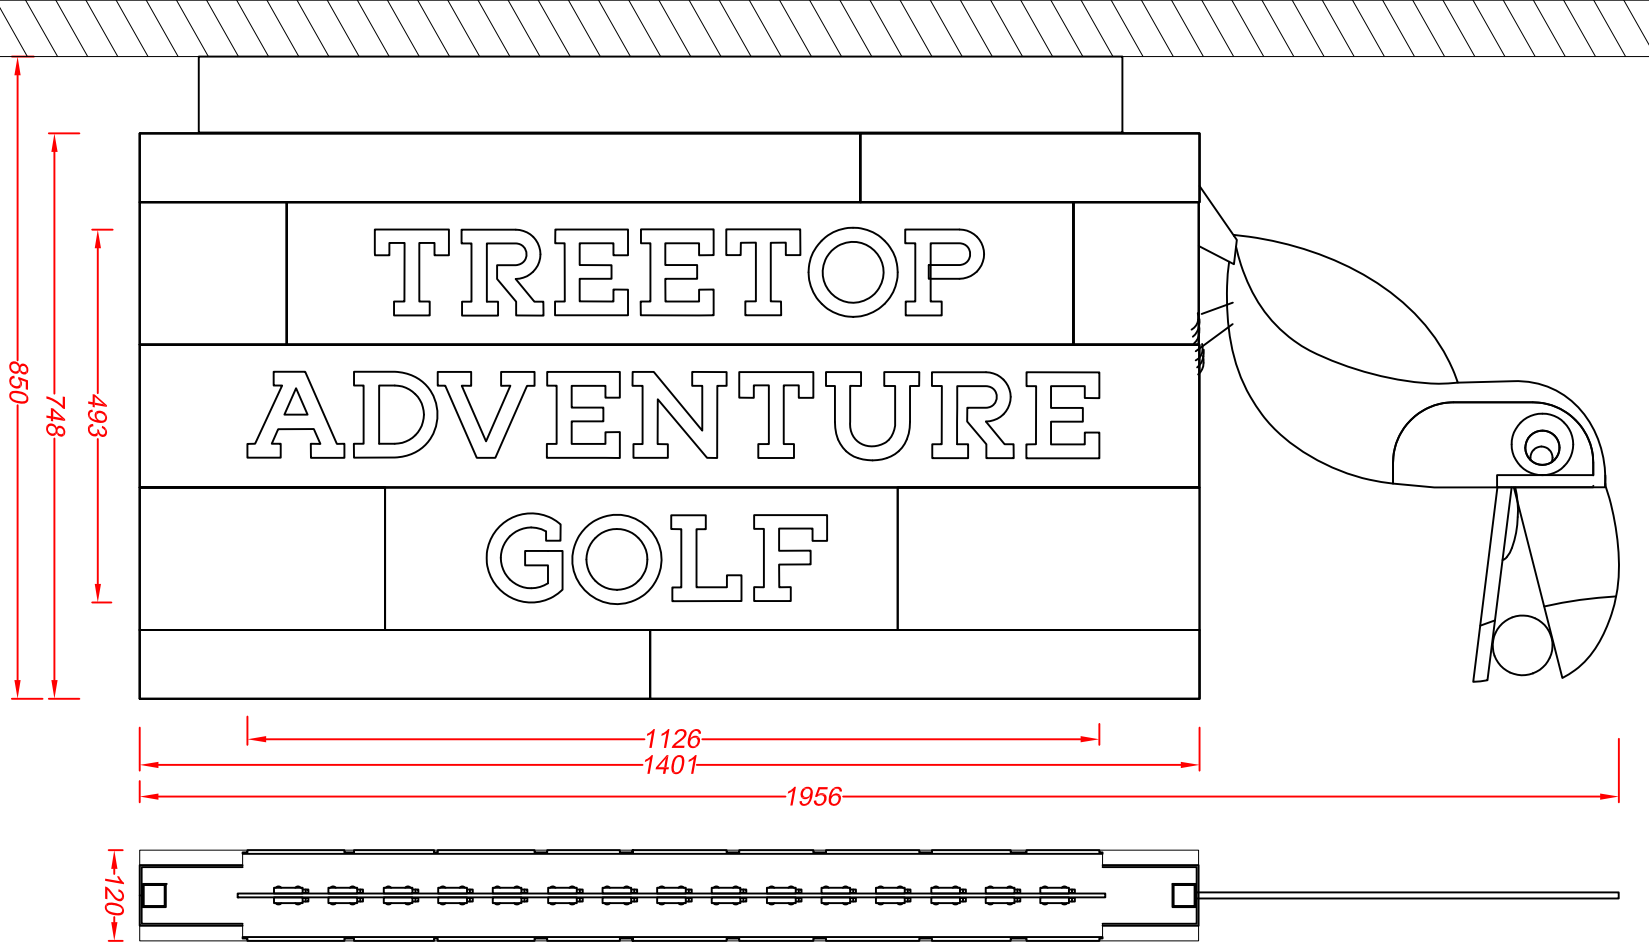

Section A-A through the text
Scale 1:10

A steel inner frame is covered with cladding panels which are also covered with vertical timber planks, some of the planks are painted green.
A flat cut 8mm steel toucan is welded to the top and finished with vinyl digital prints.

Fret cut text in the timber reading 'TREETOP ADVENTURE GOLF' is fitted with 5mm opal 030 acrylic with the 'TREETOP' faces given a stain glass paint finish to match green PMS 347.
Letters are internally illuminated by low energy green or warm white LEDs.
Fixing arms are covered by a black folded and welded 2mm aluminium shroud.

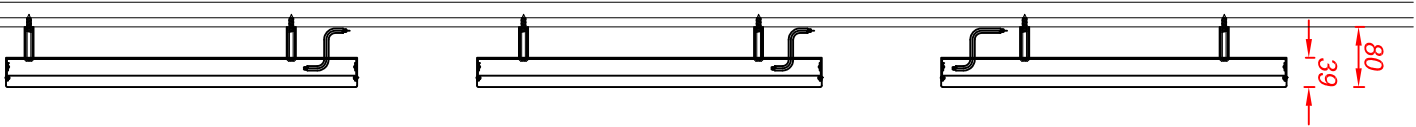

Section A-A through the text
Scale 1:10


Text reading 'TREETOP ADVENTURE GOLF' are faux neon letters.

Rear channel of the letters are built-up 1.2mm descaled stainless steel with the 'TREETOP' letter channels finished green PMS 347 and the other letter channels finished cream PMS 7499.

Faces are bullnosed 10mm opal 030 acrylic with the 'TREETOP' faces given a stain glass paint finish to match green PMS 347.

Backs are screw fixed to a large living wall which is fixed to the brickwork and which is surrounded by vertical plank of multicoloured timber cladding.

Letters are fitted with low energy green or warm white LEDs for face illumination.

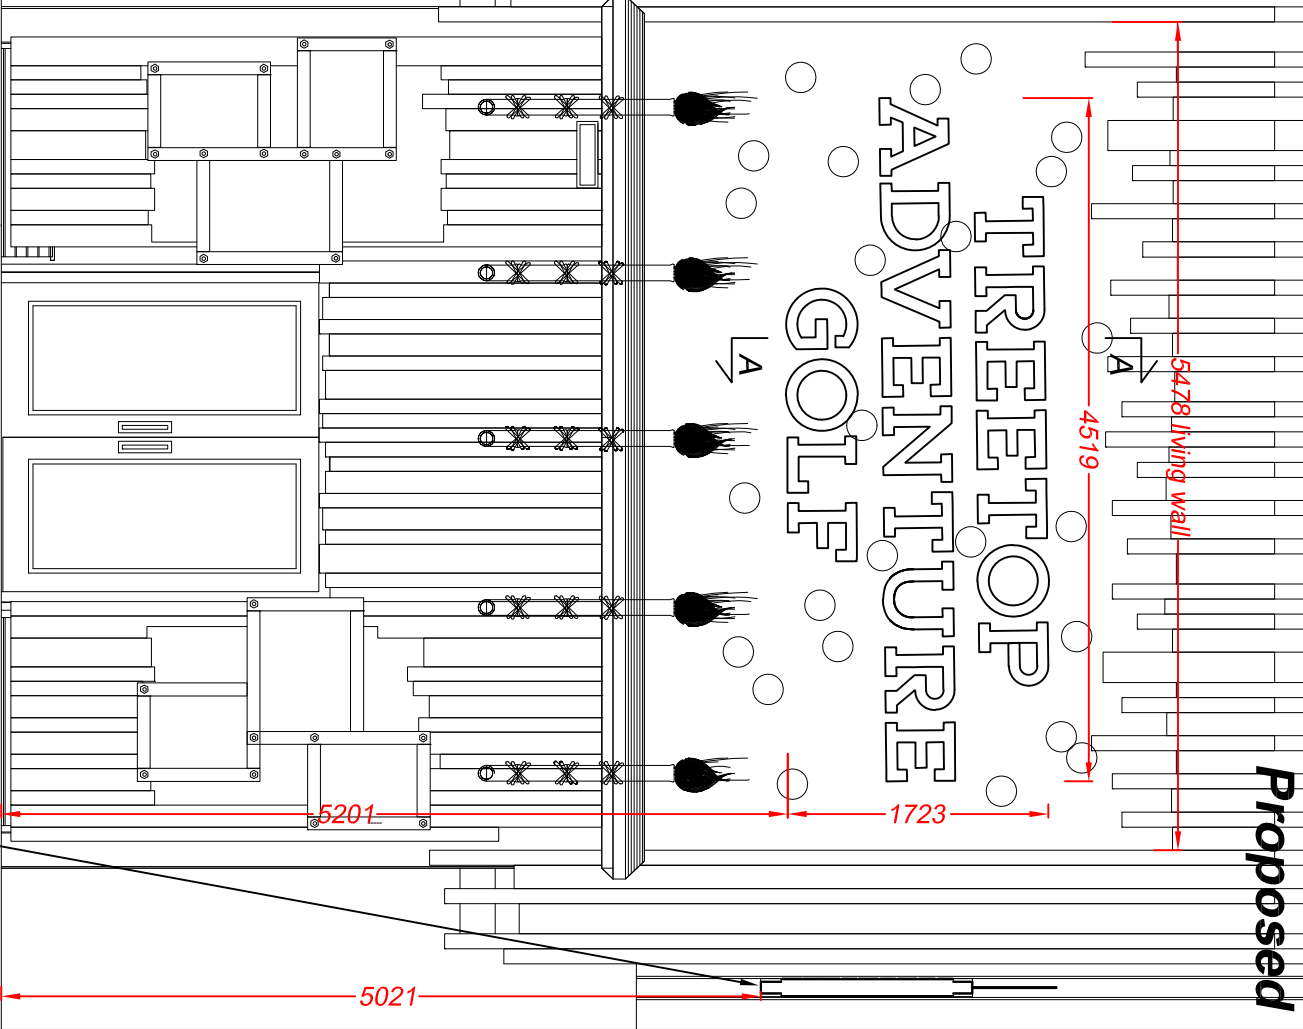

Dantzie St Elevation
Scale 1:50



		Client: Treetop Adventure Golf	
Technical Signs Floor 1 - Unit 3 Hille Business Centre 132 St Albans Road Watford, Herts, WD24 4AE Tel: 01923 811999 Fax: 01923 811998 E-mail: info@technicalsigns.co.uk		Address/Job details The Printworks 7 Dantzie St Manchester M4 2BS Proposed signage	
Job No -	Drawn by DN	Date 22/03/22	Drawing No 596532-2
Scale As specified (A3)			Rev