


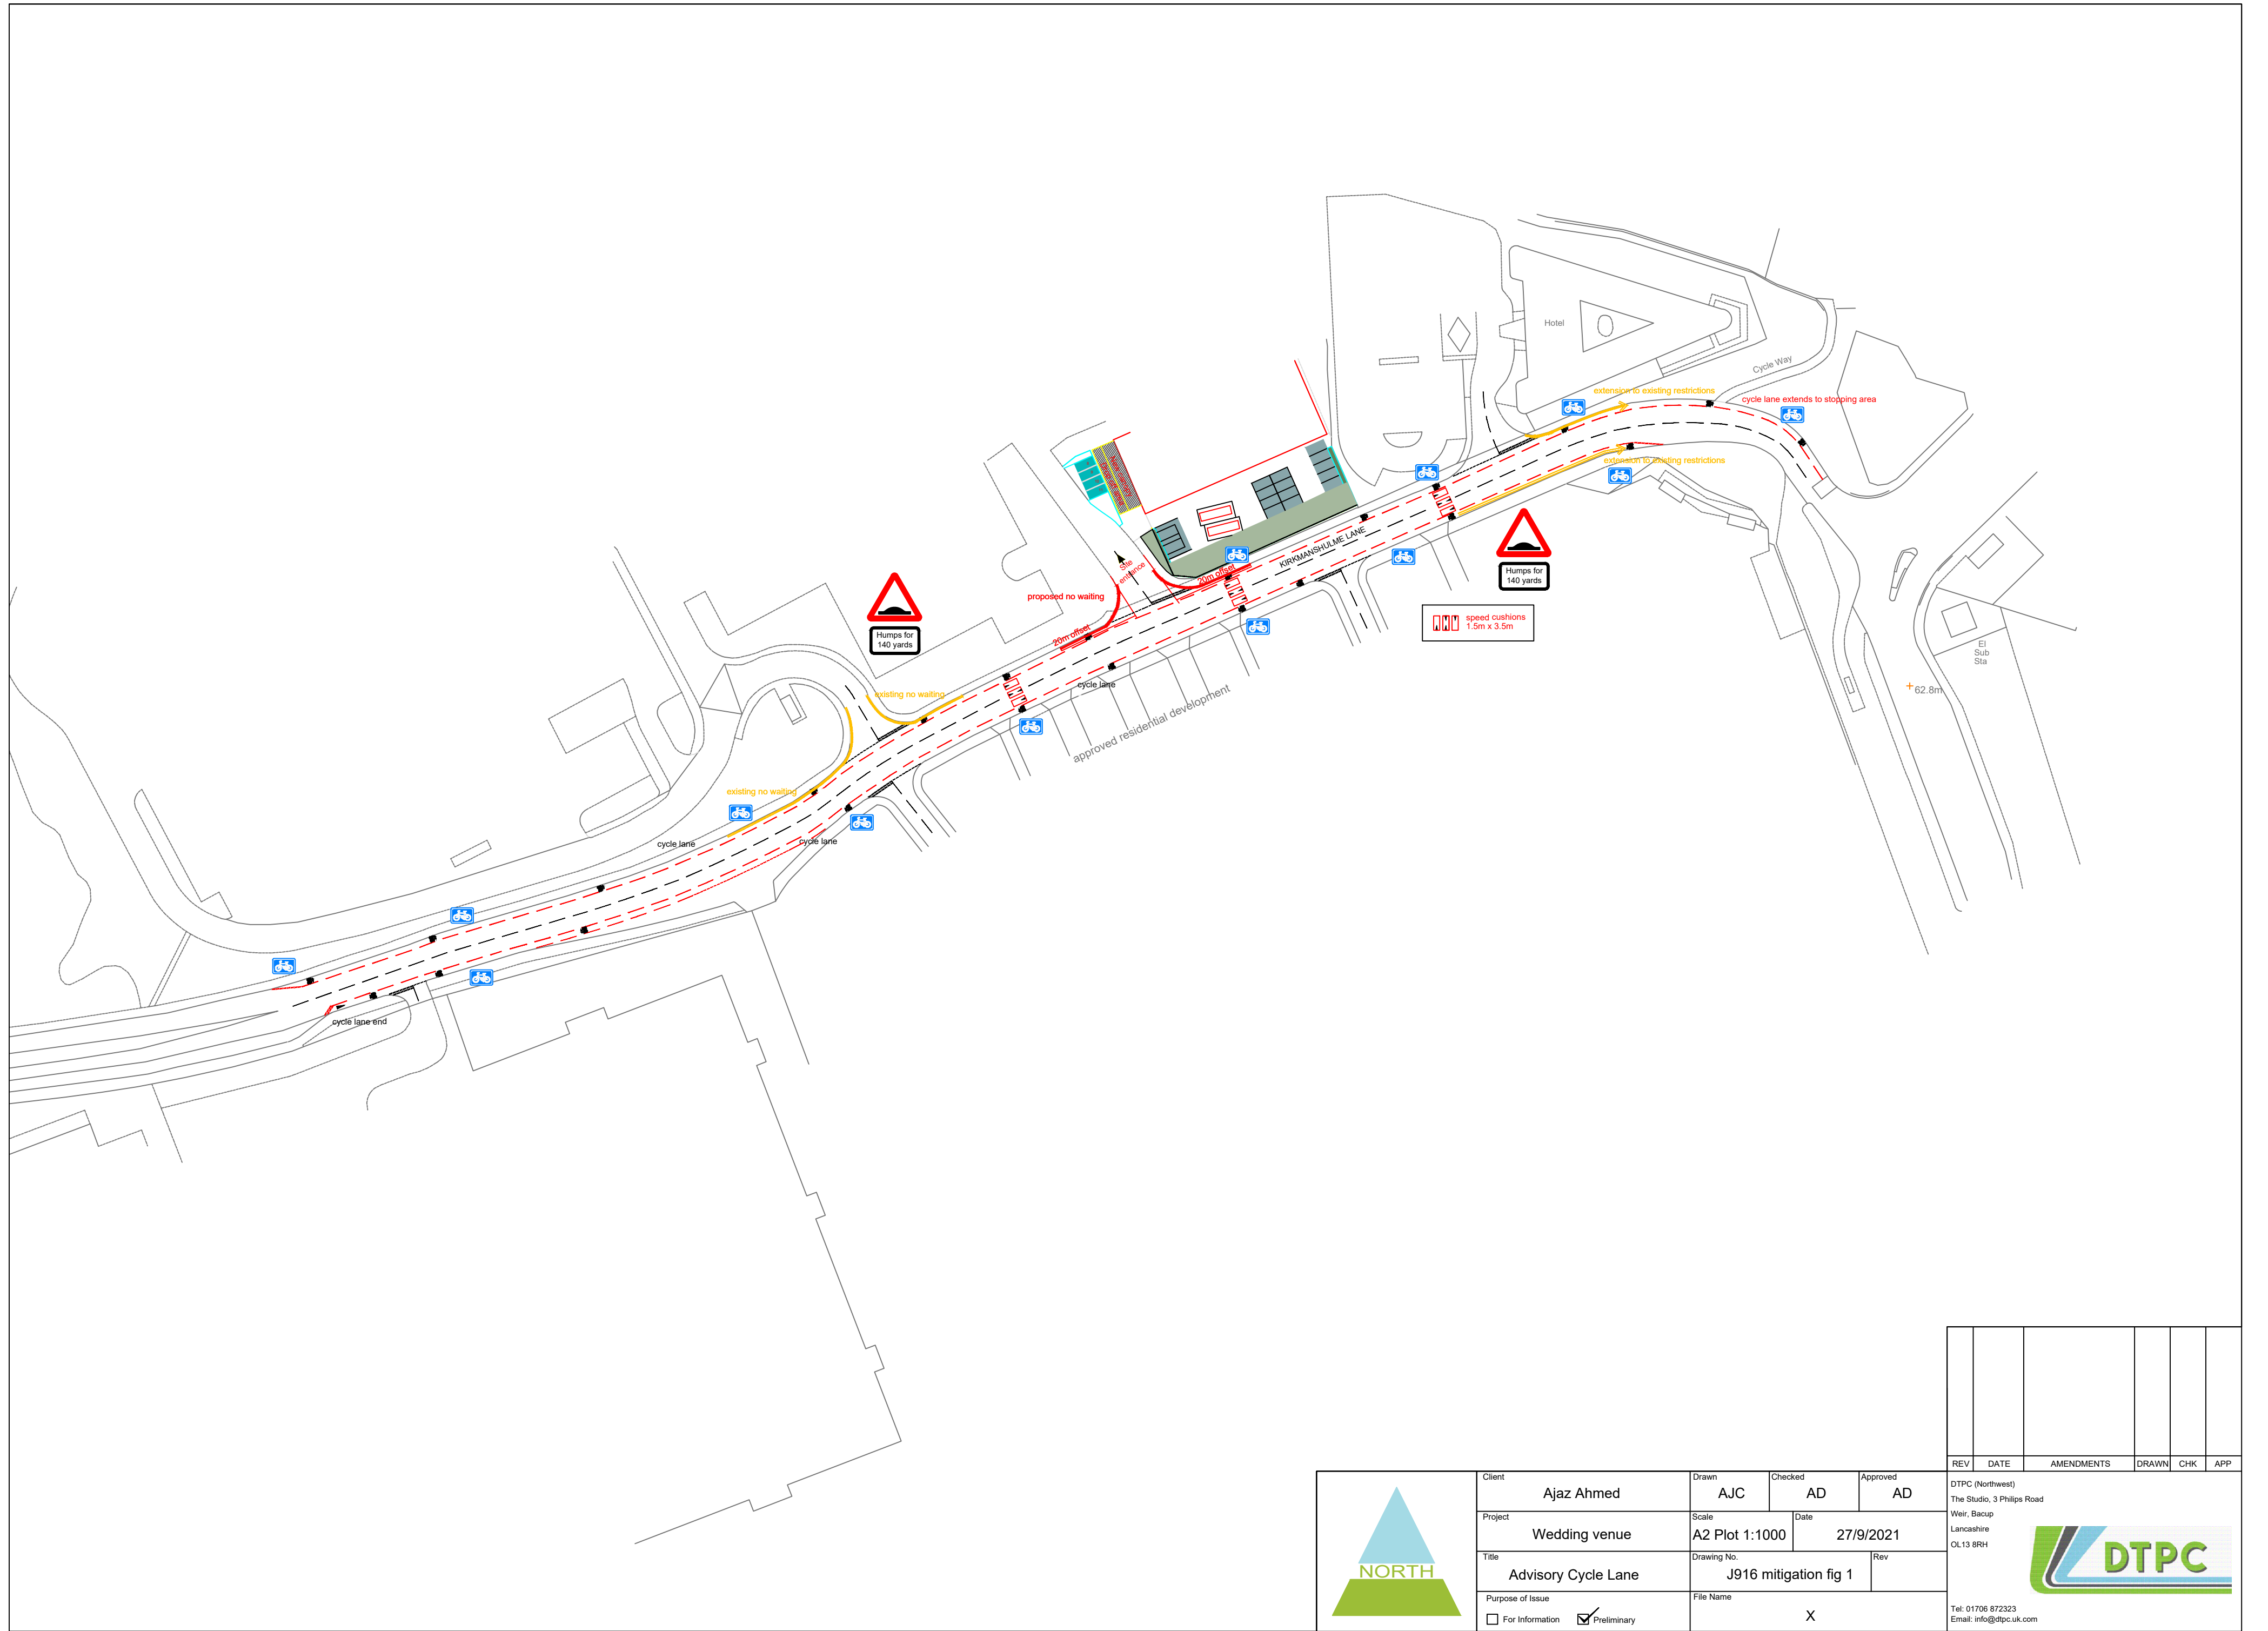

Client	Ajaz Ahmed		
Project	Wedding venue	Scale	A2 Plot 1:1000
Title	Advisory Cycle Lane	Drawing No.	J916 mitigation fig 1
Purpose of Issue	☐ For Information ☒ Preliminary		
Drawn	AJC	Checked	AD
Approved	AD	Date	27/9/2021
File Name	X		

REV	DATE	AMENDMENTS	DRAWN	CHK	APP
DTPC Tel: 01706 872323 Email: info@dtpc.uk.com					