


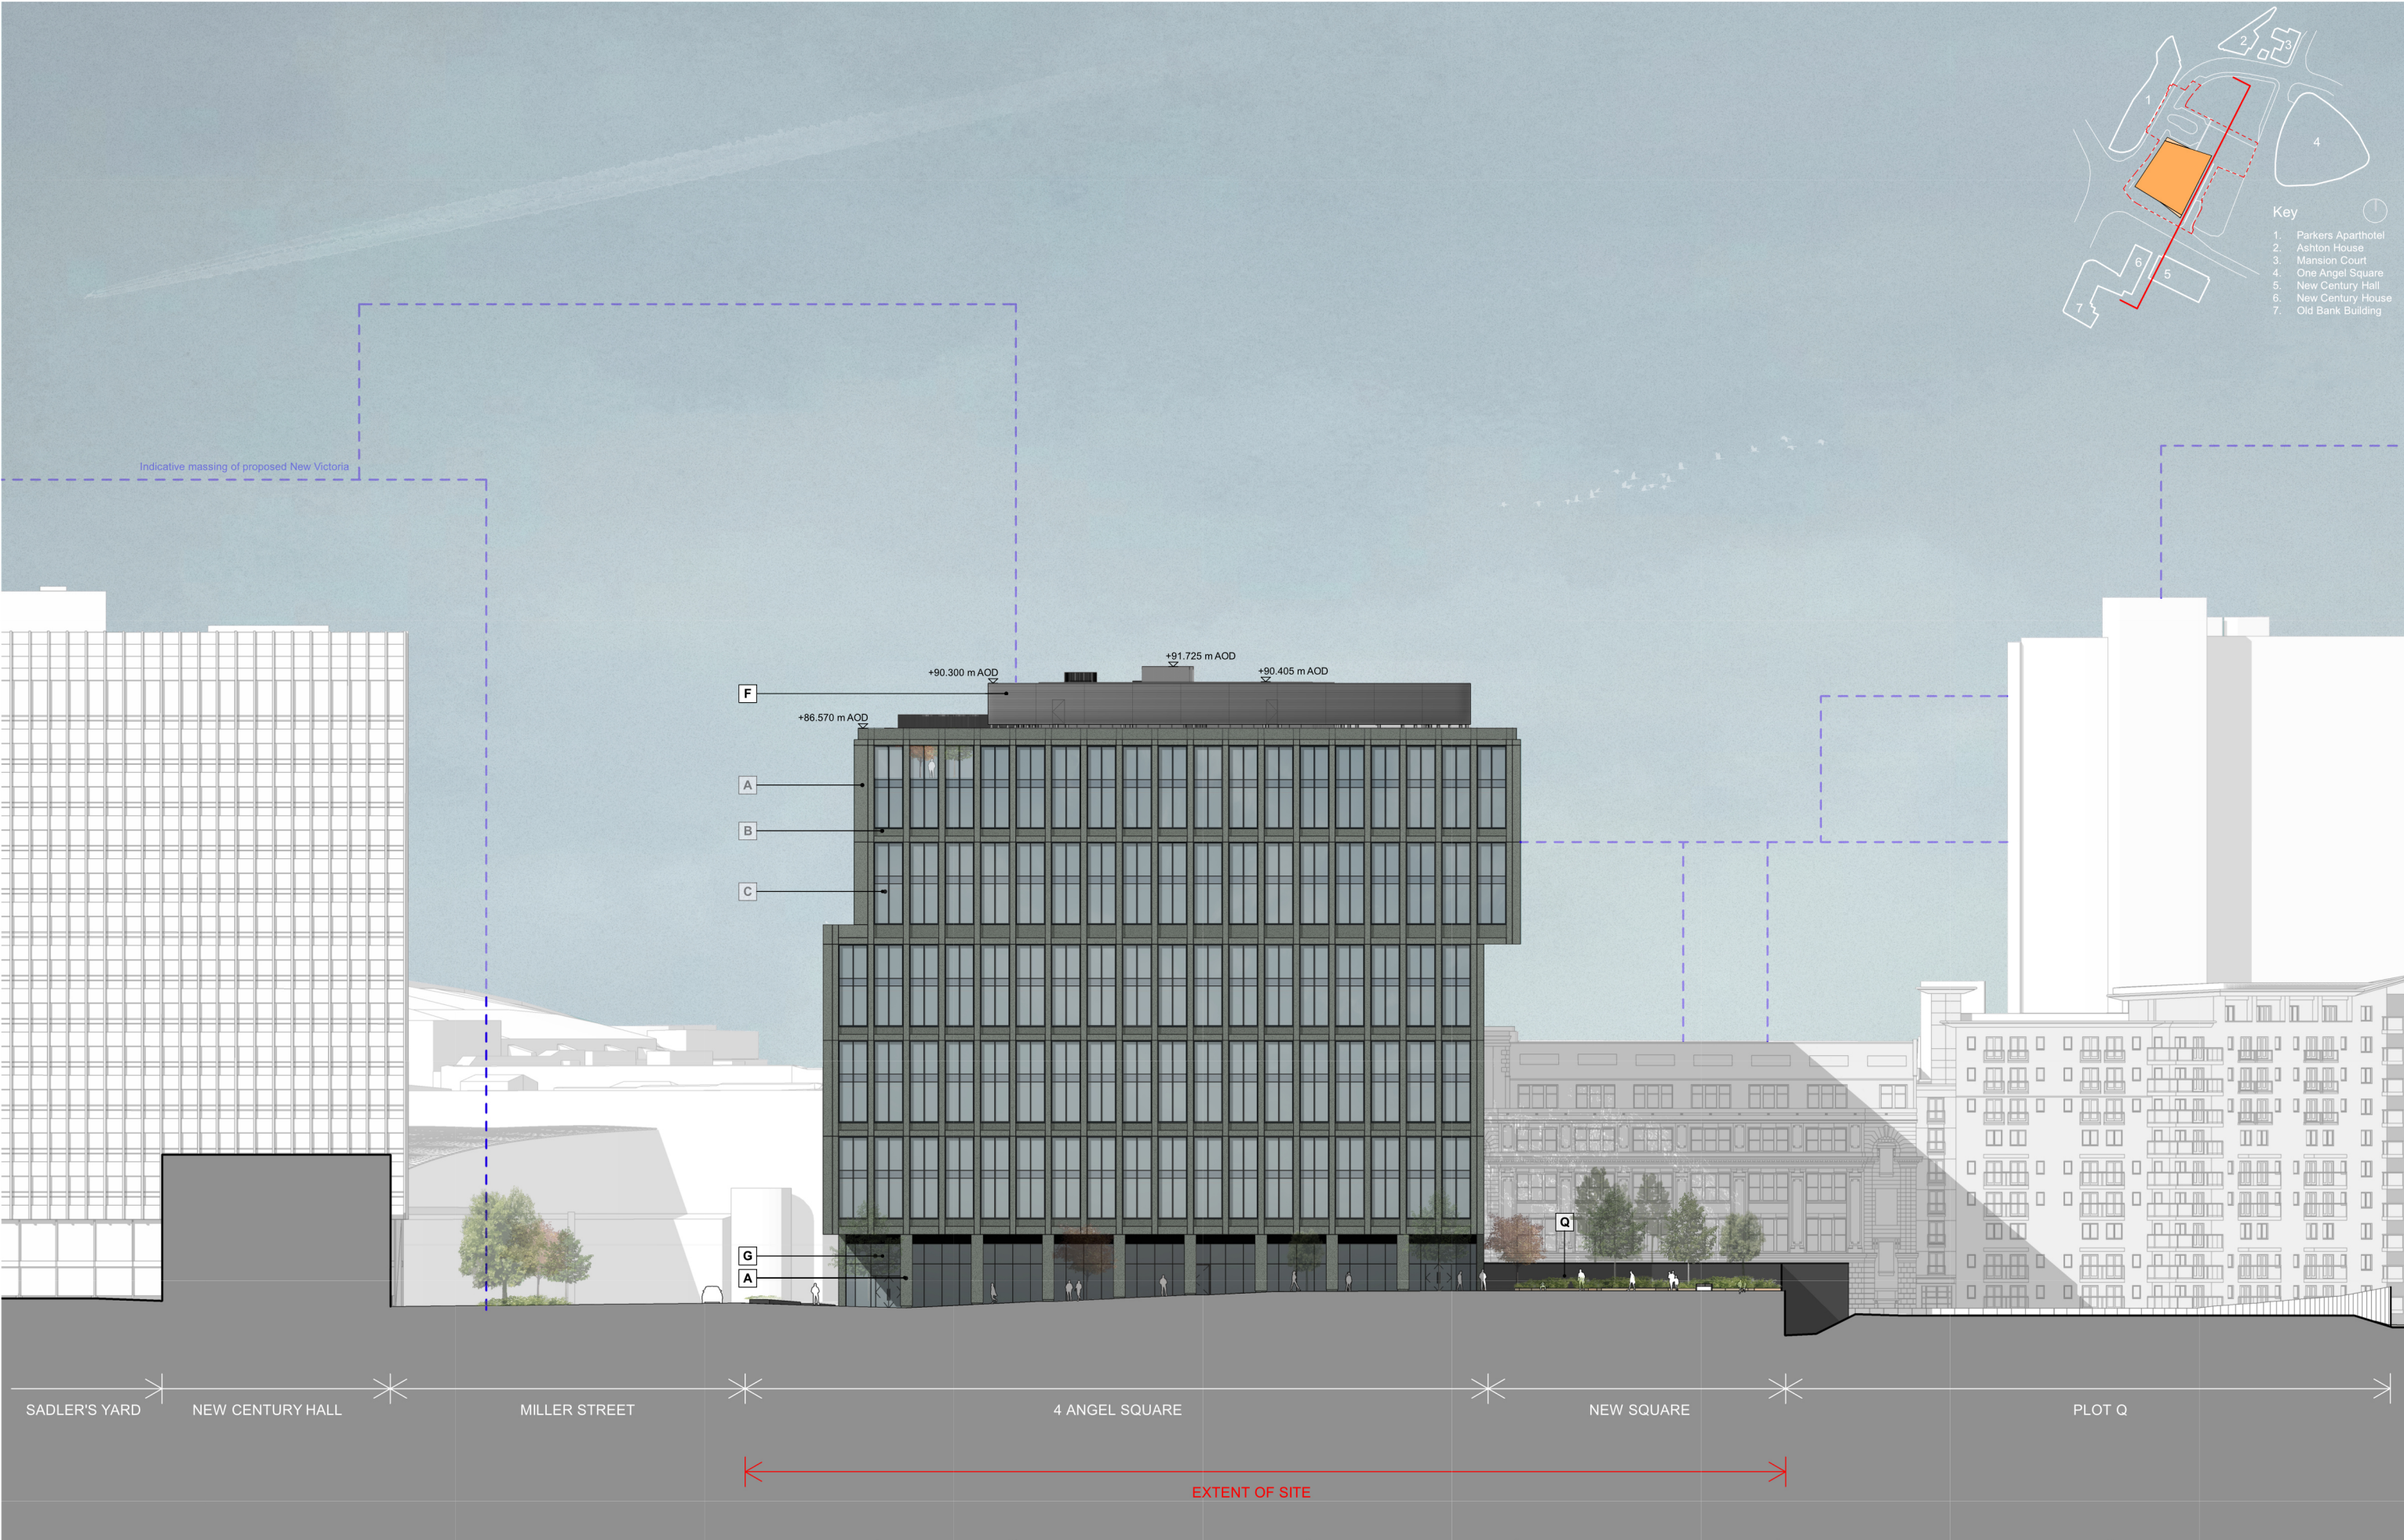

This drawing is copyright Do not scale off dimensions. All dimensions to be checked on site by contractor. Contractor to report any dimensional discrepancies, errors or omissions prior to commencing on site.	A Reconstructed Stone Precast Concrete Cladding Grey / Green Colour. Polished Finish.	E Metal Ceiling Bulkhead Trim Dark Grey PPC Finish to Match C.	J Aluminium Demountable Louvre System Dark Grey PPC Finish (RAL 7021)	N Aluminium Framed Door System Dark Grey PPC Finish to Match C with Privacy Frit to Clear Glazed Unit.	<table><tr><th>Rev</th><th>Date</th><th>Description</th></tr><tr><td>00</td><td>24/04/2019</td><td>Planning Application Submission</td></tr><tr><td>01</td><td>23/09/2020</td><td>NMA Drawing Submission</td></tr><tr><td>02</td><td>28/03/2022</td><td>NMA Drawing Submission</td></tr><tr><td> </td><td> </td><td> </td></tr><tr><td> </td><td> </td><td> </td></tr><tr><td> </td><td> </td><td> </td></tr><tr><td> </td><td> </td><td> </td></tr><tr><td> </td><td> </td><td> </td></tr></table>	Rev	Date	Description	00	24/04/2019	Planning Application Submission	01	23/09/2020	NMA Drawing Submission	02	28/03/2022	NMA Drawing Submission															
	Rev	Date	Description																													
	00	24/04/2019	Planning Application Submission																													
	01	23/09/2020	NMA Drawing Submission																													
	02	28/03/2022	NMA Drawing Submission																													
B Reconstructed Stone Precast Concrete Cladding Grey / Green Colour. Deep Acid Etched Finish.	F Metal Horizontal Louvre Plant Screen Dark Grey PPC Finish.	K Aluminium Louvered Cladding System with Integrated Doors / Shutter Dark Grey PPC Finish to Match C.	P Living Green Wall System	Q Facing Brick External Wall Dark Grey Colour to Match Primary Substation.	 4 ANGEL SQUARE																											
C Aluminium Window System Dark Grey Frames with Clear Double Glazed Units.	G Aluminium Framed Curtain Wall System Glass to Glass Joints (No Face Caps) with Clear Glazed Units.	L Anodised Aluminium Rainscreen Cladding Bronze Finish	R Glazed Revolving Entrance Doors																													
D Back Painted Opaque Glazing (Glass to Glass Joints to Office Level Glazing)	H Aluminium Framed Curtain Wall System Glass to Glass Joints (No Face Caps) with Shadow Box Units.	M Anodised Aluminium Entrance Canopy Black Finish.																														
Local Drawing No. 10257-SHP-Z1-EE-EL-A-B5D3-G200-001																																

Project Title NOMA - 4 Angel Square Miller Street, Manchester	
Drawing Title GA Elevation - East - Beswick Row	
Job No 10257	Scale 1:500 @ A3
BSI Drawing Code 10257-SHP-Z1-EE-EL-A-B5D3-G200-001	Revision 02
Status PLANNING	



Manchester
+44 (0)161 835 2345

London
+44 (0)20 7549 4000