


PROPOSED HIGH LEVEL ELEVATION SECTION A

Scale: 1 : 20

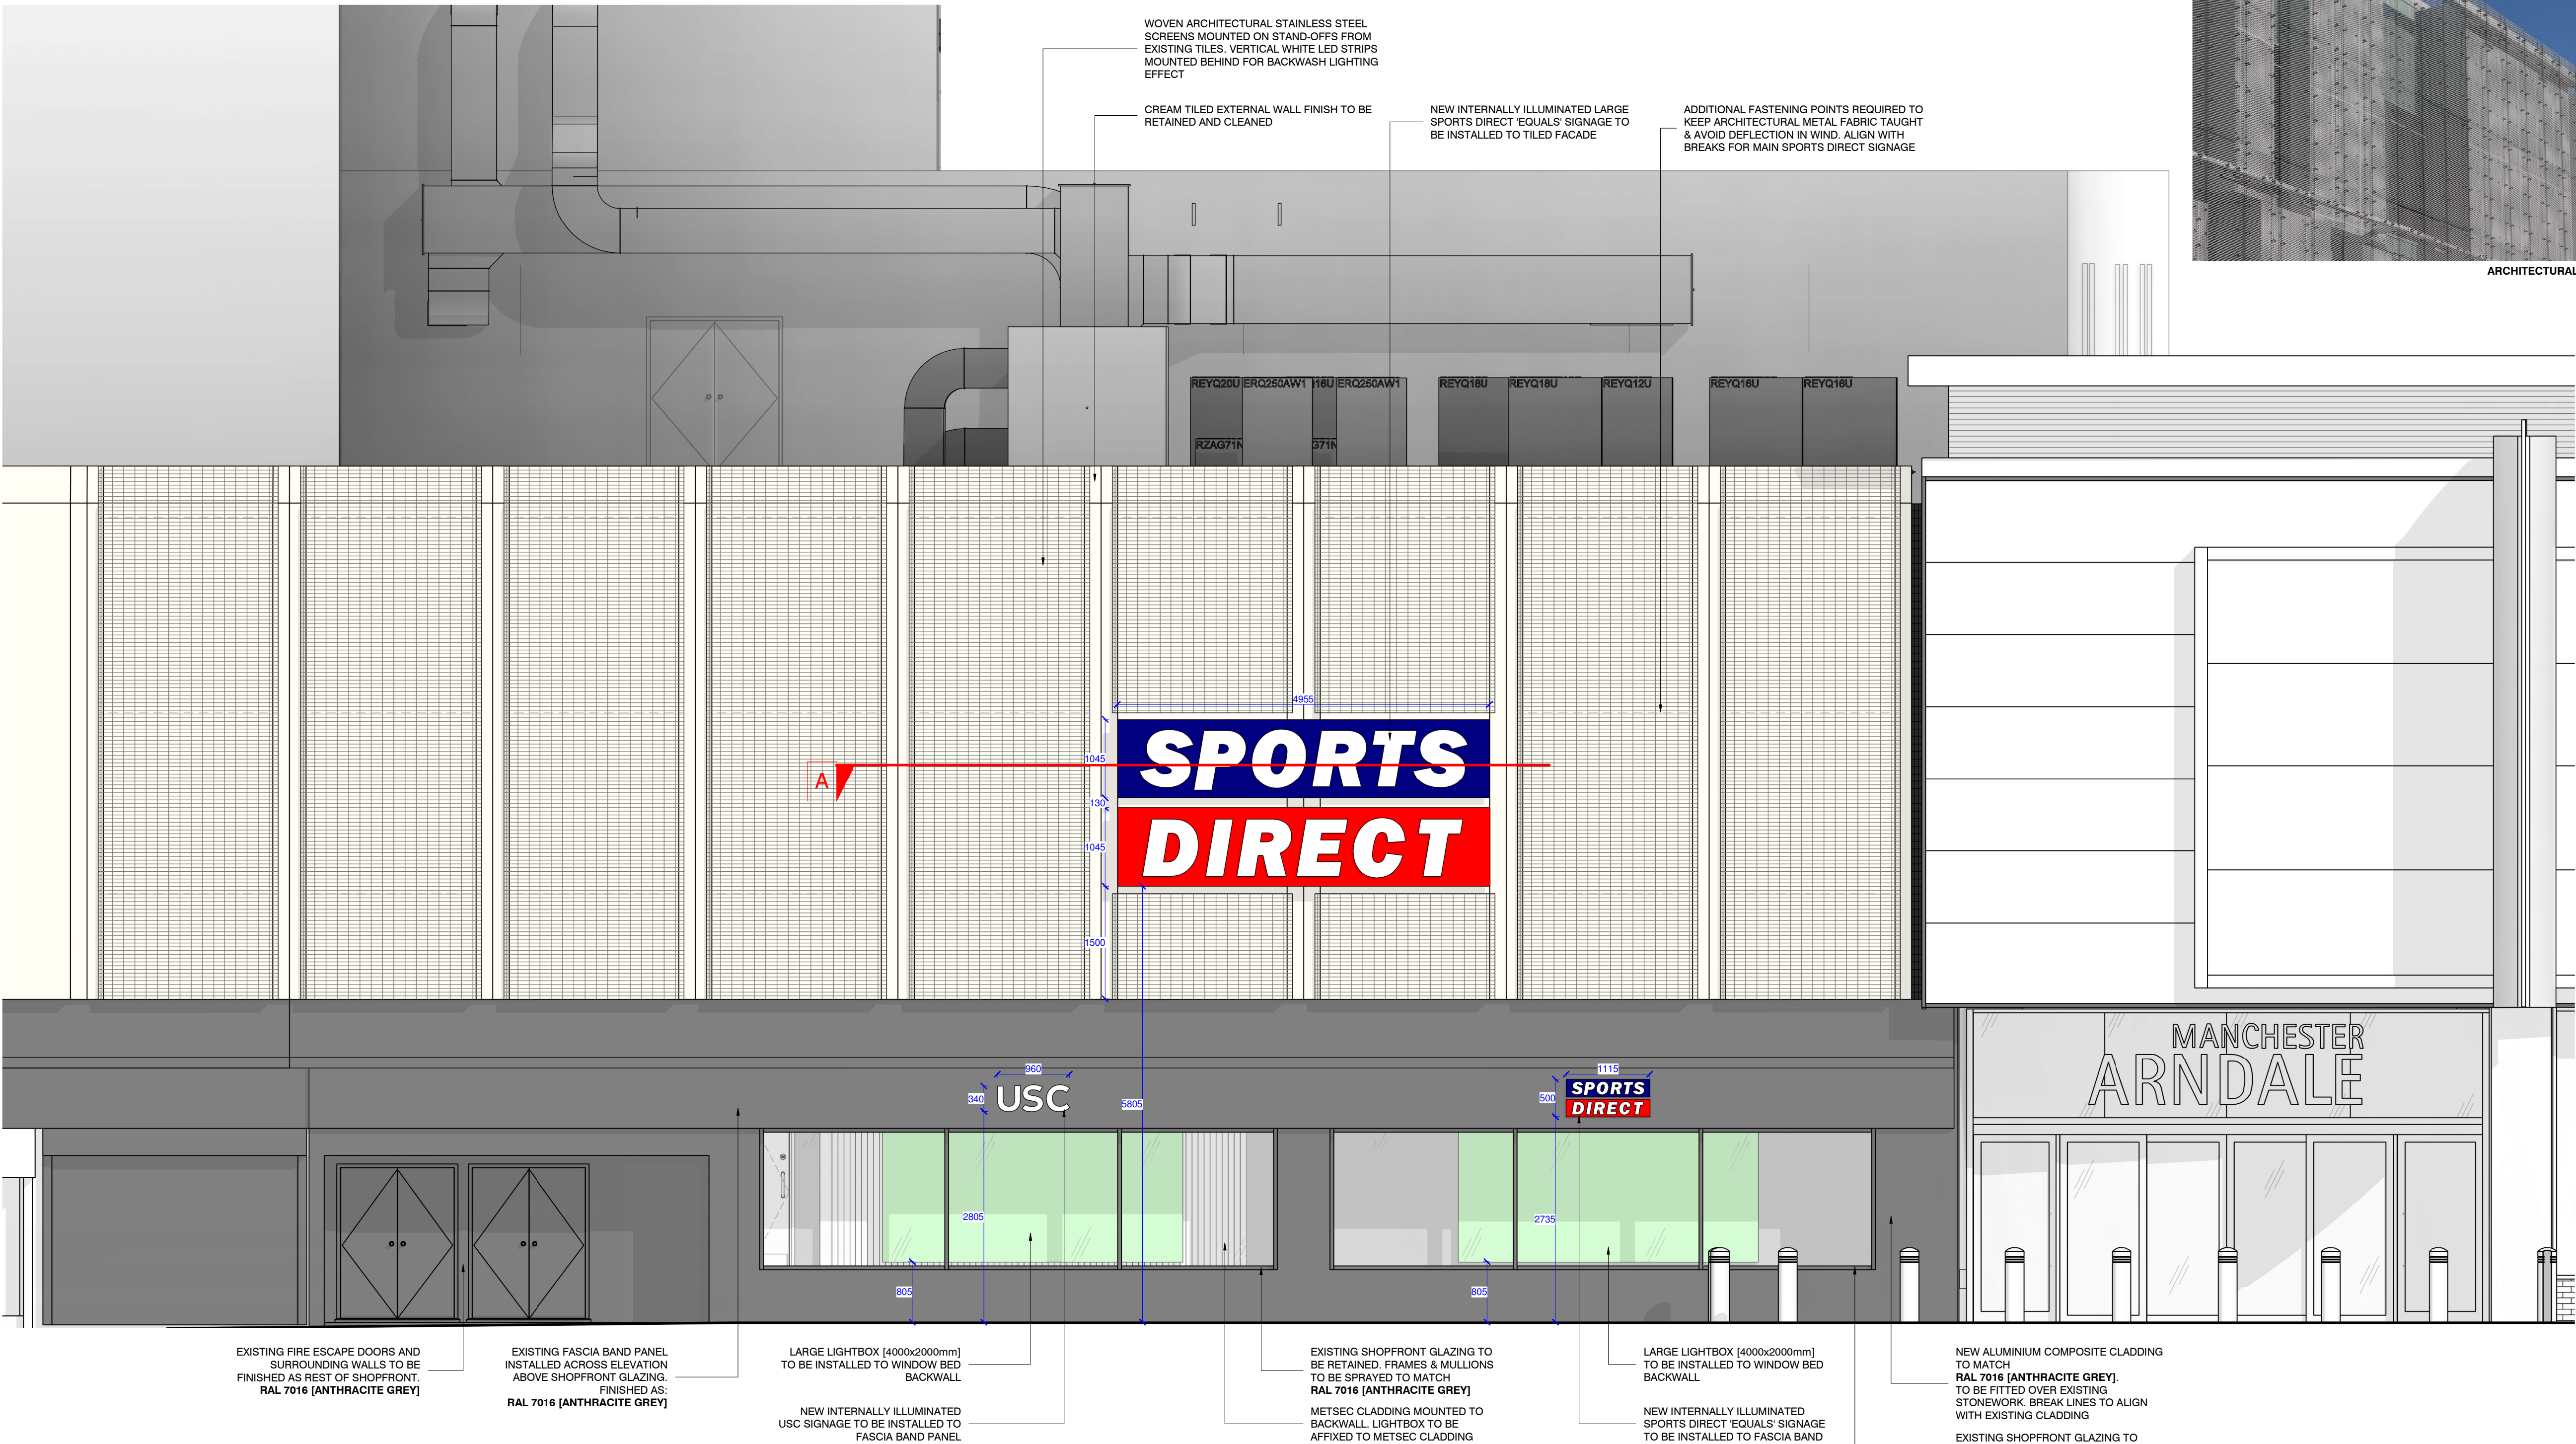


PROPOSED HIGH STREET ELEVATION FINISHES & SIGNAGE

Scale: 1 : 50



THE ONE OFF SHOPFRONT CONCEPT - 3D VISUAL

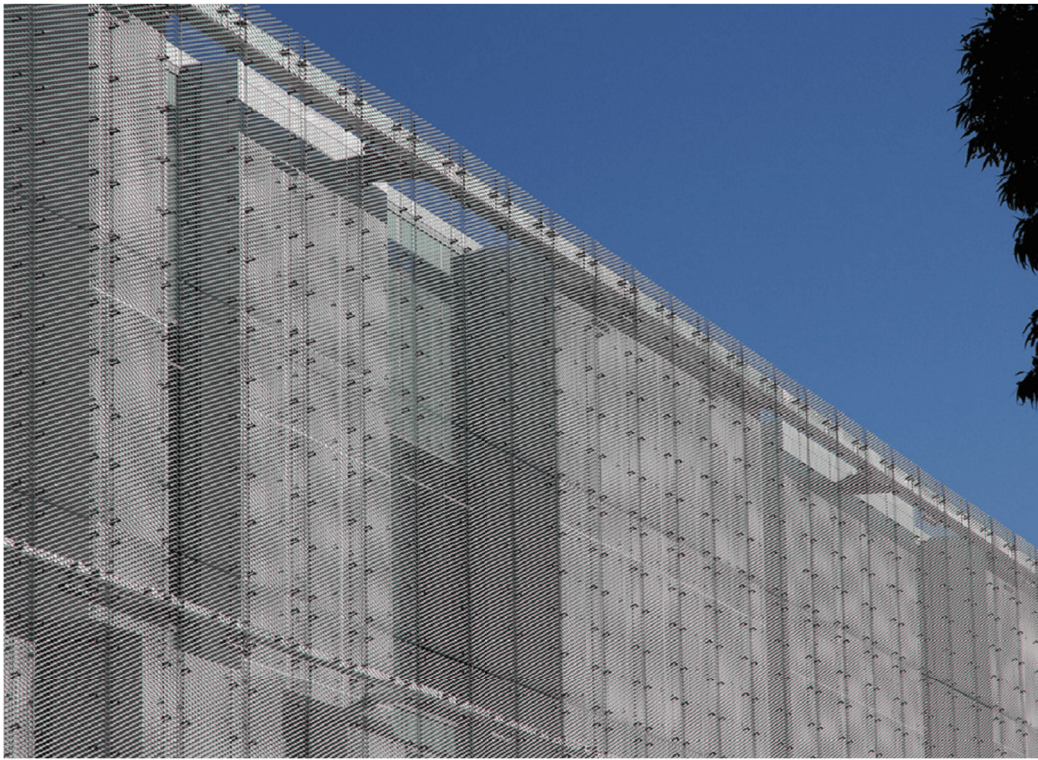

ARCHITECTURAL MESH EXAMPLE IMAGE

IMPORTANT NOTE:

ALL DIMENSIONS AND LEVELS SHOWN ON THIS DRAWING ARE TO BE CHECKED BY THE CONTRACTOR MANUFACTURER PRIOR TO THE COMMENCEMENT OF ANY WORKS ON SITE OR THE MANUFACTURE OF ANY SITE COMPONENTS.


THIS DRAWING IS NOT TO BE SCALED.

DIMENSIONS ARE INDICATED IN MILLIMETRES UNLESS CLEARLY STATED OTHERWISE.

COPYRIGHT OF THIS DRAWING BELONGS SOLELY TO CUBE PSL.

LIMITATIONS & THIRD PARTY CLAUSE:

WHERE PARTS OF THE PROPERTY WERE COVERED OR INACCESSIBLE AT TIME OF SURVEY POSITIONS OF ELEMENTS ARE MARKED "ASSUMED" ACCORDINGLY.

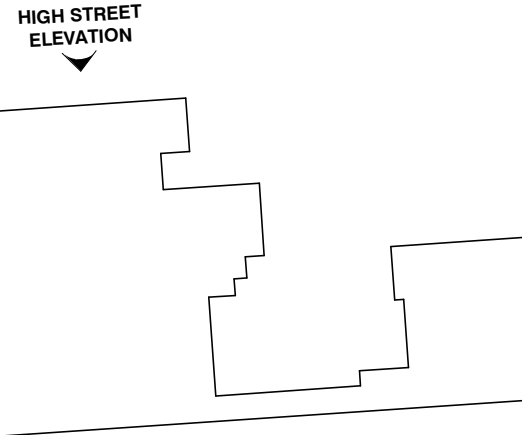

ELEVATION KEY PLAN (BUILDING FOOTPRINT)

SHOPFRONT SIGNAGE LEGEND

SPORTS DIRECT MAIN SIGNAGE

4960

SPORTS DIRECT

2No ILLUMINATED FLEXSKIN GRAPHIC BOXES. RETURNS TO BE FINISHED AS DARK GREY w/ MATT FINISH. ILLUMINATED INTERNALLY USING MOUNTED 6500K LEDs. 100mm TOTAL DEPTH.

GRAPHICS HELD IN TENSION ACROSS EXTRUSION BOX TO FORM INTERNALLY ILLUMINATED SPORTS DIRECT LOGO

PROPOSED ILLUMINATION LEVELS TO MATCH 600cd/m²

SPORTS DIRECT FASCIA PANEL SIGNAGE

1110

SPORTS DIRECT

2No INDIVIDUAL INTERNALLY ILLUMINATED BOXES. MADE FROM BUILT UP OPAL ACRYLIC & WRAPPED IN TRANSLUCENT VINYL w/ TEXT WEDED OUT TO LEAVE CLEAR. TO BE INTERNALLY ILLUMINATED USING 6500K LEDs ON CARRIER FOR EACH BOX. 75mm TOTAL DEPTH.

VINYL COLOURS TO MATCH SD BLUE & SD RED METAMARK - MT 675 [ROYAL BLUE] & METAMARK - MT 642 [CRIMSON] RESPECTIVELY

PROPOSED ILLUMINATION LEVELS TO MATCH 600cd/m²

USC FASCIA PANEL SIGNAGE

960

USC

INDIVIDUAL 'USC' LETTERS TO BE INTERNALLY ILLUMINATED. MADE BY USING DESCALED STAINLESS STEEL BACKS & RETURNS TO BE FINISHED IN DARK GREY w/ MATTE FINISH. FINLESS FACES TO BE MADE FROM 5MM OPAL ACRYLIC ILLUMINATED INTERNALLY VIA 6500K LEDs MOUNTED TO WHITE 10mm FOAMEX BACKS 100mm TOTAL DEPTH.

PROPOSED ILLUMINATION LEVELS TO MATCH 600cd/m²

REV	DESCRIPTION	DATE	BY
C	ADDITIONAL INFO FOR PLANNING	30 03 2022	RG
B	UPDATED ELEVATIONS TO MATCH LATEST PROPOSALS FOR PLANNING ISSUE	24 03 2022	RG
A	UPDATES FOLLOWING LATEST ISSUE FROM THE ONE OFF, BRINKWORTH & FAGERHULT	03 12 2021	RG

REVISIONS

CLIENT
FRASERS GROUP

PROJECT
MANCHESTER ARNDALE

DRAWING TITLE
PROPOSED HIGH ST ELEVATION FINISHES & SIGNAGE

DRAWN BY RG **DATE** 28 06 2021

CHECKED BY SP **SCALEs** indicated @ A1

DRAWING NO. CPS 20 077 111 C

PROPOSED

cube.

Project Management | Building Surveyors
Heritage Consultants | Design Services

502 Birchwood One | Dewhurst Road | Warrington | WA3 7GB

t: 01925 831 710
e: admin@cube-psl.co.uk | w: www.cube-psl.co.uk