


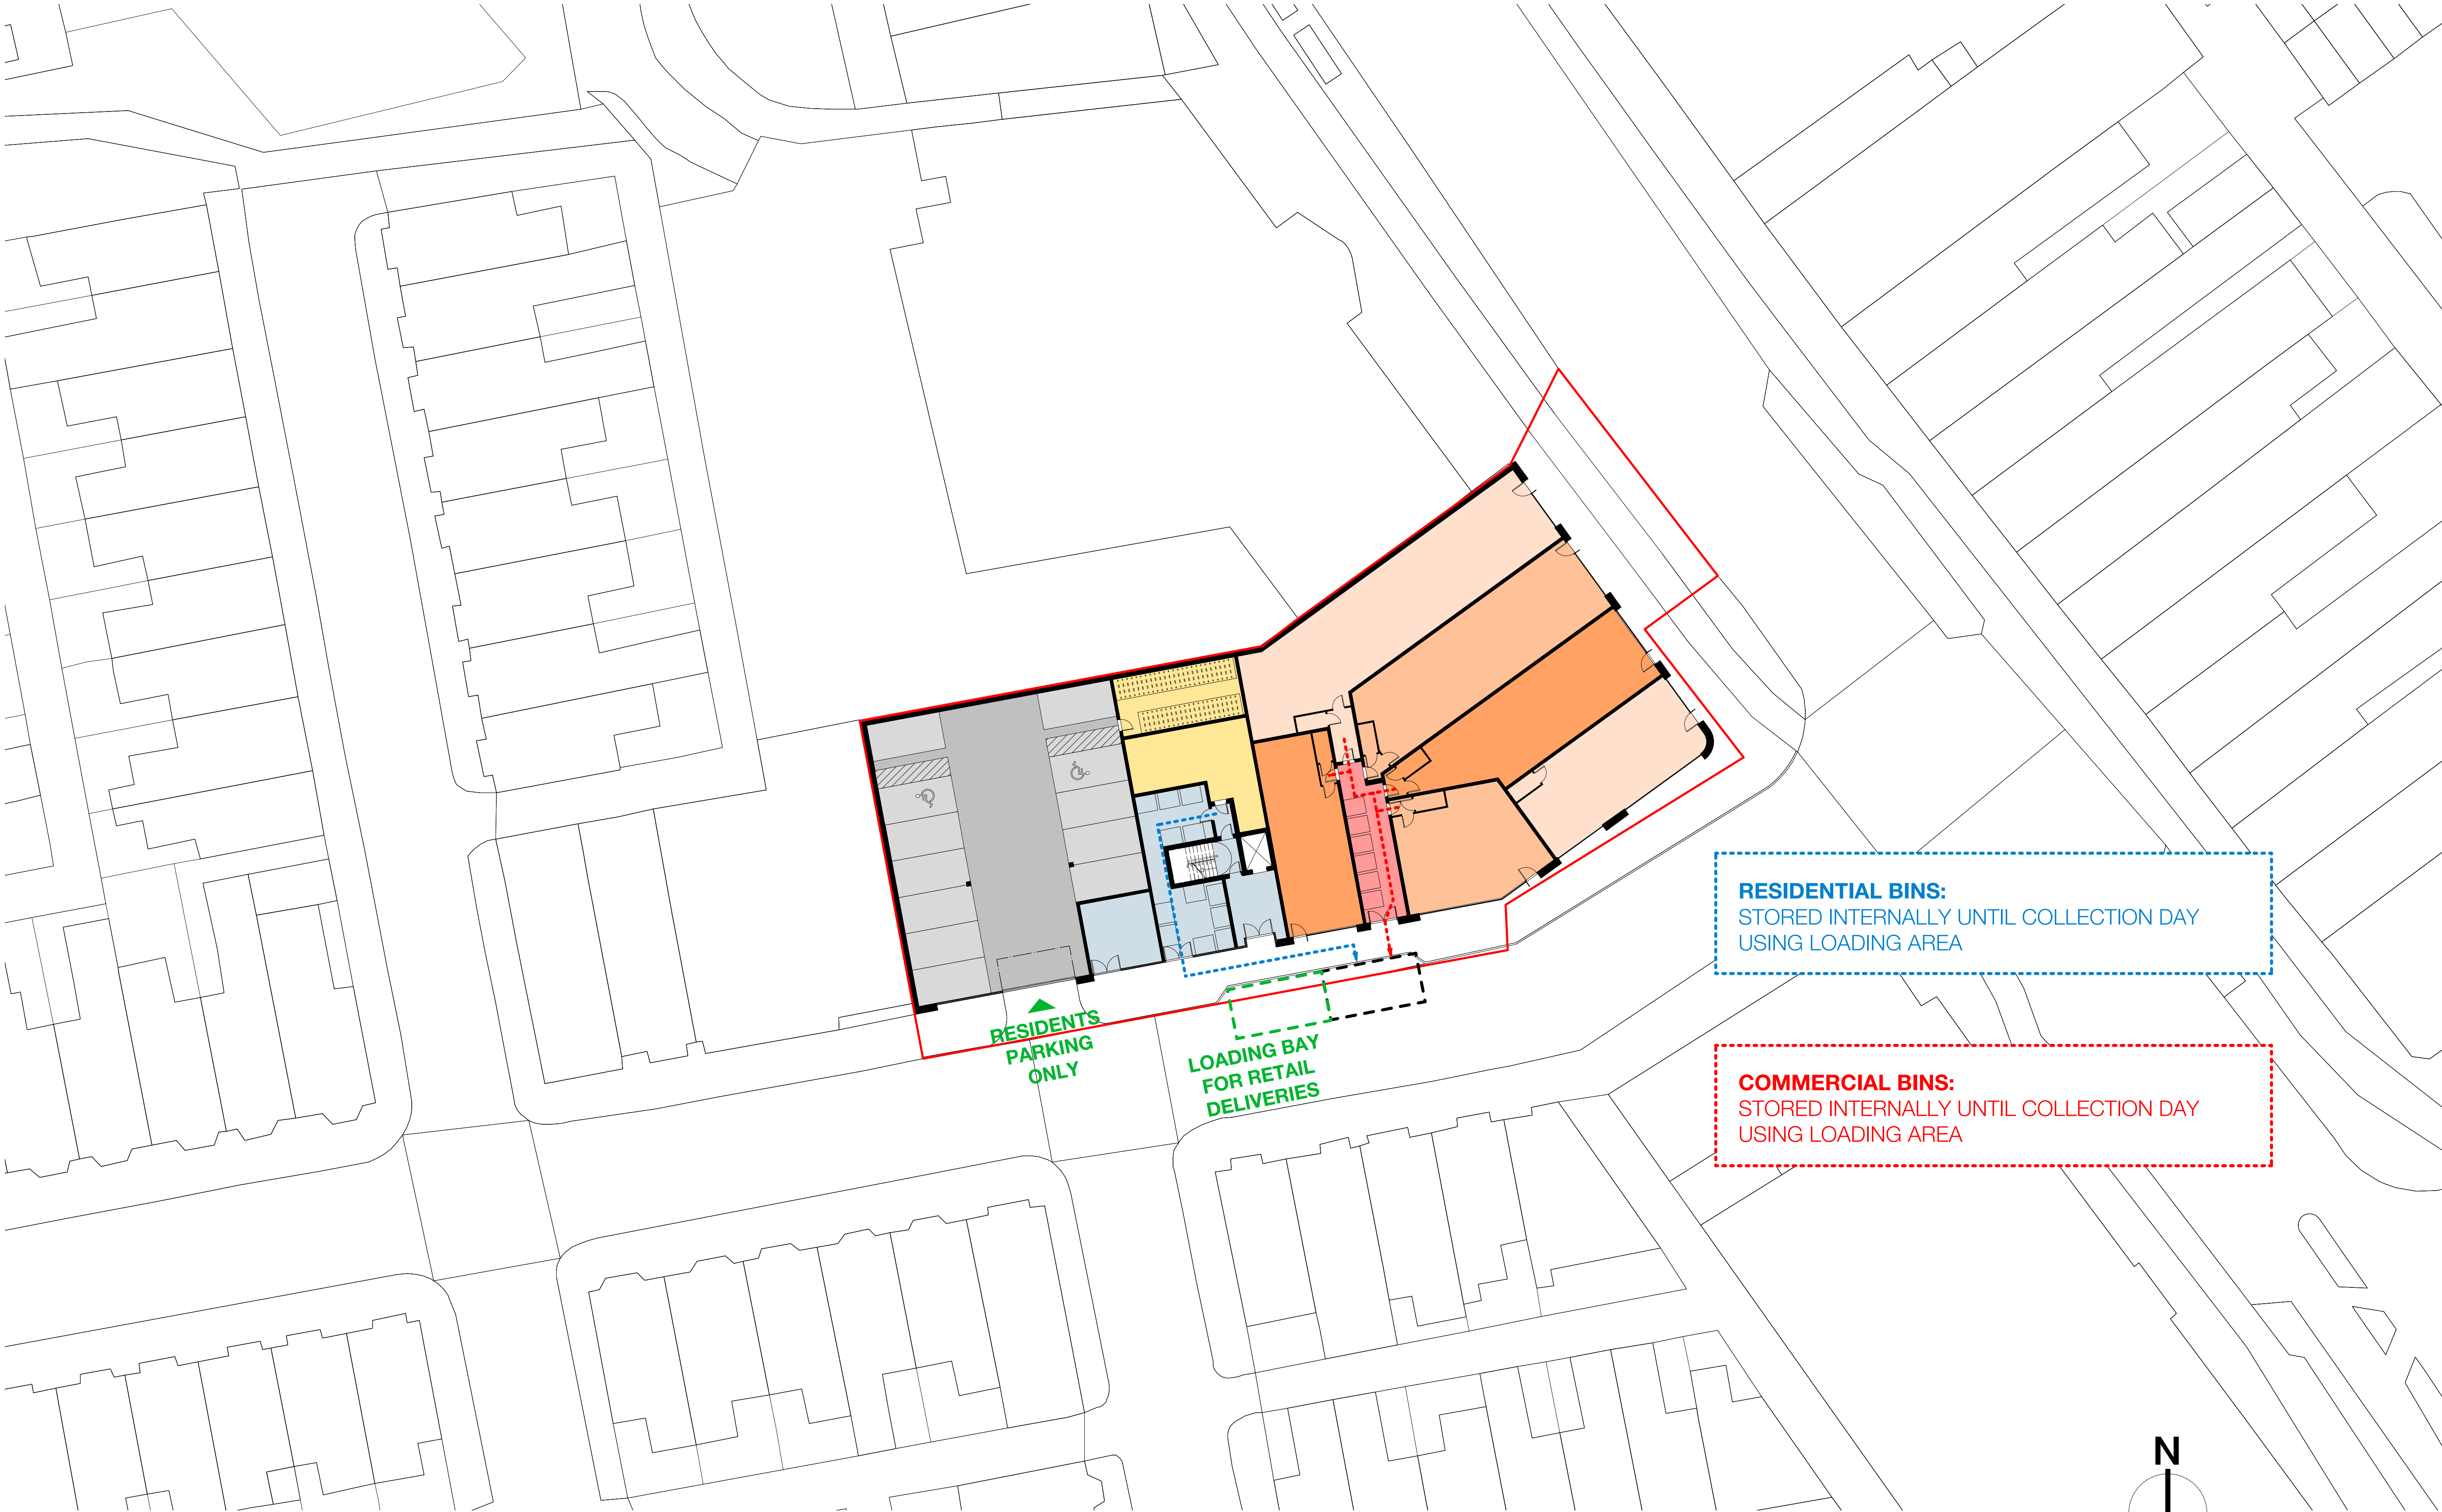

SERVICING PLAN
1:200 @ A1

IMPORTANT NOTES:			CLIENT: VIEWS		OLLIER SMURTHWAITE ARCHITECTS 40 King Street, Manchester, M2 6BA T 0161 883 0838 F 0161 883 0839 E mail@olliersmurthwaite.com
			PROJECT: NEW RESIDENTIAL DEVELOPMENT		
			ADDRESS: 98 WILMSLOW ROAD, RUSHOLME		
			DRAWING TITLE:SERVICING PLAN		
			SCALE: 1:1250 @ A1	DATE: APRIL 2021	
			DRAWING NO: A454_P_110A		
REVISION		DATE	DESCRIPTION		
A		04.04.22	AMENDED SITE BOUNDARY		

© Copyright Ollier Smurthwaite Architects