




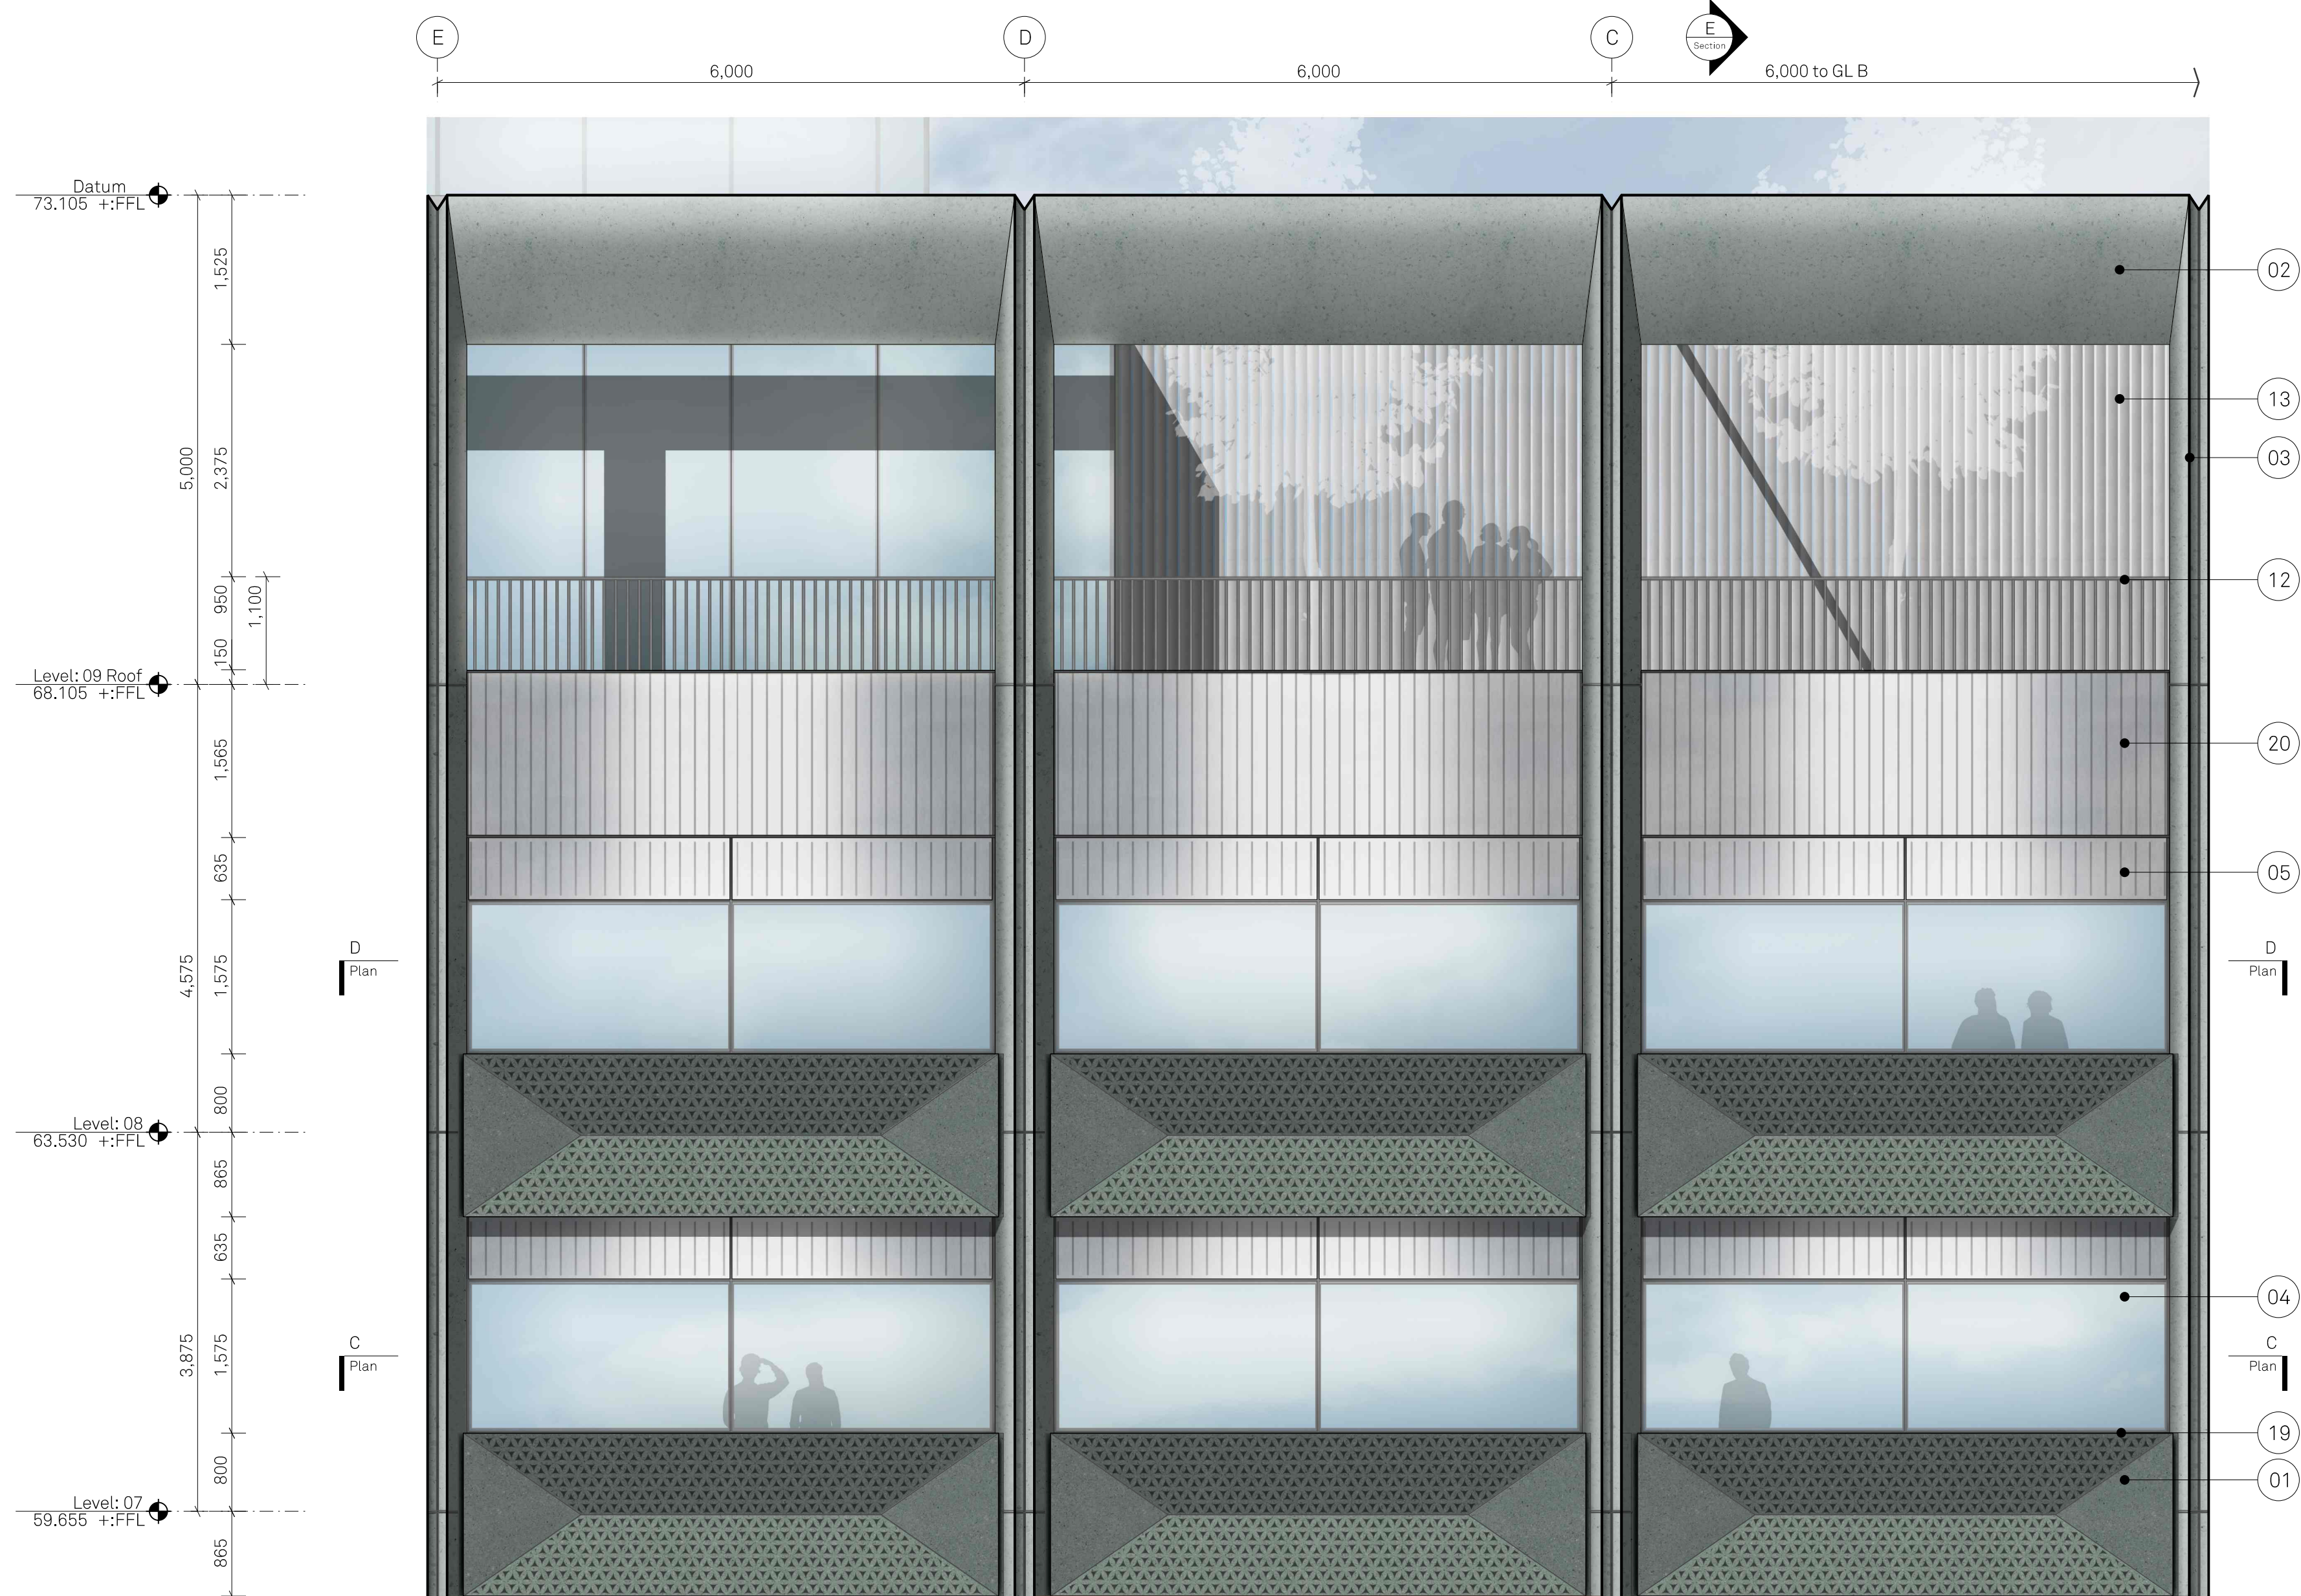

PARTIAL ELEVATION  
External Terrace

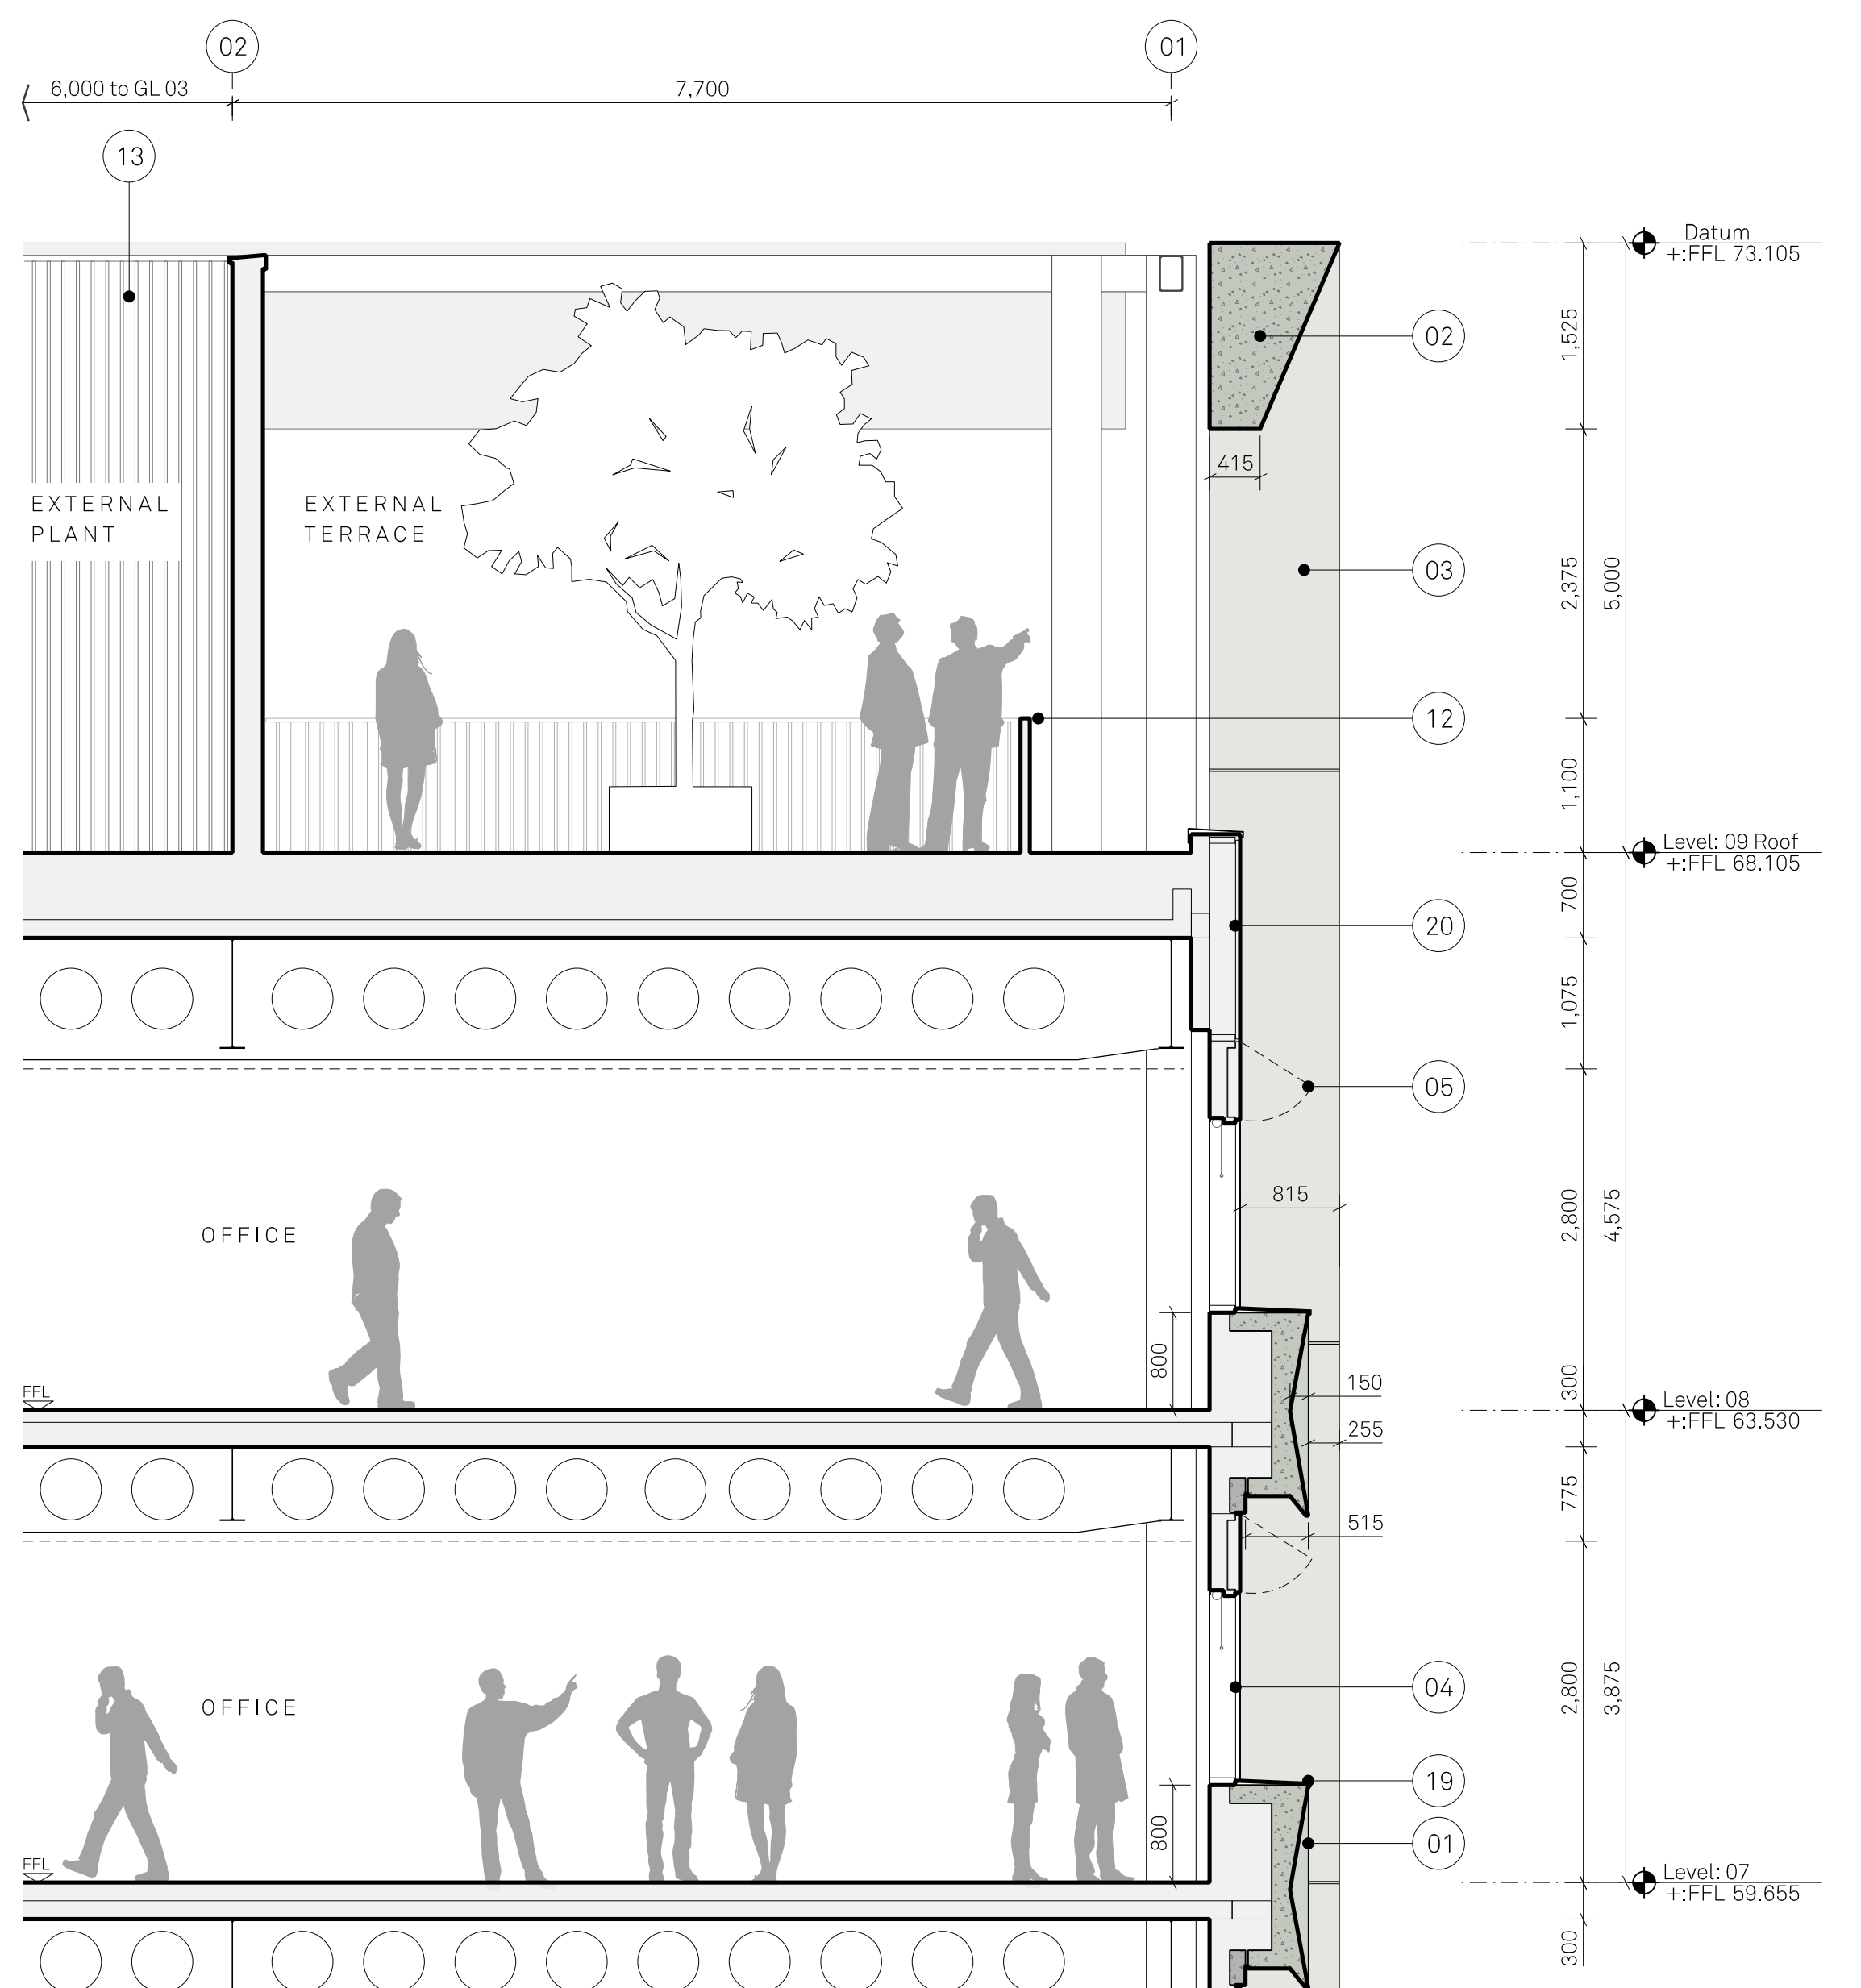

SECTION E  
Through office & external terrace

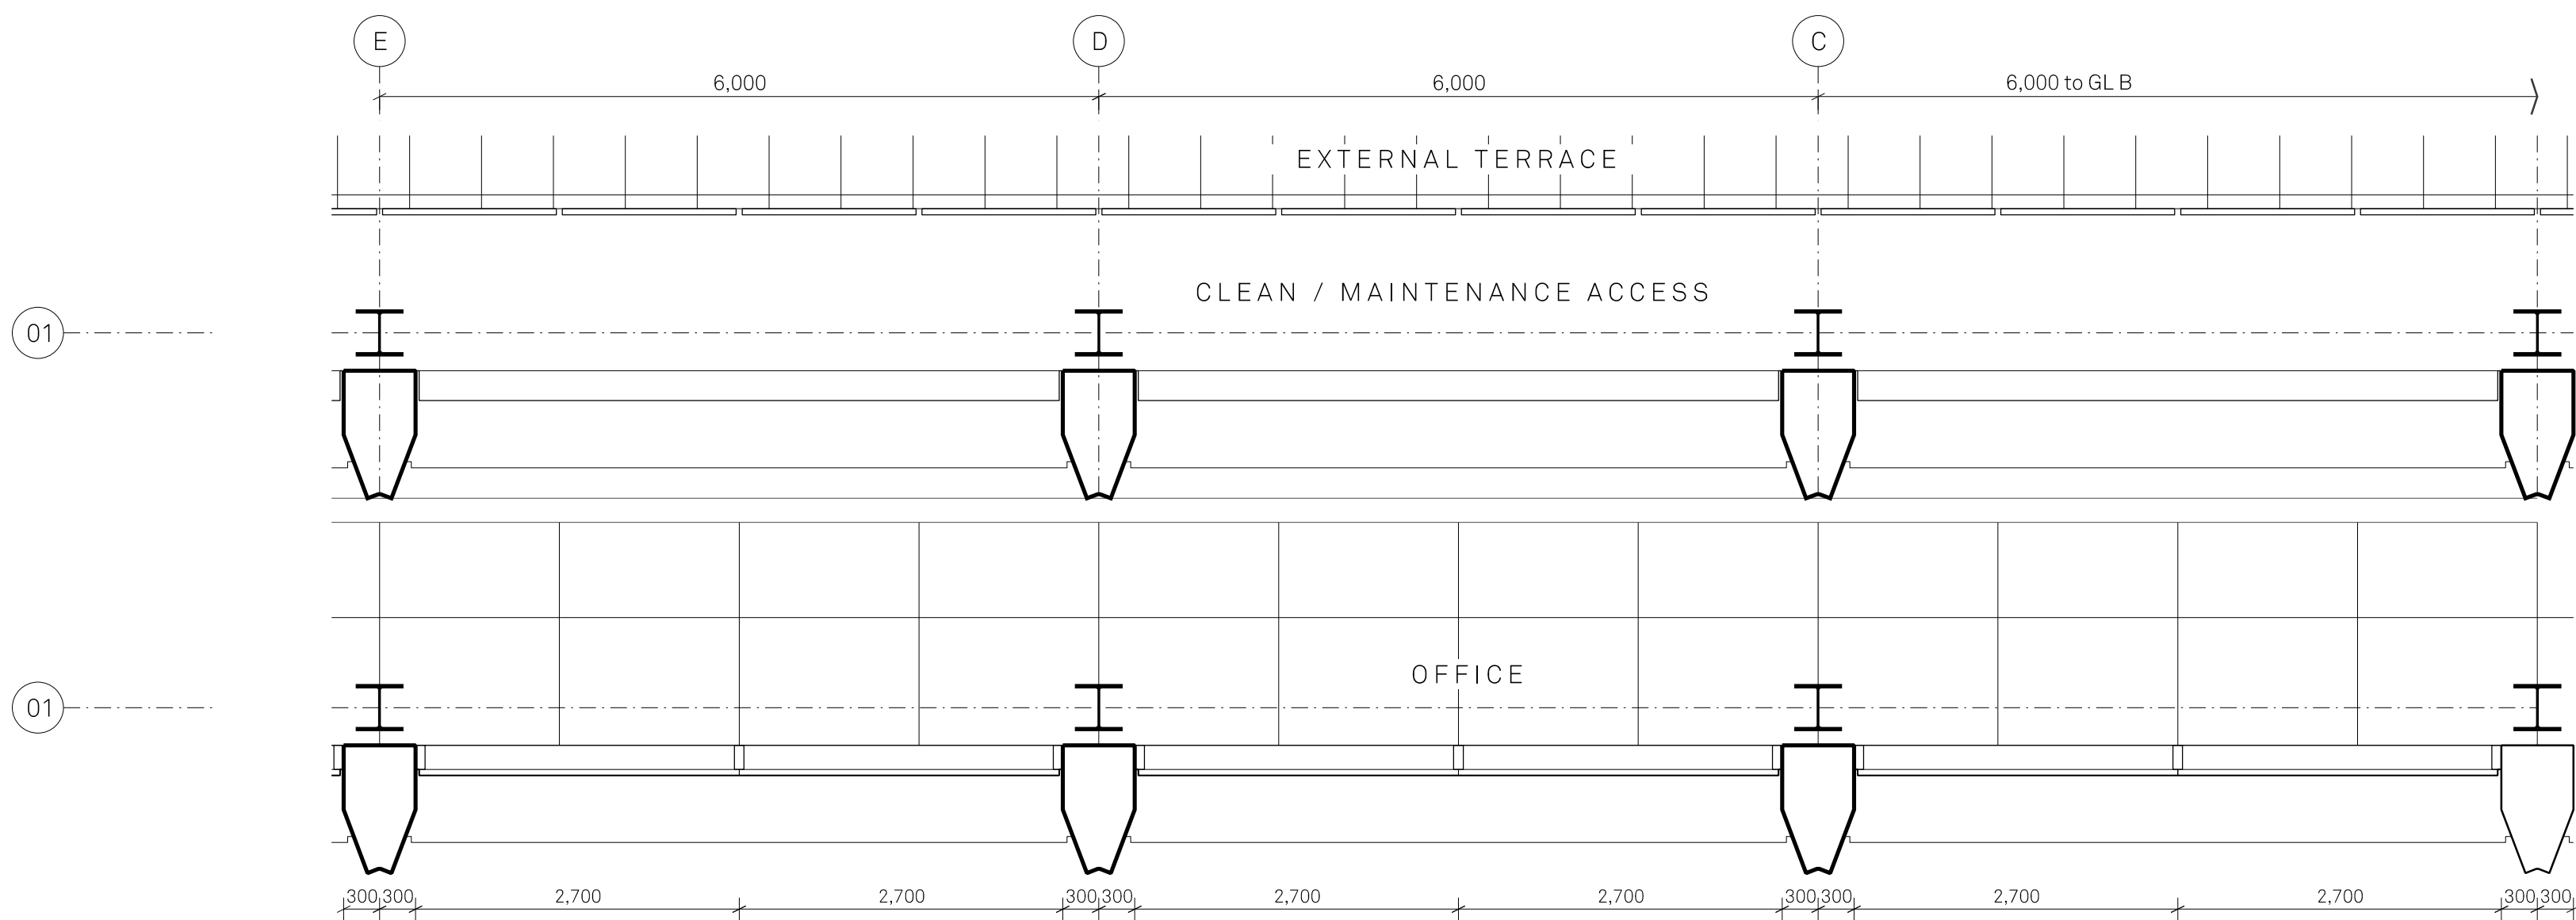

PLAN C & D  
Typical office & external terrace

