


Condensors Mounted on
57 Spring Gardens Roof Space

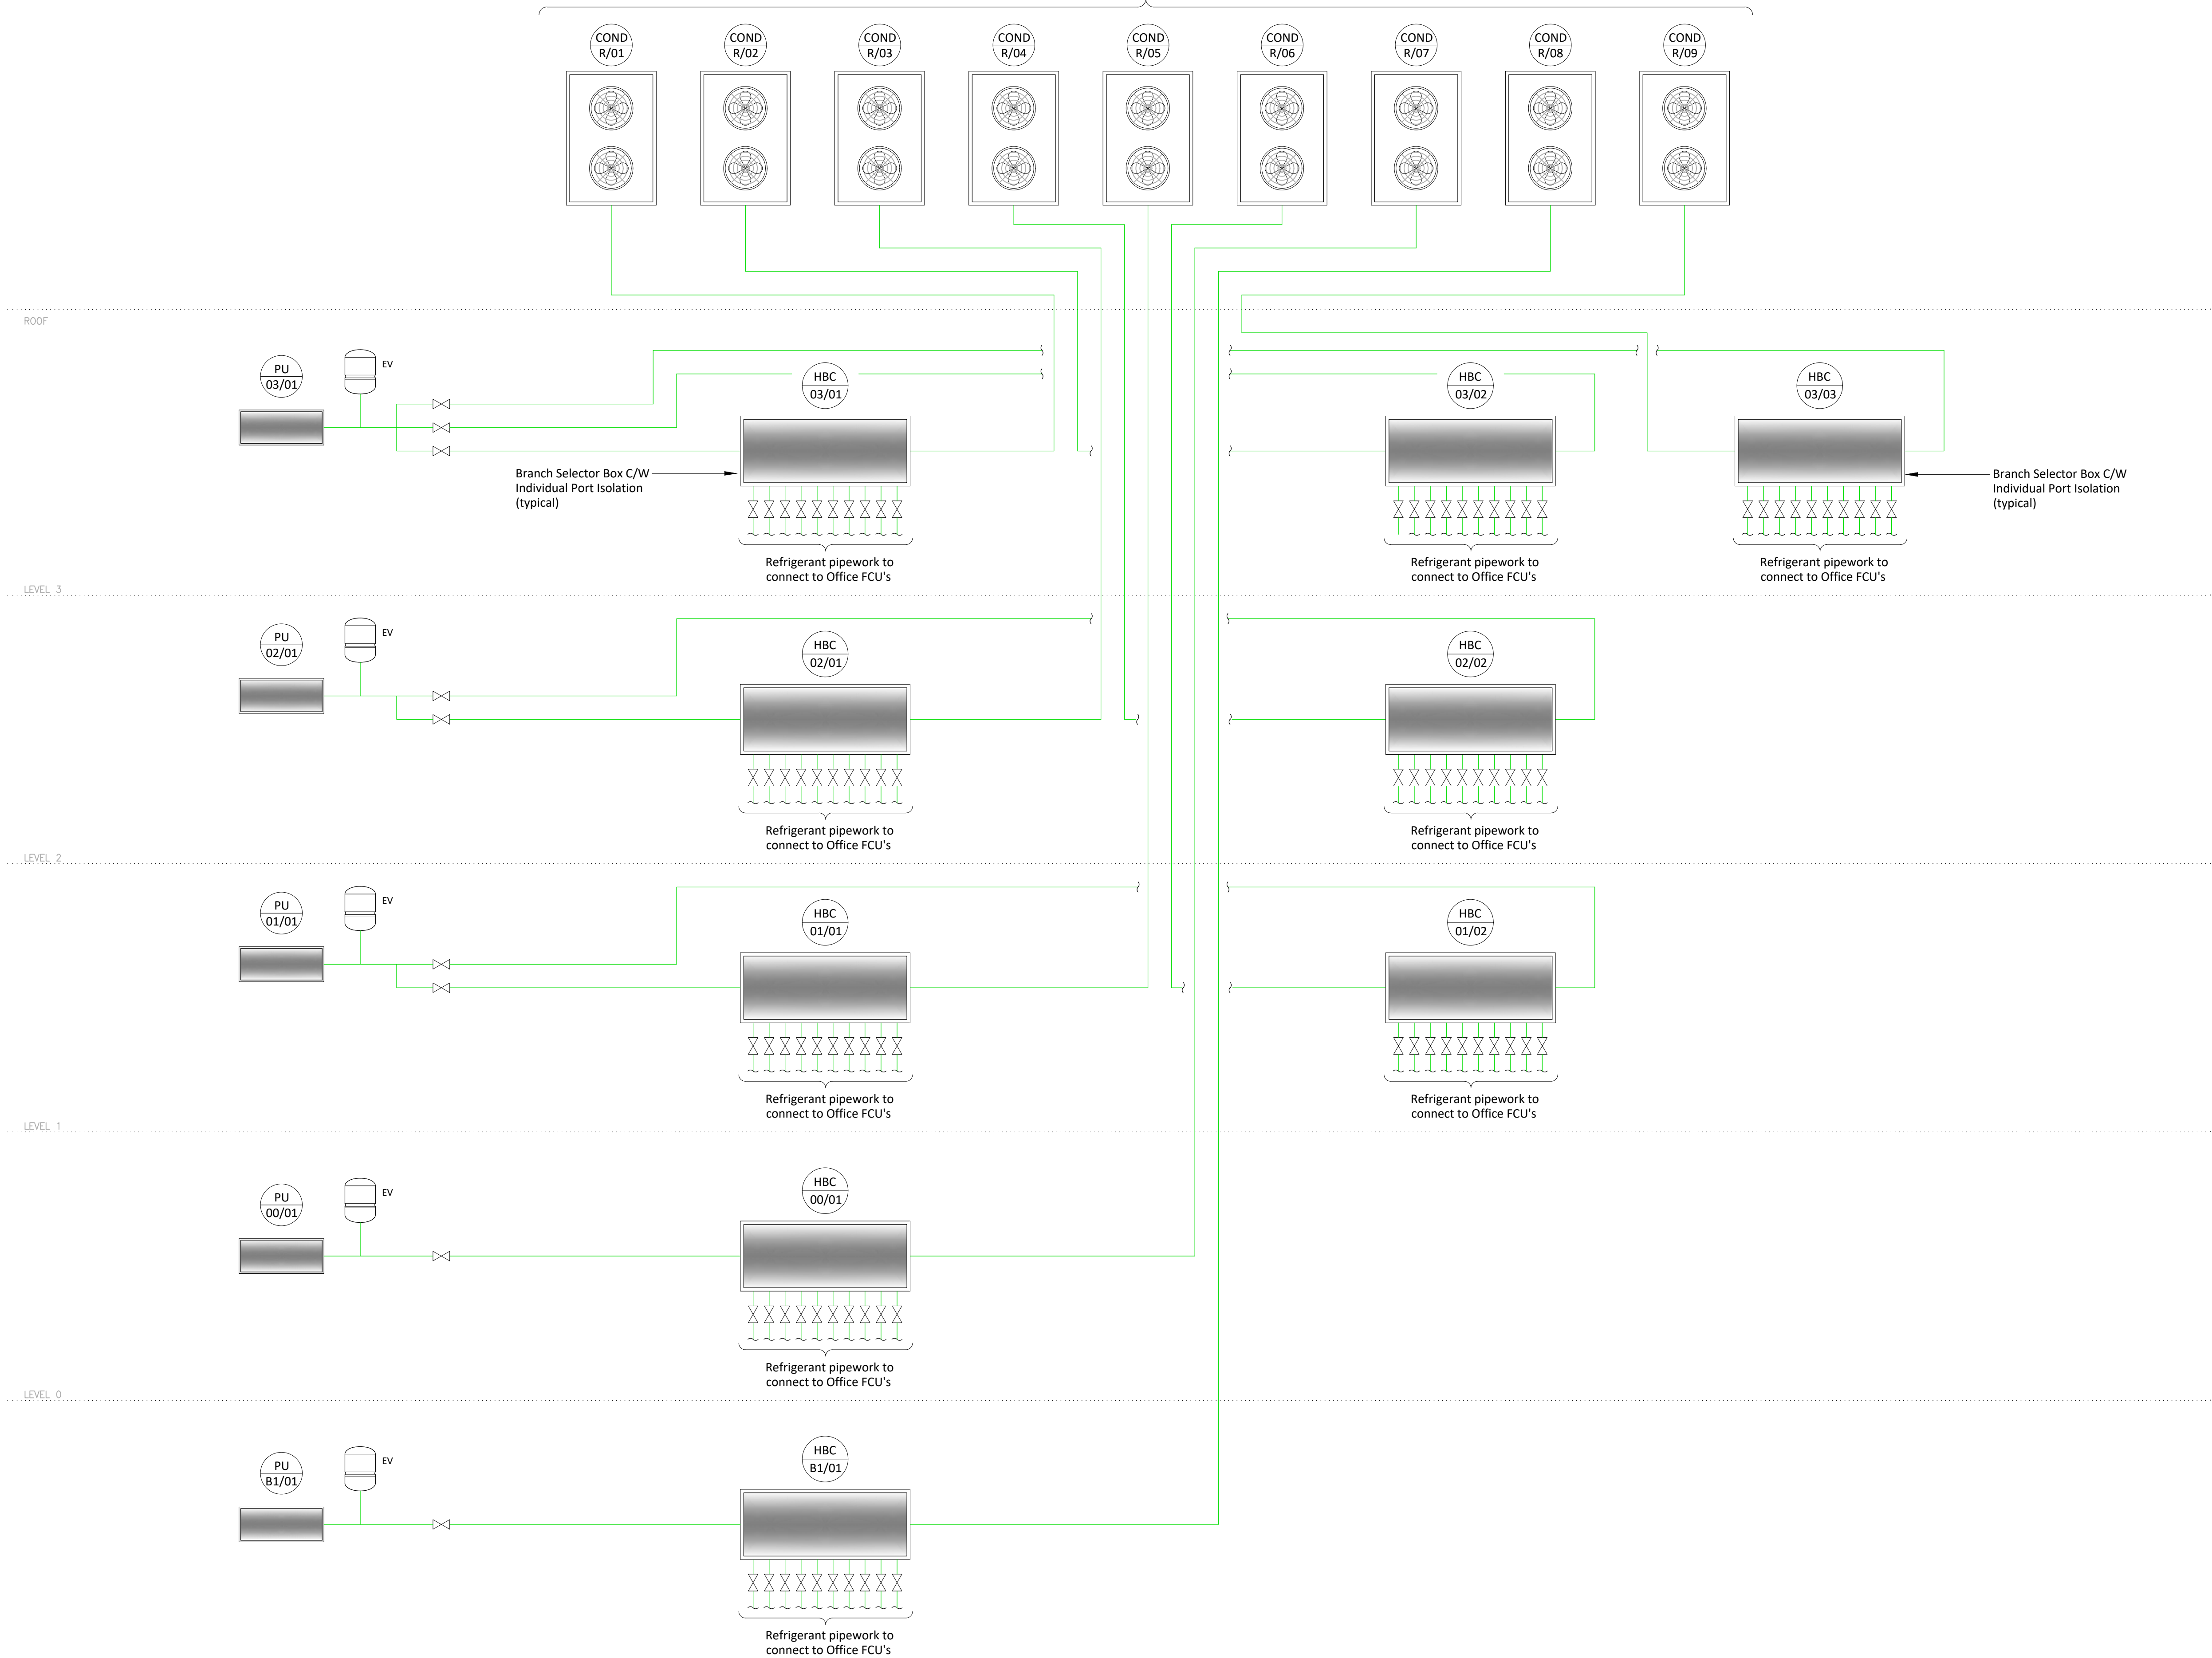

Do not scale from this drawing.
Verify dimensions by site measurement.
Read this drawing in conjunction with the latest architectural and structural drawings.
This drawing is based on the following information:-

Notes

1. This drawing to be read in conjunction with all mechanical, electrical & public health drawings for this contract.
2. All services work to be carried out in accordance with the relevant Engineering Specification for this contract.

02	29/04/22	Stage 4 Tender Issue.	MR	SH
01	31/03/22	Stage 3 Issue.	RG	SH
Revision	Date	Description	Drawn	Checked



hilsonmoran.com info@hilsonmoran.com

Client

Bruntwood

Project

38-42 Mosley Street
Grade 2* Listed Building Refurbishment

Drawing Title

Mechanical Services
Heating & Cooling Schematic

Scale	Sheet Size	Checked	Approved
NTS	A1	SH	SR
Status	HM Project No.		
RIBA STAGE 4 TENDER ISSUE			27618
Drawing No.	Rev		
27618-HM-ZZ-ZZ-DR-MS-1101	02		