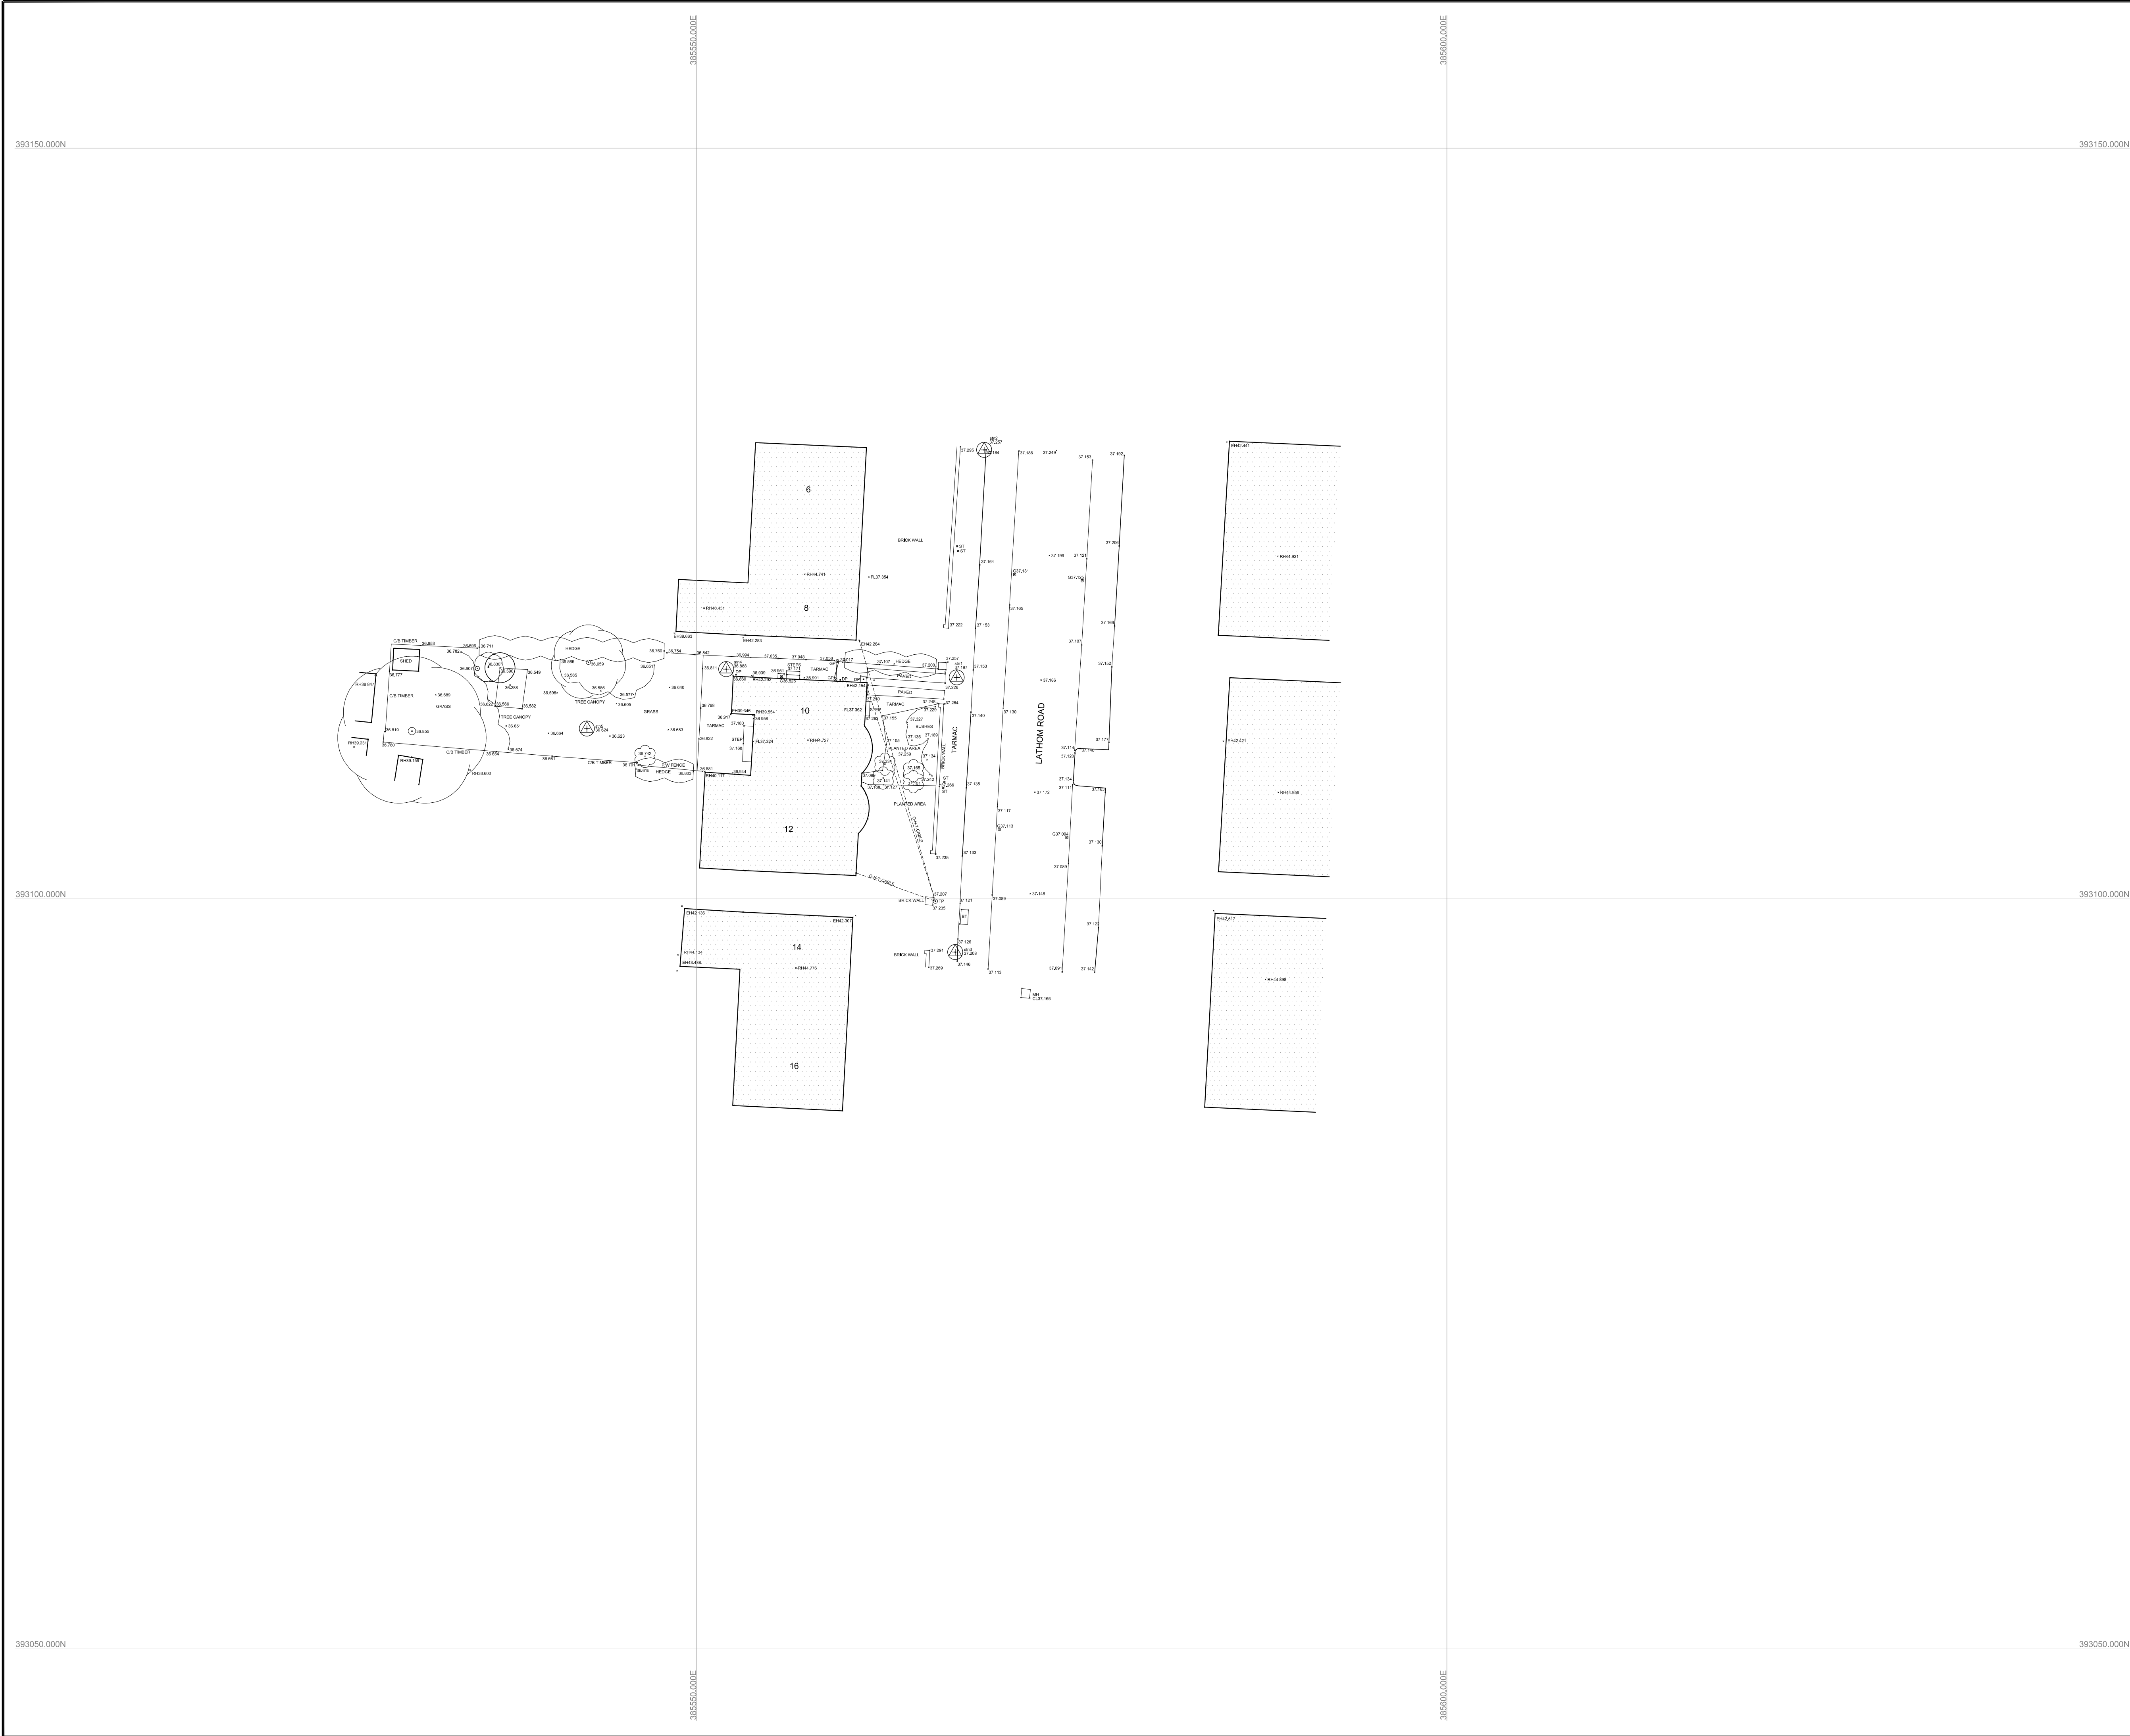


Topographical Survey Legend			
Bin	Litter bin	TL	Tie line
BH	Bore Hole	TP	Telegraph pole
BS	Bollard	TPS	Traffic passing slabs
BS	Bus stop	TS	Traffic signal light
BT	British telecom ic	TV	Television cover
CPS	Concrete paving slabs	VP	Vent pipe
DR	Drain	WM	Water meter
Elec	Electrical ic	WO	Wash Out
EP	Elec. pole	UTL	Unable to lift
ER	Earth rod	Fence	Fence
FH	Fire Hydrant	B/W	Barbed wire
FF	Flagpole	C/B	Closed boarded
FT	Floodlight	C/I	Corrugated iron
G	Gully	C/L	Chain link
GP	Gully post	C/P	Concrete panel
GV	Gas valve	H/R	Hand rail
IC	Inspection cover	I/R	Iron railings
JB	Junction box	O/B	Open boarded
KO	Kerb outlet	P/C	Post & chain
LB	Letter box	P/R	Post & rail
LP	Lamp post	P/W	Post & wire
Mk	Utility marker	W/M	Wire mesh
MP	Mile post	Level	Level profile descriptions
MW	Monitoring Well	AL	Arch level
NP	Name plate	BL	Bed level
P	Post	CL	Cover level
PM	Ranking meter	EL	Eaves level
RE	Rodding eye	FL	Floor level
RS	Road sign	L	Level
rwp	Rain water pipe	PL	Invert level
SP	Sign post	PL	Parapet level
ST	Stop tap	RH	Roadbridge level
SB	Service Box	Spr	Arch springing level
SV	Stop valve	Top	Top of gully/vent
TCB	Telephone call box	WH	Wall height
TH	Tie Hole	WL	Water level

BENCH MARK INFORMATION
All levels relate to O.S (Newlyn) Datum, Established using network RTK. Survey plotted on a plane local grid, orientated to National Grid.

NOTES
ONLY MANHOLES AND SERVICES VISIBLE AT TIME OF SURVEY SHOWN
DRAINAGE INFORMATION MUST BE CHECKED AND VERIFIED WITH LOCAL AUTHORITY RECORDS
PRIOR TO WORK COMMENCING
Levels defining edge of carriageway are observed at channel (bottom of kerb). Unless otherwise stated.
TREE SPREADS ARE SYMBOLIC ONLY AND ARE REPRESENTATIVE OF THE THE AVERAGE SPREAD.
THE DRIP LINE LAYER DENOTES THE TREES EXTREMITY

SURVEY STATIONS				
stn1	385567.337	393114.713	37.197	
stn2	385569.165	393129.884	37.257	
stn3	385567.230	393096.399	37.208	
stn4	385551.967	393115.261	36.888	
stn5	385542.681	393111.299	36.624	

REVISIONS

REV	DESCRIPTION	SURVEYED	DRAWN	DATE

JLP Surveying

JLP Surveying Consultants Ltd,
Suite 45 Rodney House,
King Street,
Wigan
WN1 1BT
Tel - 01942 243313
Fax - 01942 492230
Mobile - 07710 428498
EMAIL:- petehouston@jlp surveys.com

PROJECT
10 LATHOM ROAD
MANCHESTER
M20 4NX

DRAWING TITLE
Topographical Land Survey

SCALE	SHEET SIZE	No. of SHEETS	DATE	REVISION
1:200	A1	1	21.01.2022	

DRAWING NUMBER
S22-051