
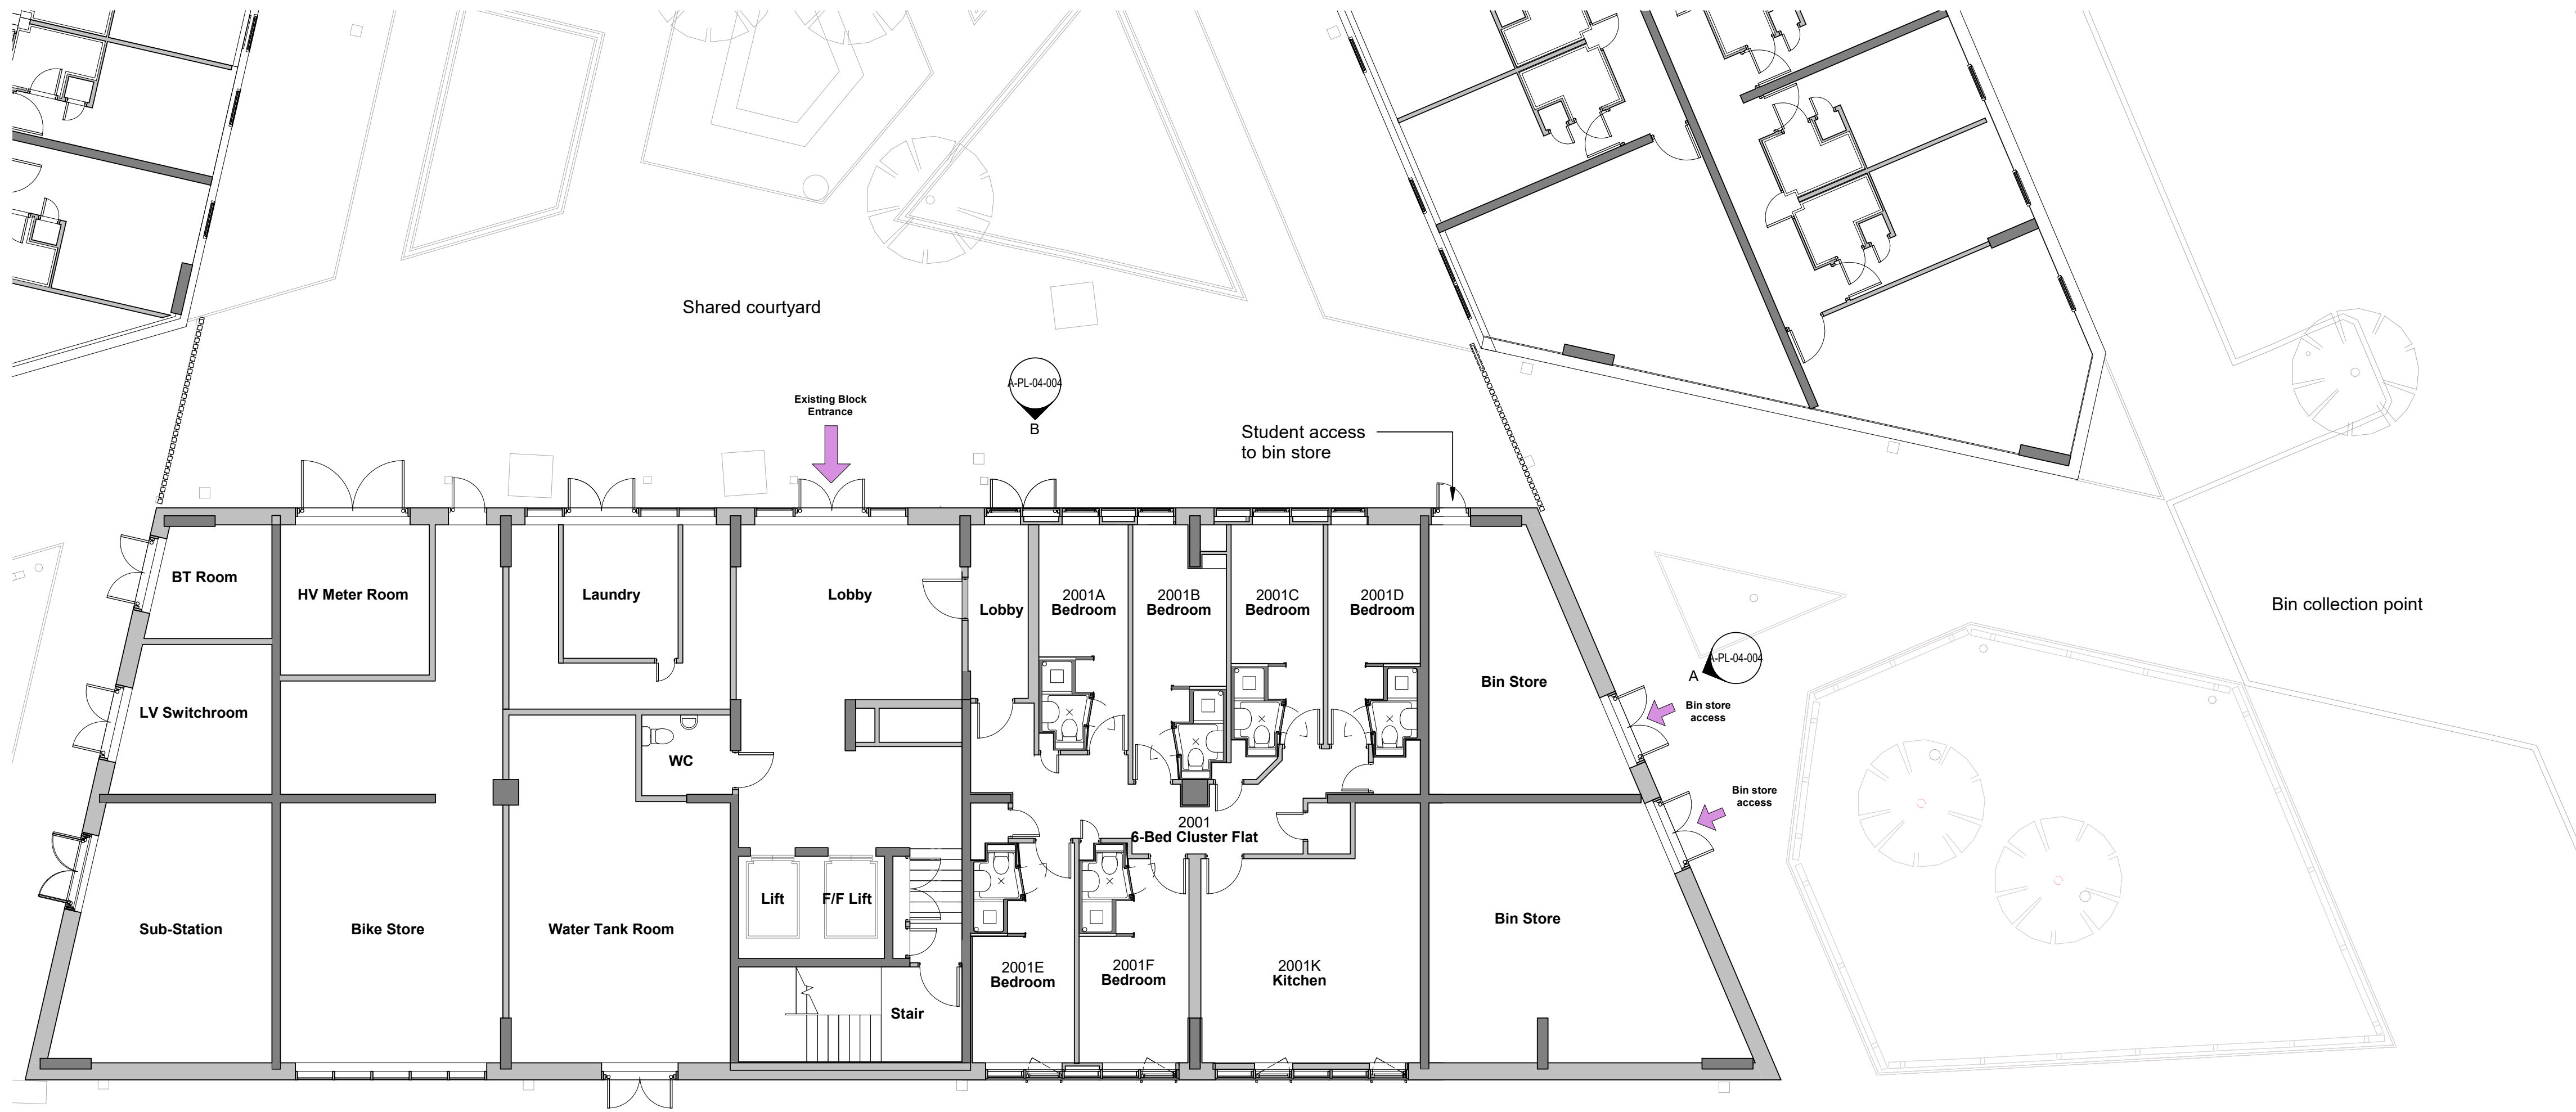


NOTES

DO NOT SCALE FROM THIS DRAWING.  
VERIFY ALL DIMENSIONS AND SETTING OUT ON SITE.  
NOTIFY ANY DISCREPANCIES TO THE ARCHITECT.  
FOR STRUCTURAL INFORMATION, REFER TO  
STRUCTURAL ENGINEER'S DRAWINGS.  
FOR M&E INFORMATION, REFER TO M&E ENGINEER'S  
AND SUB-CONTRACTORS' DRAWINGS.  
FOR HEALTH & SAFETY INFORMATION, REFER TO  
HEALTH & SAFETY RISK ASSESSMENTS.

0 2 4 6 8 10  
1:100  
m

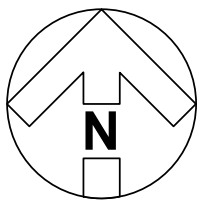

REVISION P04 BY: JEM CHECKED: APS DATE: 14/04/2022

Further updates to align with ROK comments.

REVISION P03 BY: JEM CHECKED: APS DATE: 07/04/2022

Further updates to align with ROK comments.

REVISION P02 BY: JEM CHECKED: APS DATE: 04/04/2022

General updates to align with ROK comments.

REVISION P01 BY: JEM CHECKED: APS DATE: 04/03/2022

First Issue

SUITABILITY

**S4a | FOR PLANNING**

CLIENT

**UNITE  
STUDENTS**

PROJECT

**Unite Parkway Gate**

TITLE

**Existing  
Bin Store Plan**

**Hadfield Cawkwell Davidson**

Broomgrove Lodge, 13 Broomgrove Rd, Sheffield, S10 2LZ T 0114 266 8181 www.hcd.co.uk

|                                   |                              |                    |
|-----------------------------------|------------------------------|--------------------|
| HCD PROJECT NO<br><b>2020-091</b> | SCALE<br><b>1 : 100 @ A1</b> | REV.<br><b>P04</b> |
|-----------------------------------|------------------------------|--------------------|

|                            |                          |                     |                    |                   |                                     |
|----------------------------|--------------------------|---------------------|--------------------|-------------------|-------------------------------------|
| PROJECT NO<br><b>20091</b> | ORIGINATOR<br><b>HCD</b> | VOLUME<br><b>A1</b> | ISSUE<br><b>00</b> | TYPE<br><b>DR</b> | ROLE - NUMBER<br><b>A-PL-04-002</b> |
|----------------------------|--------------------------|---------------------|--------------------|-------------------|-------------------------------------|

C:\temp\20091\HCD-AD-ZZ-M3-A-20-001\_Building\_WIS19\_jack.mungroth\KEYWK-11 | © HCD