
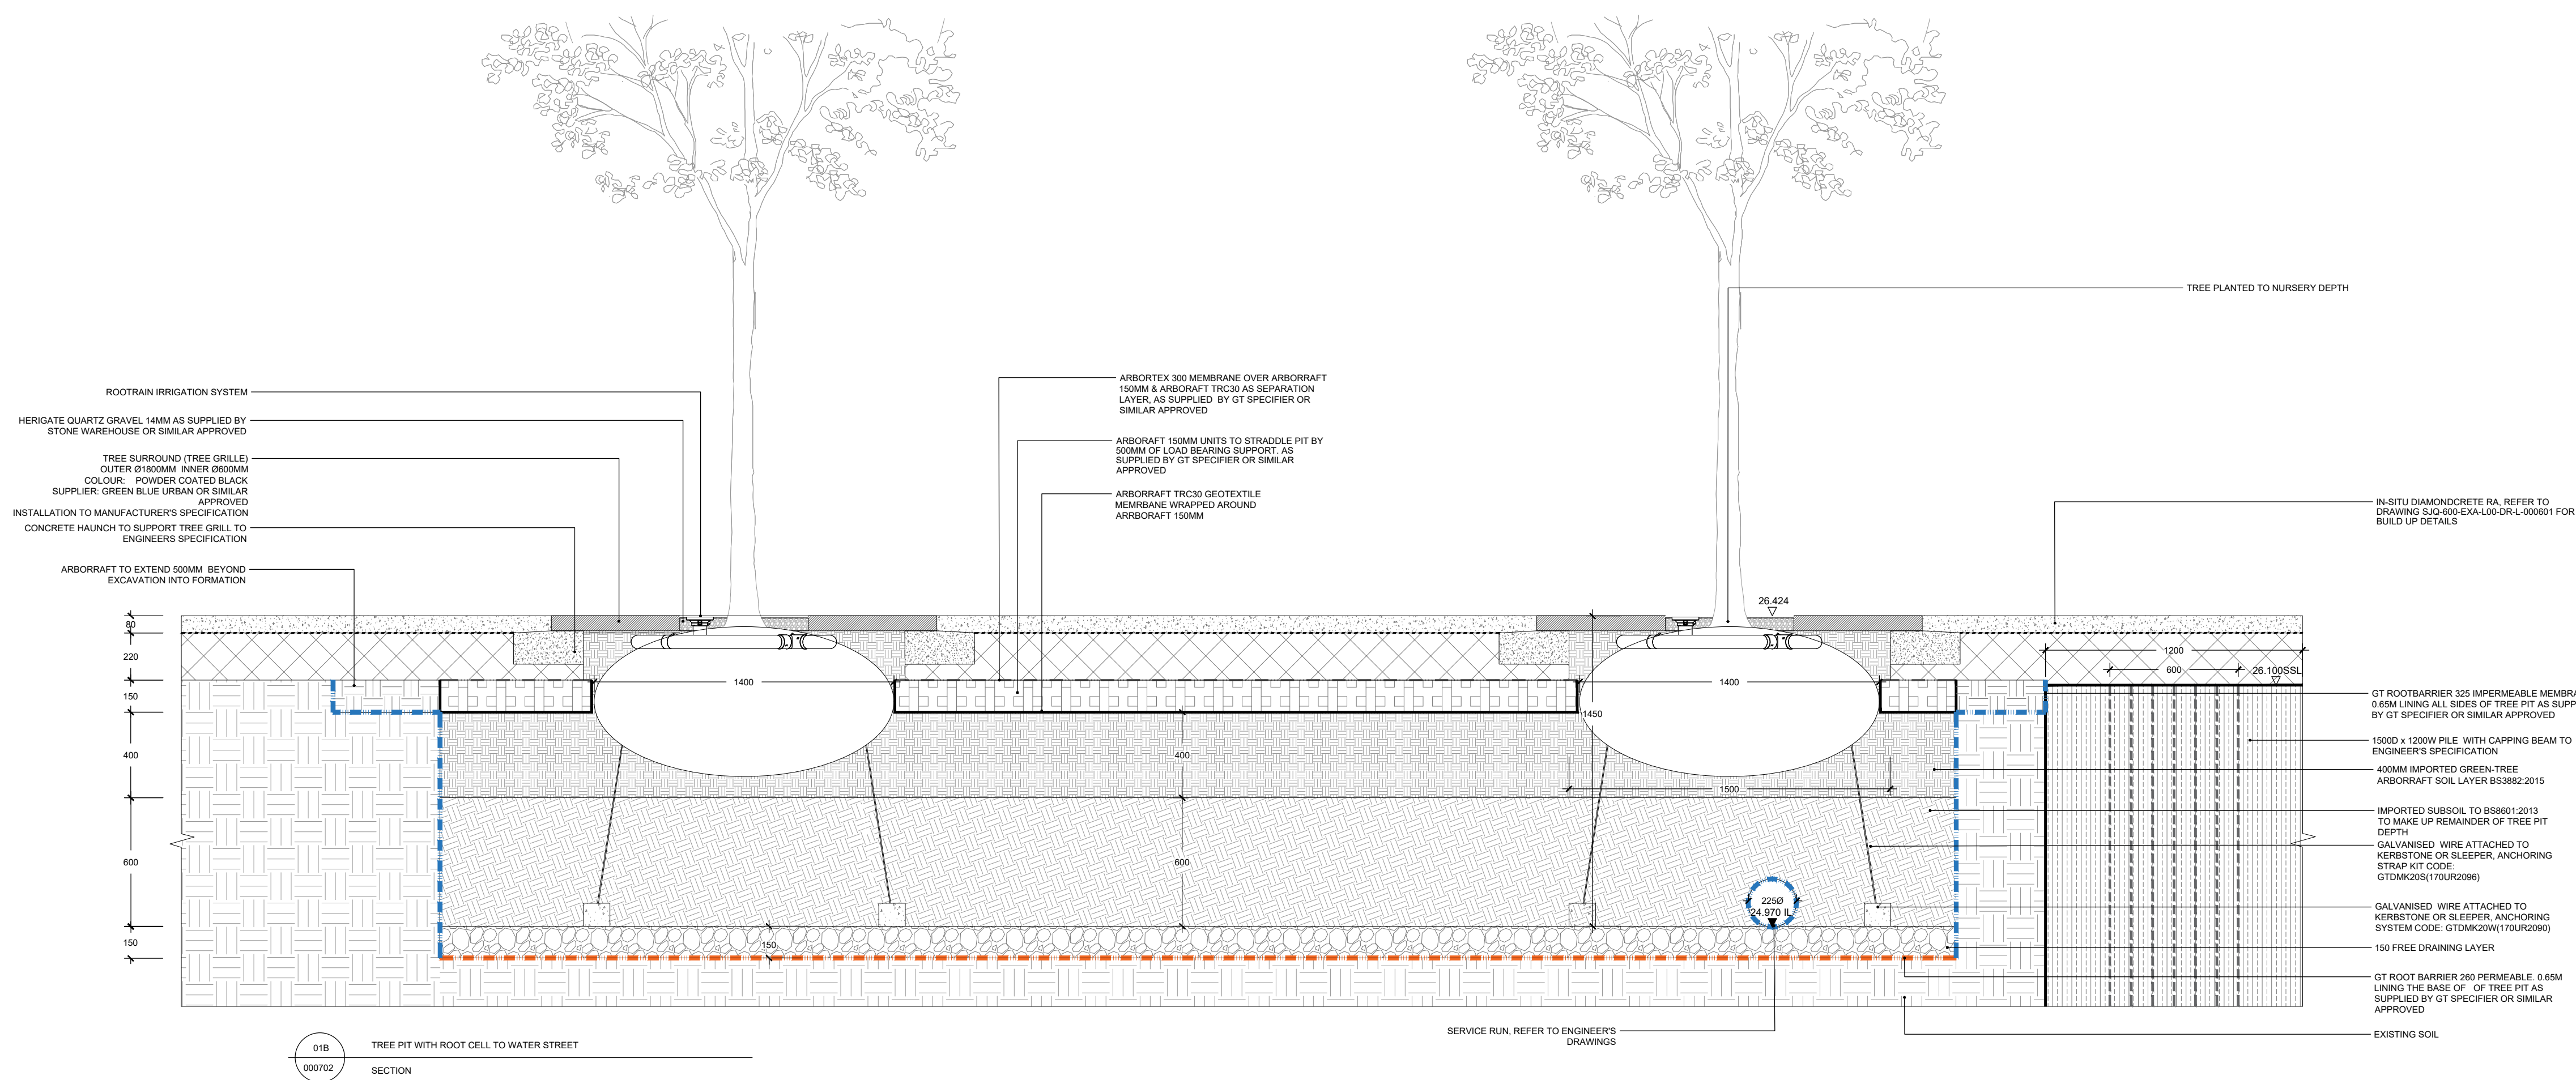


Client
ALLIED
LONDON

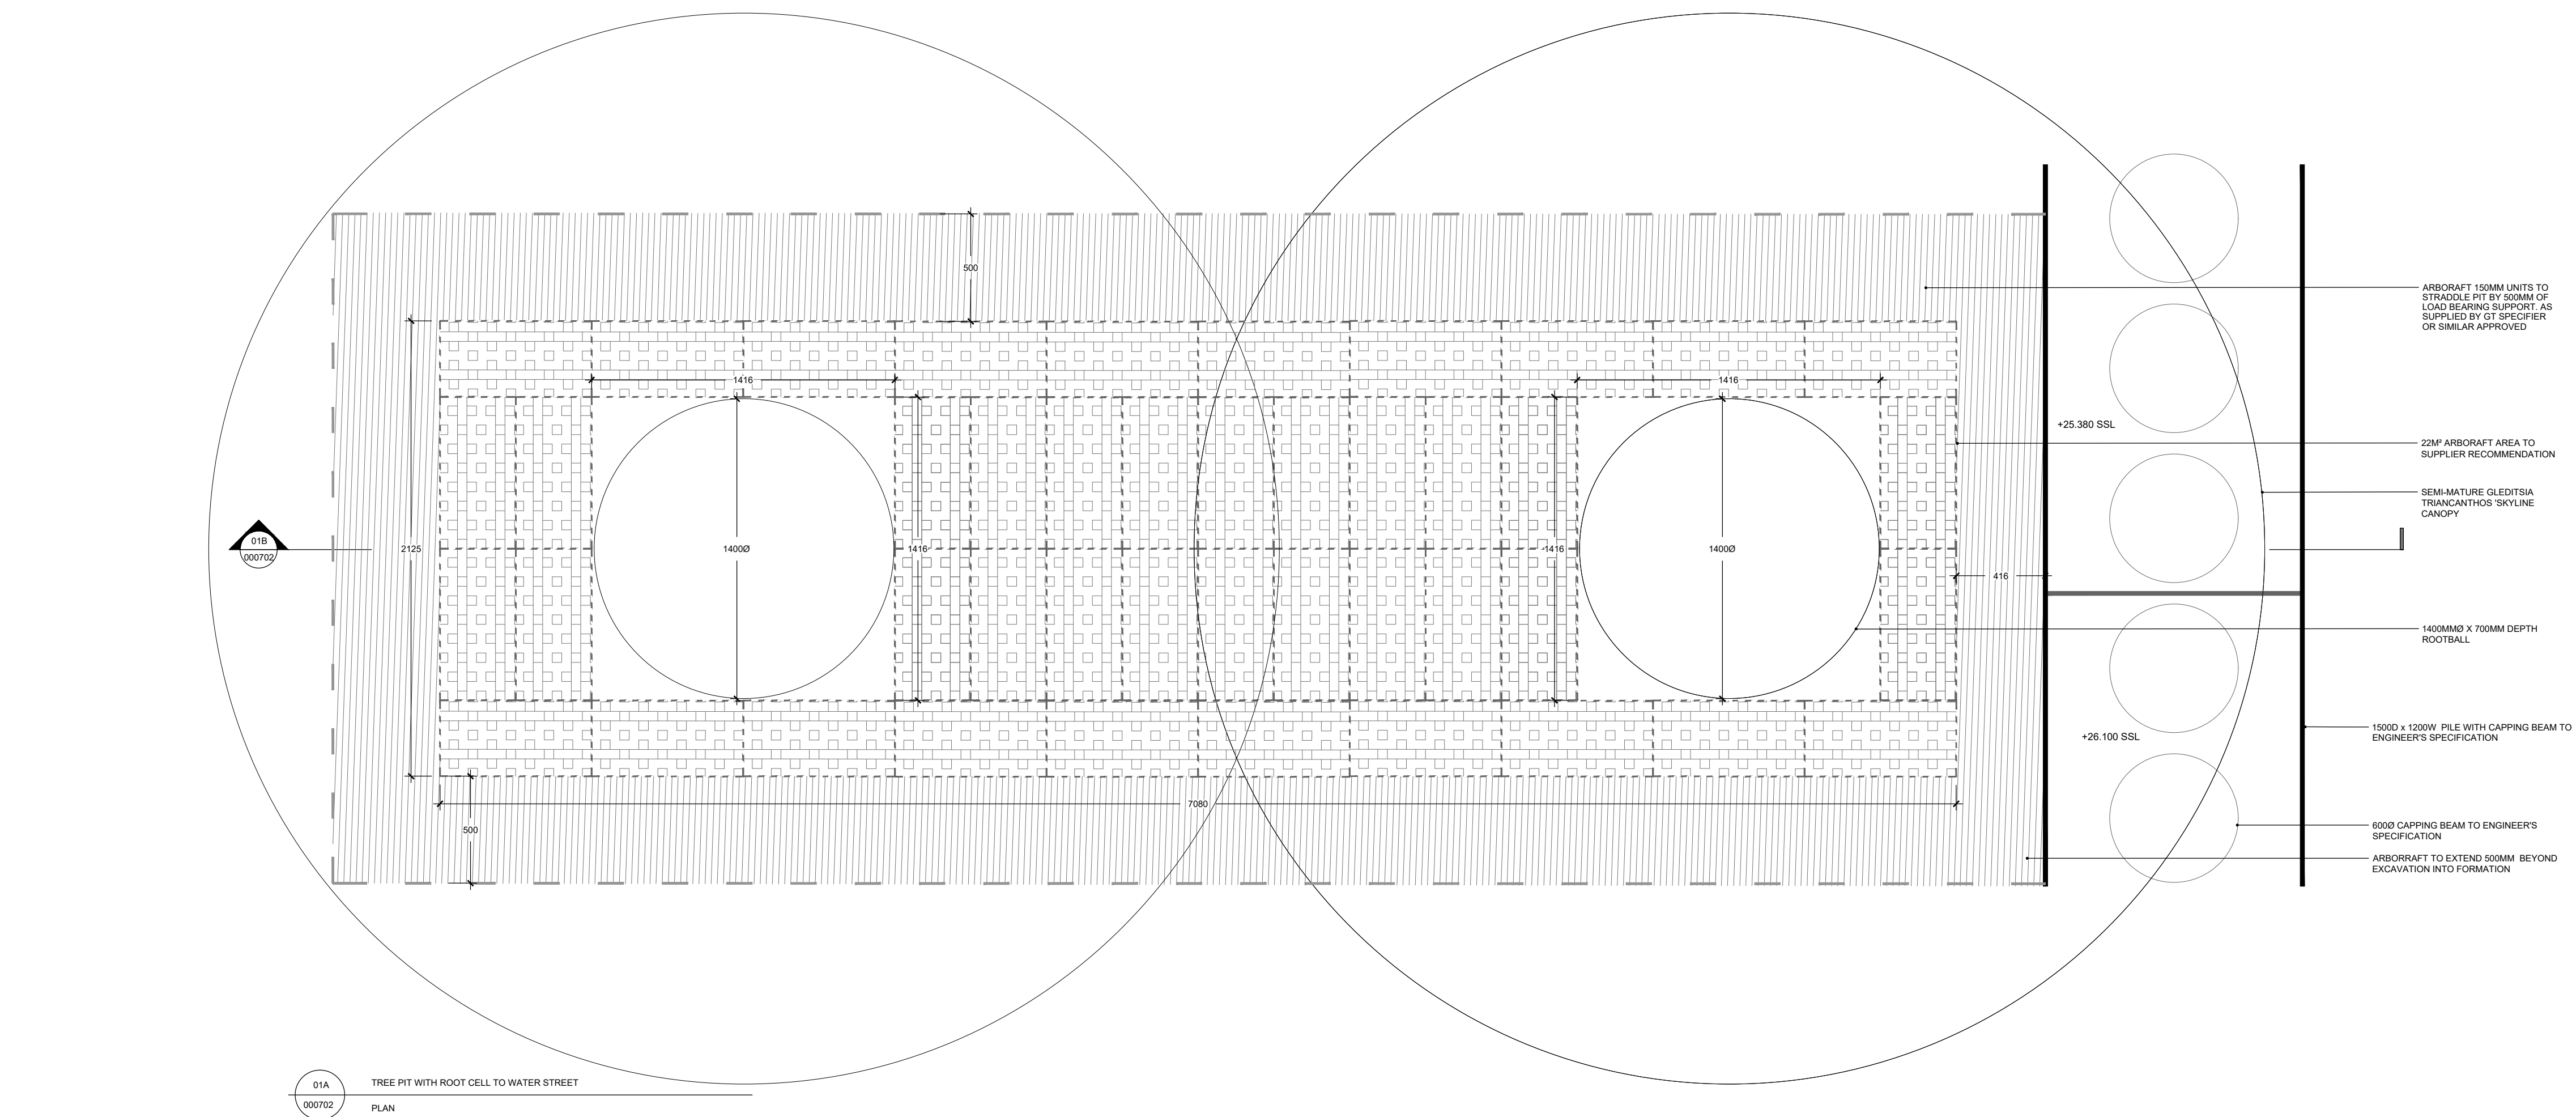

----	----	----
----	----	----
----	----	----
----	----	----
----	----	----
----	----	----
----	----	----
P01	STAGE 5 ISSUE	08.01.2021
C01	INITIAL ISSUE	?? 12.2020
Rev	Description	Date

EXTERIOR
ARCHITECTURE

LONDON
Unit 17.1, The Leather Market, 11-13 Weston Street, London, SE1 3ER

MANCHESTER
Studio 537, The Royal Exchange, St Anns Square, Manchester, M2 7DH

E-MAIL office@exteriorarchitecture.com

WEB www.exteriorarchitecture.com

Project title
ST JOHN'S

Drawing title

PUBLIC REALM SOFT LANDSCAPE
DETAILS - TREE PIT SHEET 2

Issued By	Manchester	T: 0161 850 8107
Scale	1:20 @ A1	Drawn ExA
Status	STAGE 5	Checked SPL
Date	08.01.2021	Approved JM

Drawing number
SJQ-600-EXA-XX-L00-DR-L-000702

T: 0161 850 8101
Drawn ExA
Checked SPL
Approved JM

Revision
C01