



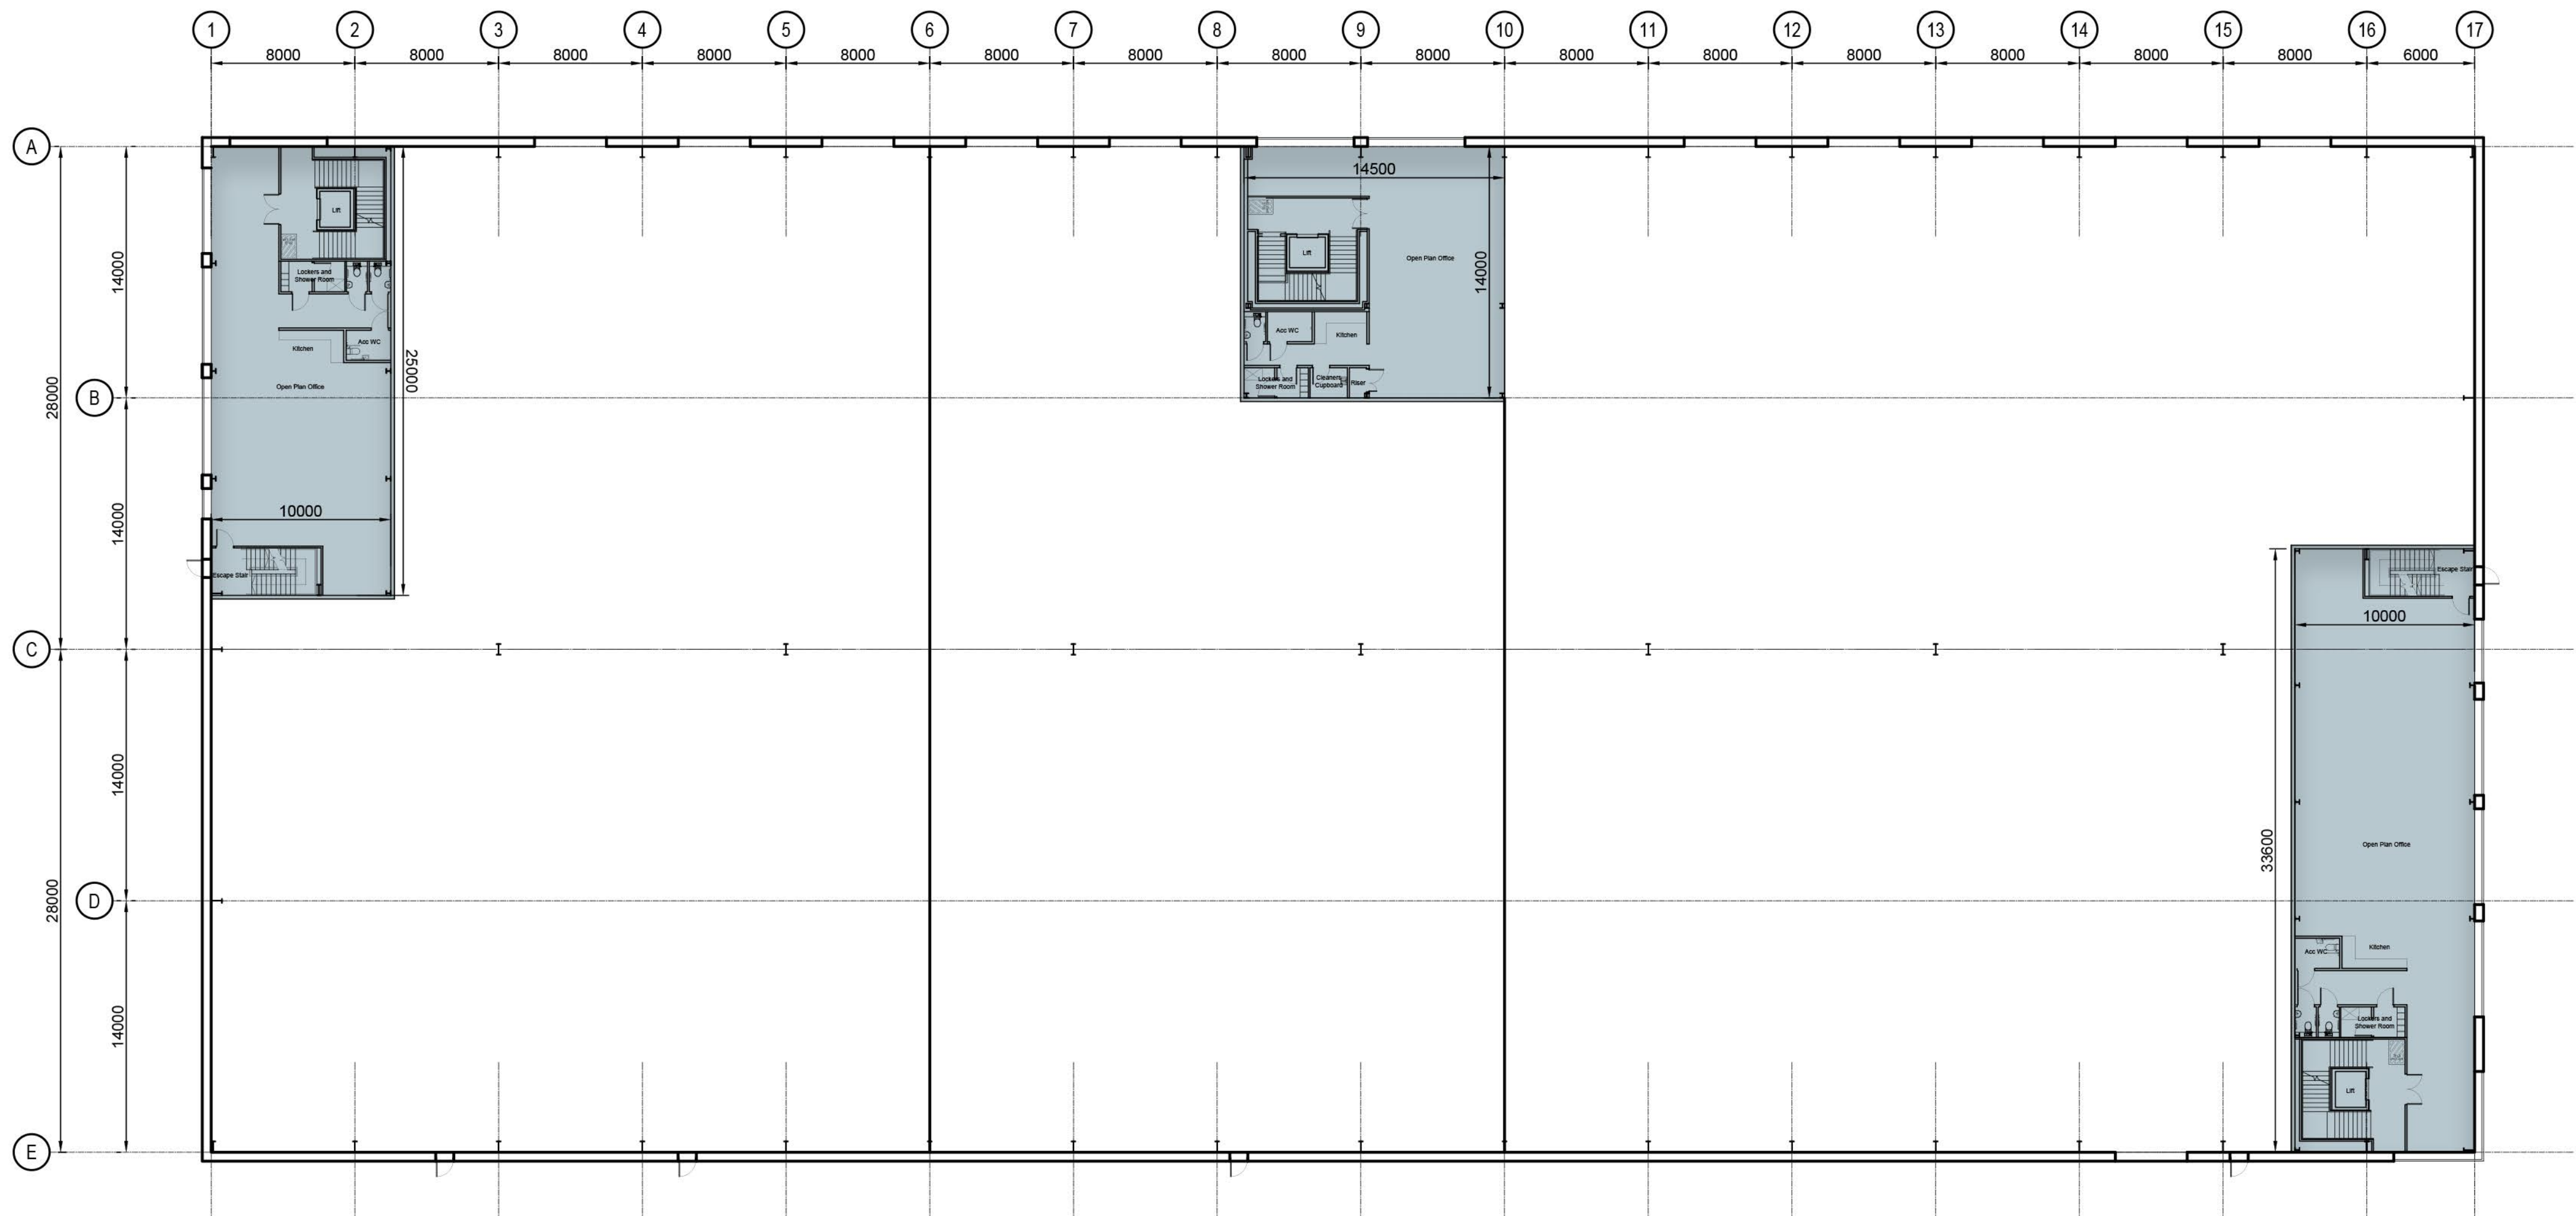

First Floor Building Plan
1:250

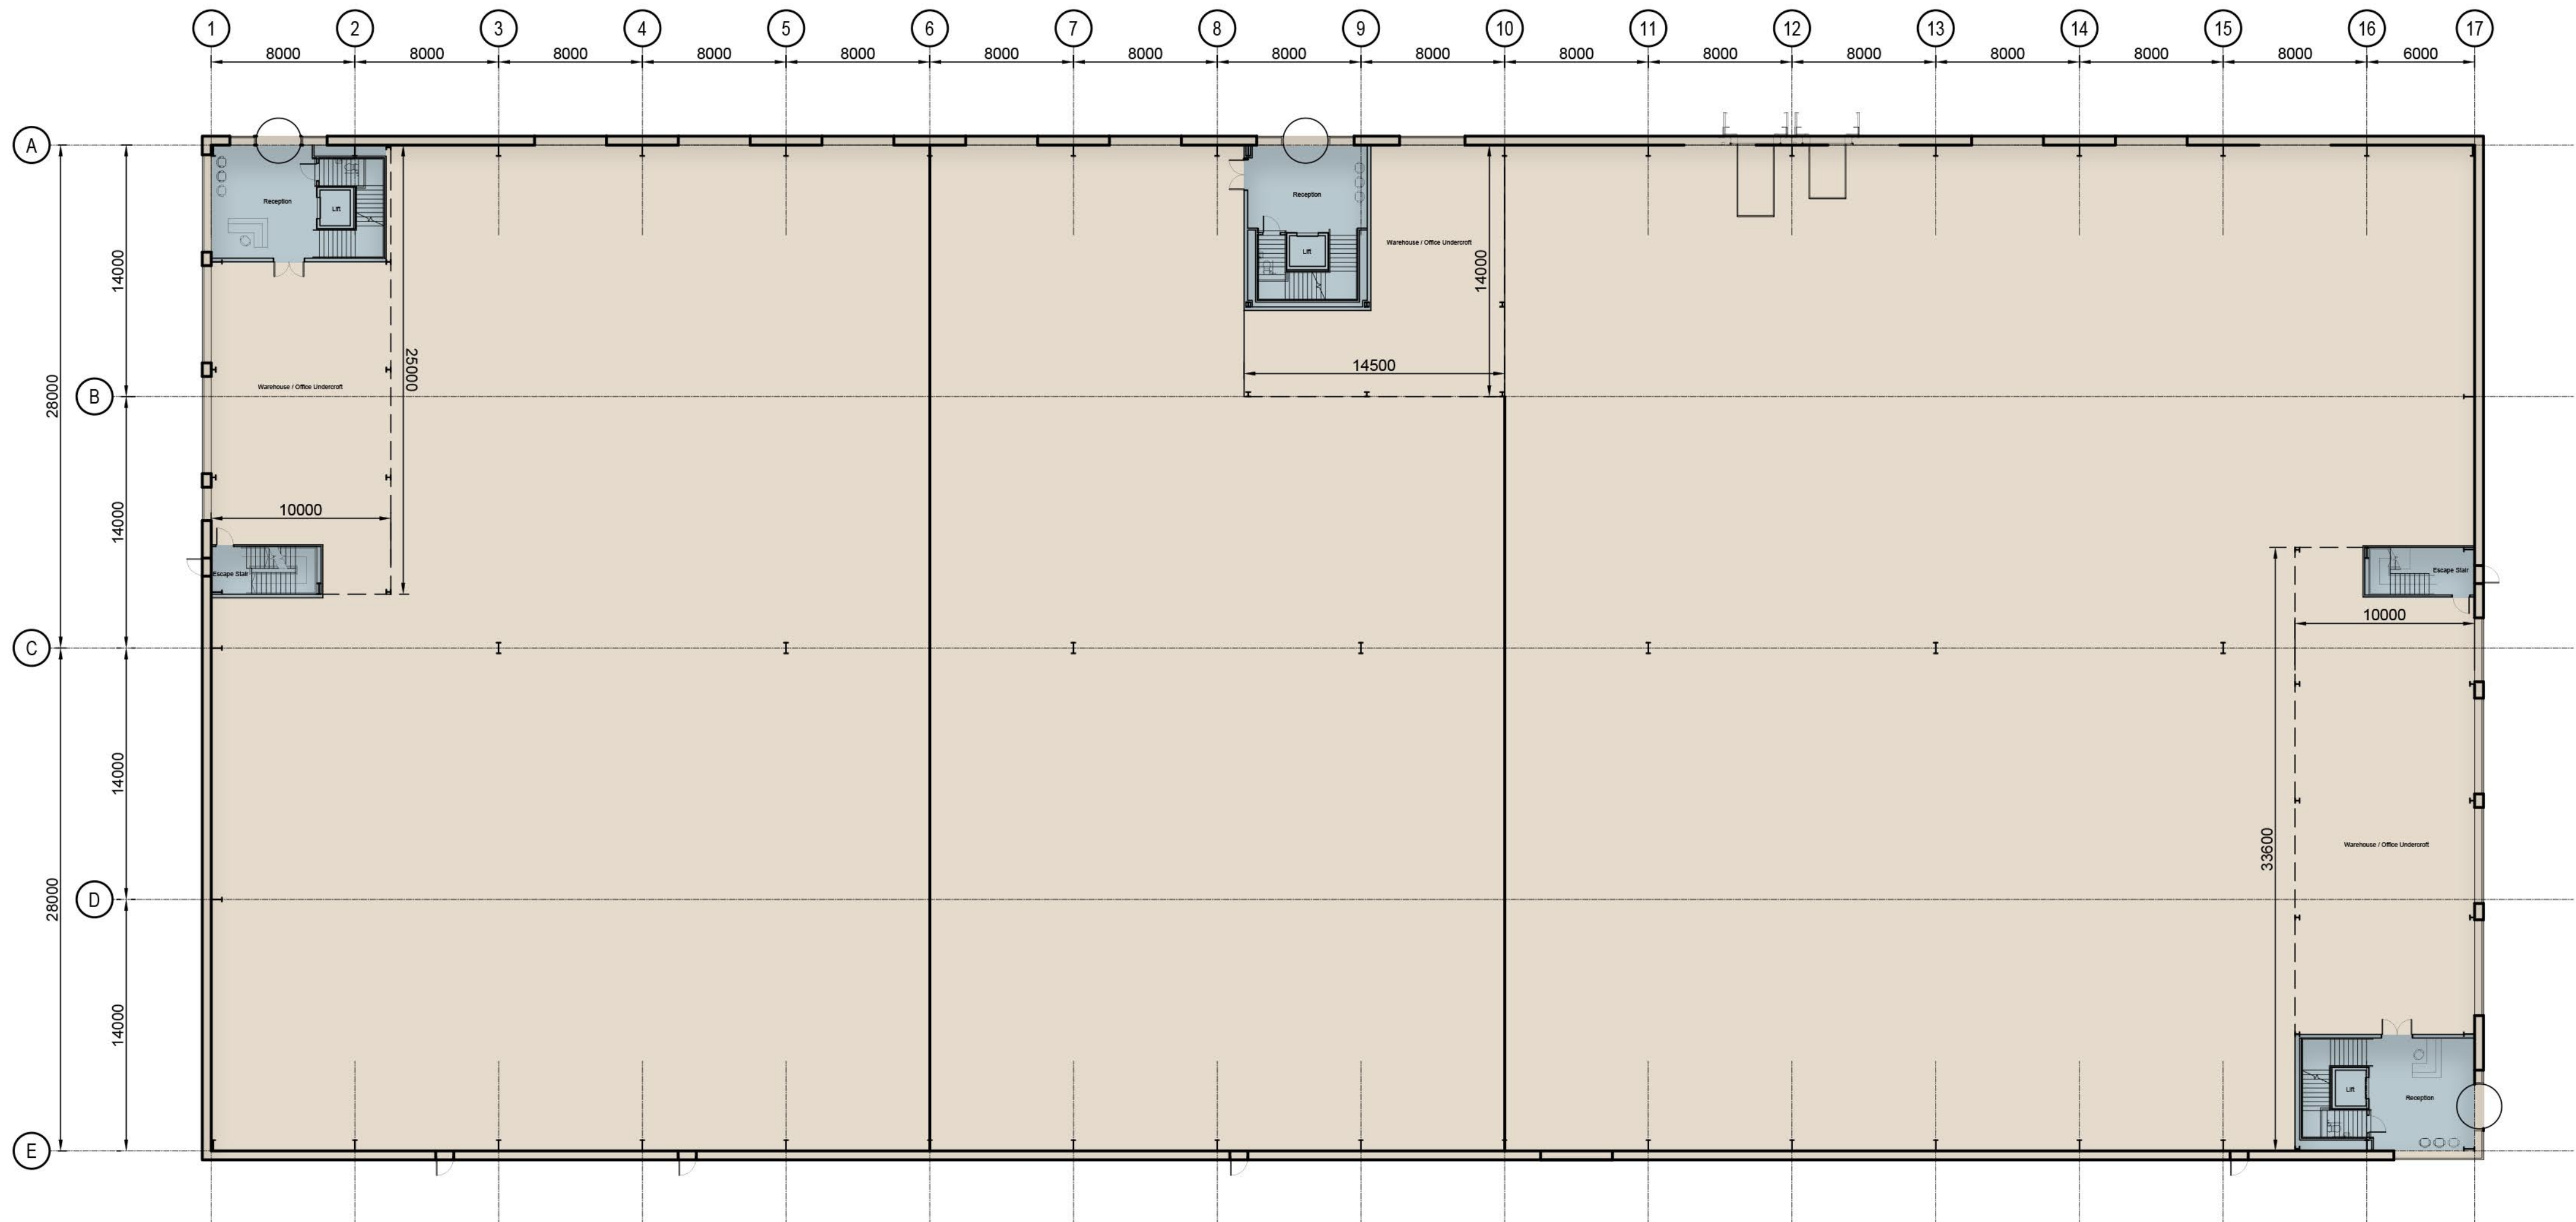

Ground Floor Building Plan
1:250



© 2022 RPS Group

Notes

1. This drawing has been prepared in accordance with the scope of RPS's appointment with its client and is subject to the terms and conditions of that appointment. RPS accepts no liability for any use of this document other than by its client and only for the purposes for which it was prepared and provided.
2. If received electronically it is the recipient's responsibility to print to correct scale. Only written dimensions should be used.
3. This drawing should be read in conjunction with all other relevant drawings and specifications.

P02	Revised to suit new site layout and BREEM comments	LL	MJH	09/03/22
P01	First Issue	LL	MJH	23/09/21
Rev	Description	By	Ckd	Date



Sherwood House, Sherwood Avenue,
Newark, Nottinghamshire, NG24 1QQ
T:01636 605 700 E: rpsnewark@rpsgroup.com



Project **MAG, Building 401, Manchester Airport**

Title **Proposed Building Plan**

RPS Project Number NK020598	Scale @ A1 1:250	Date Created 20/09/21
Task Team Manager KRP	Information Author LL	Task Information Manager MJH

Status
S2 (Suitable for Information)
Document Number
020598-RPS-SI-XX-DR-A-0112
Project Code - Originator - Zone - Level - Type - Role - Drawing Number
P02

rpsgroup.com