



Domis \ Manchester Central Compound Locations for Phase 1 & 2



Main Delivery Route to Site Via M602, Regent Road

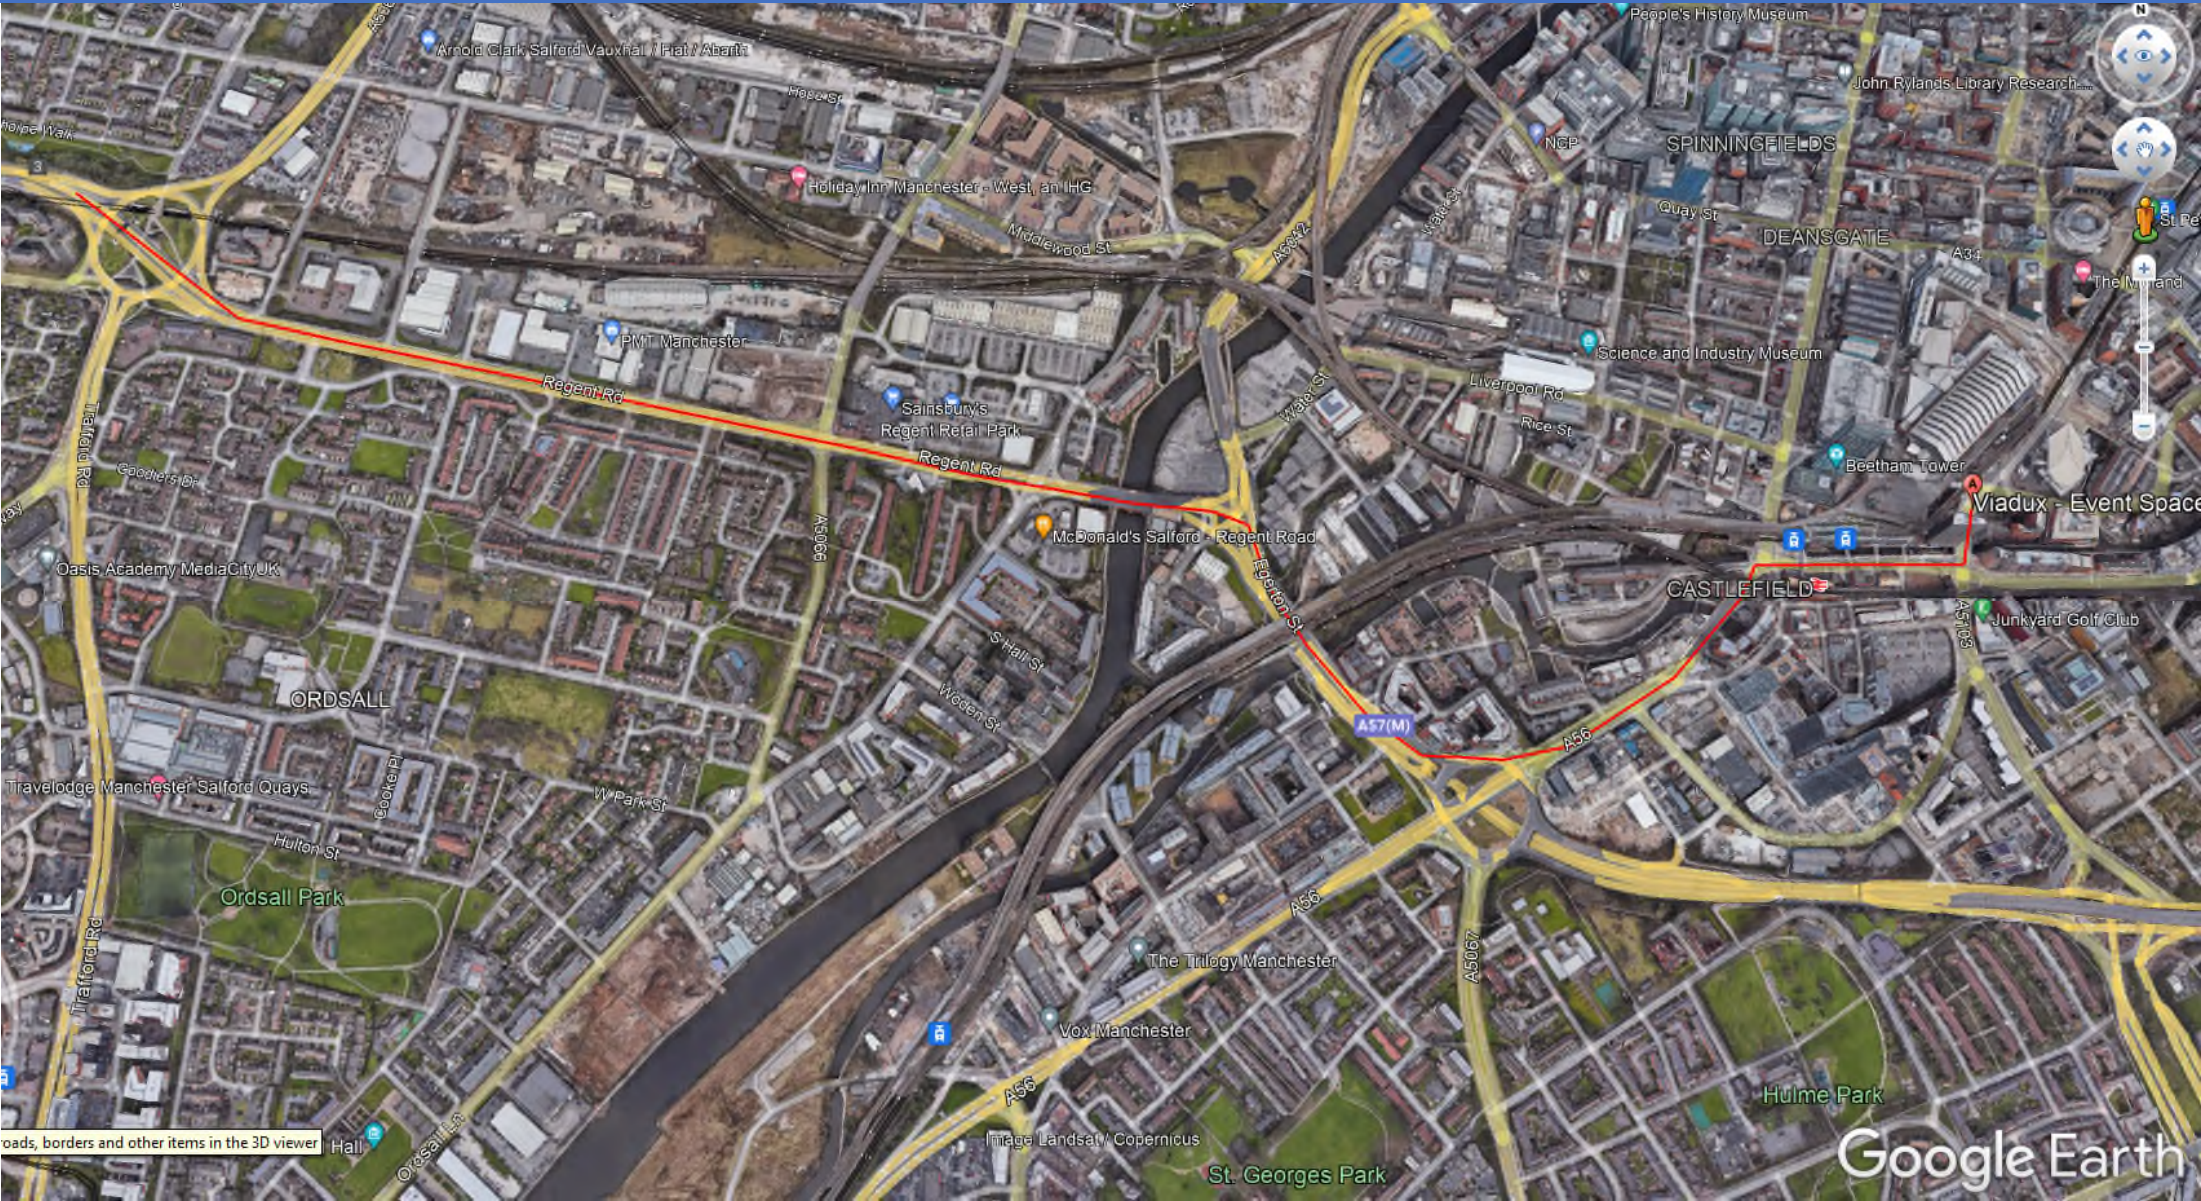

Proposed Site Logistic for Forming the Core

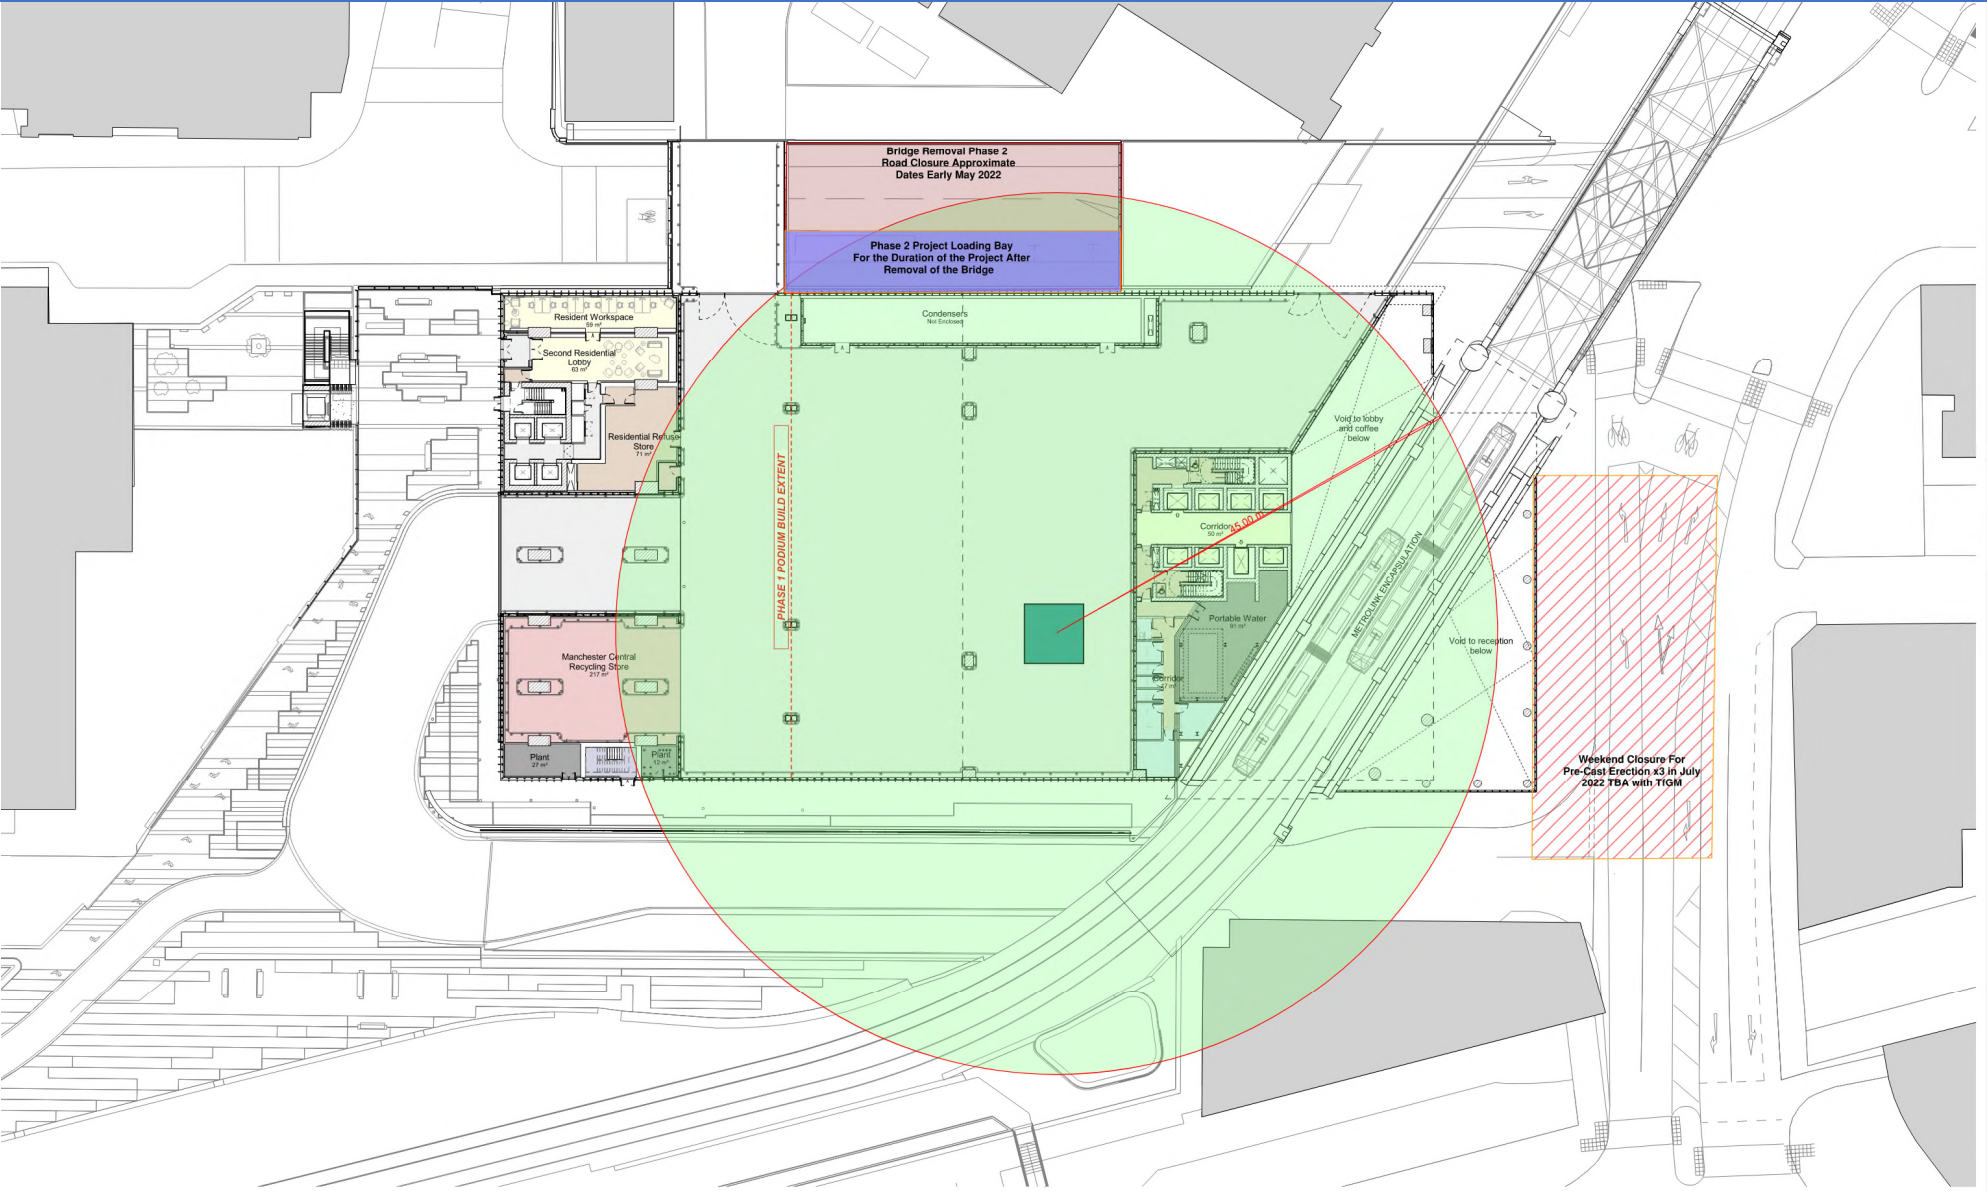

Proposed Site Logistic For Superstructure Works

