


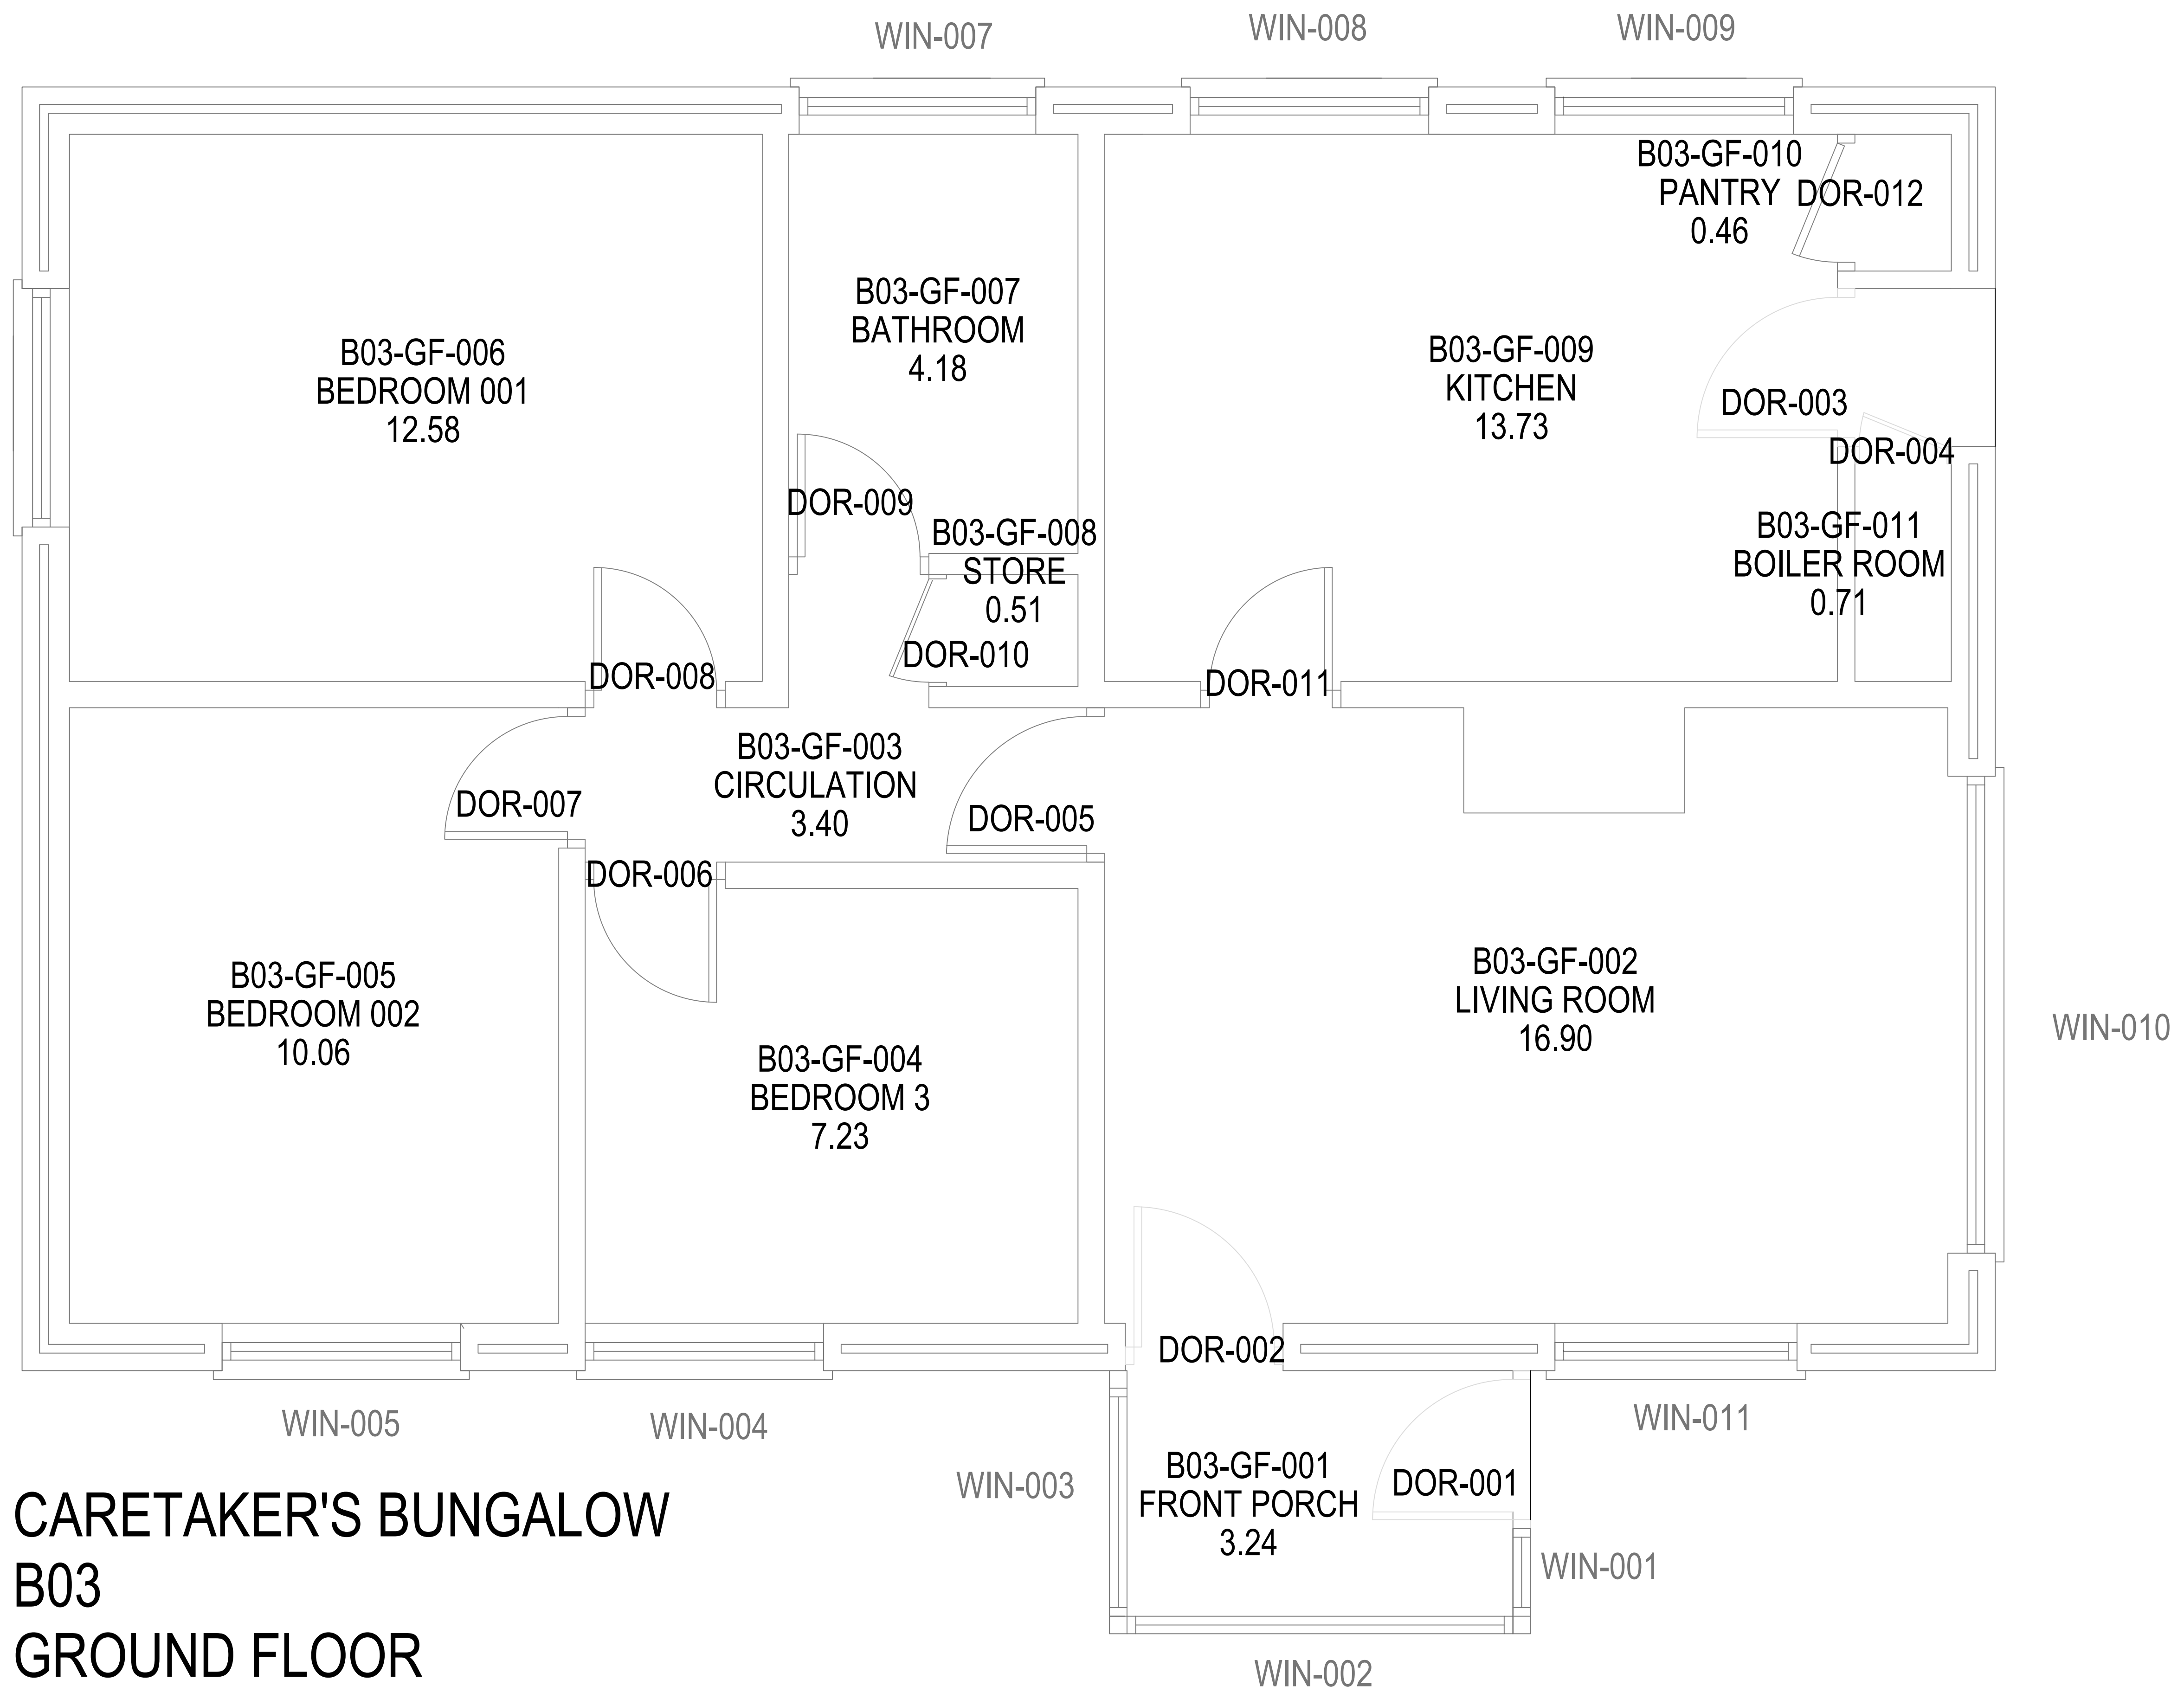

CARETAKER'S BUNGALOW B03 GROUND FLOOR

- NOTES
1. All dimensions are in millimetres unless otherwise stated
 2. This drawing is to be read with all other relevant documentation
 3. Do not scale from this drawing, all measurement data should be taken directly from the model

**MANCHESTER
CITY COUNCIL**

**Capital Programmes
Division**

Manchester City Council
PO Box 532, Town Hall
Manchester
M60 2LA

DRAWING STATUS **Planning**

PROPERTY TITLE
Manley Park Junior School
College Road, Whalley Range
M16 0AA

UPRN 000077085409 DFE NO. 2305

PROJECT TITLE
Change Of Building Use
(Caretaker's Bungalow)

DRAWING TITLE
B03-Caretaker's Bungalow As Existing

JOB NO. SD/45157 DATE 24/06/2021 REV

SCALE 1:20@A1 AUTHOR A Dent CHECKED BY J Brennan APPROVED BY

DRAWING NO. **MCC-B03-ZZ-DR-A-0010**