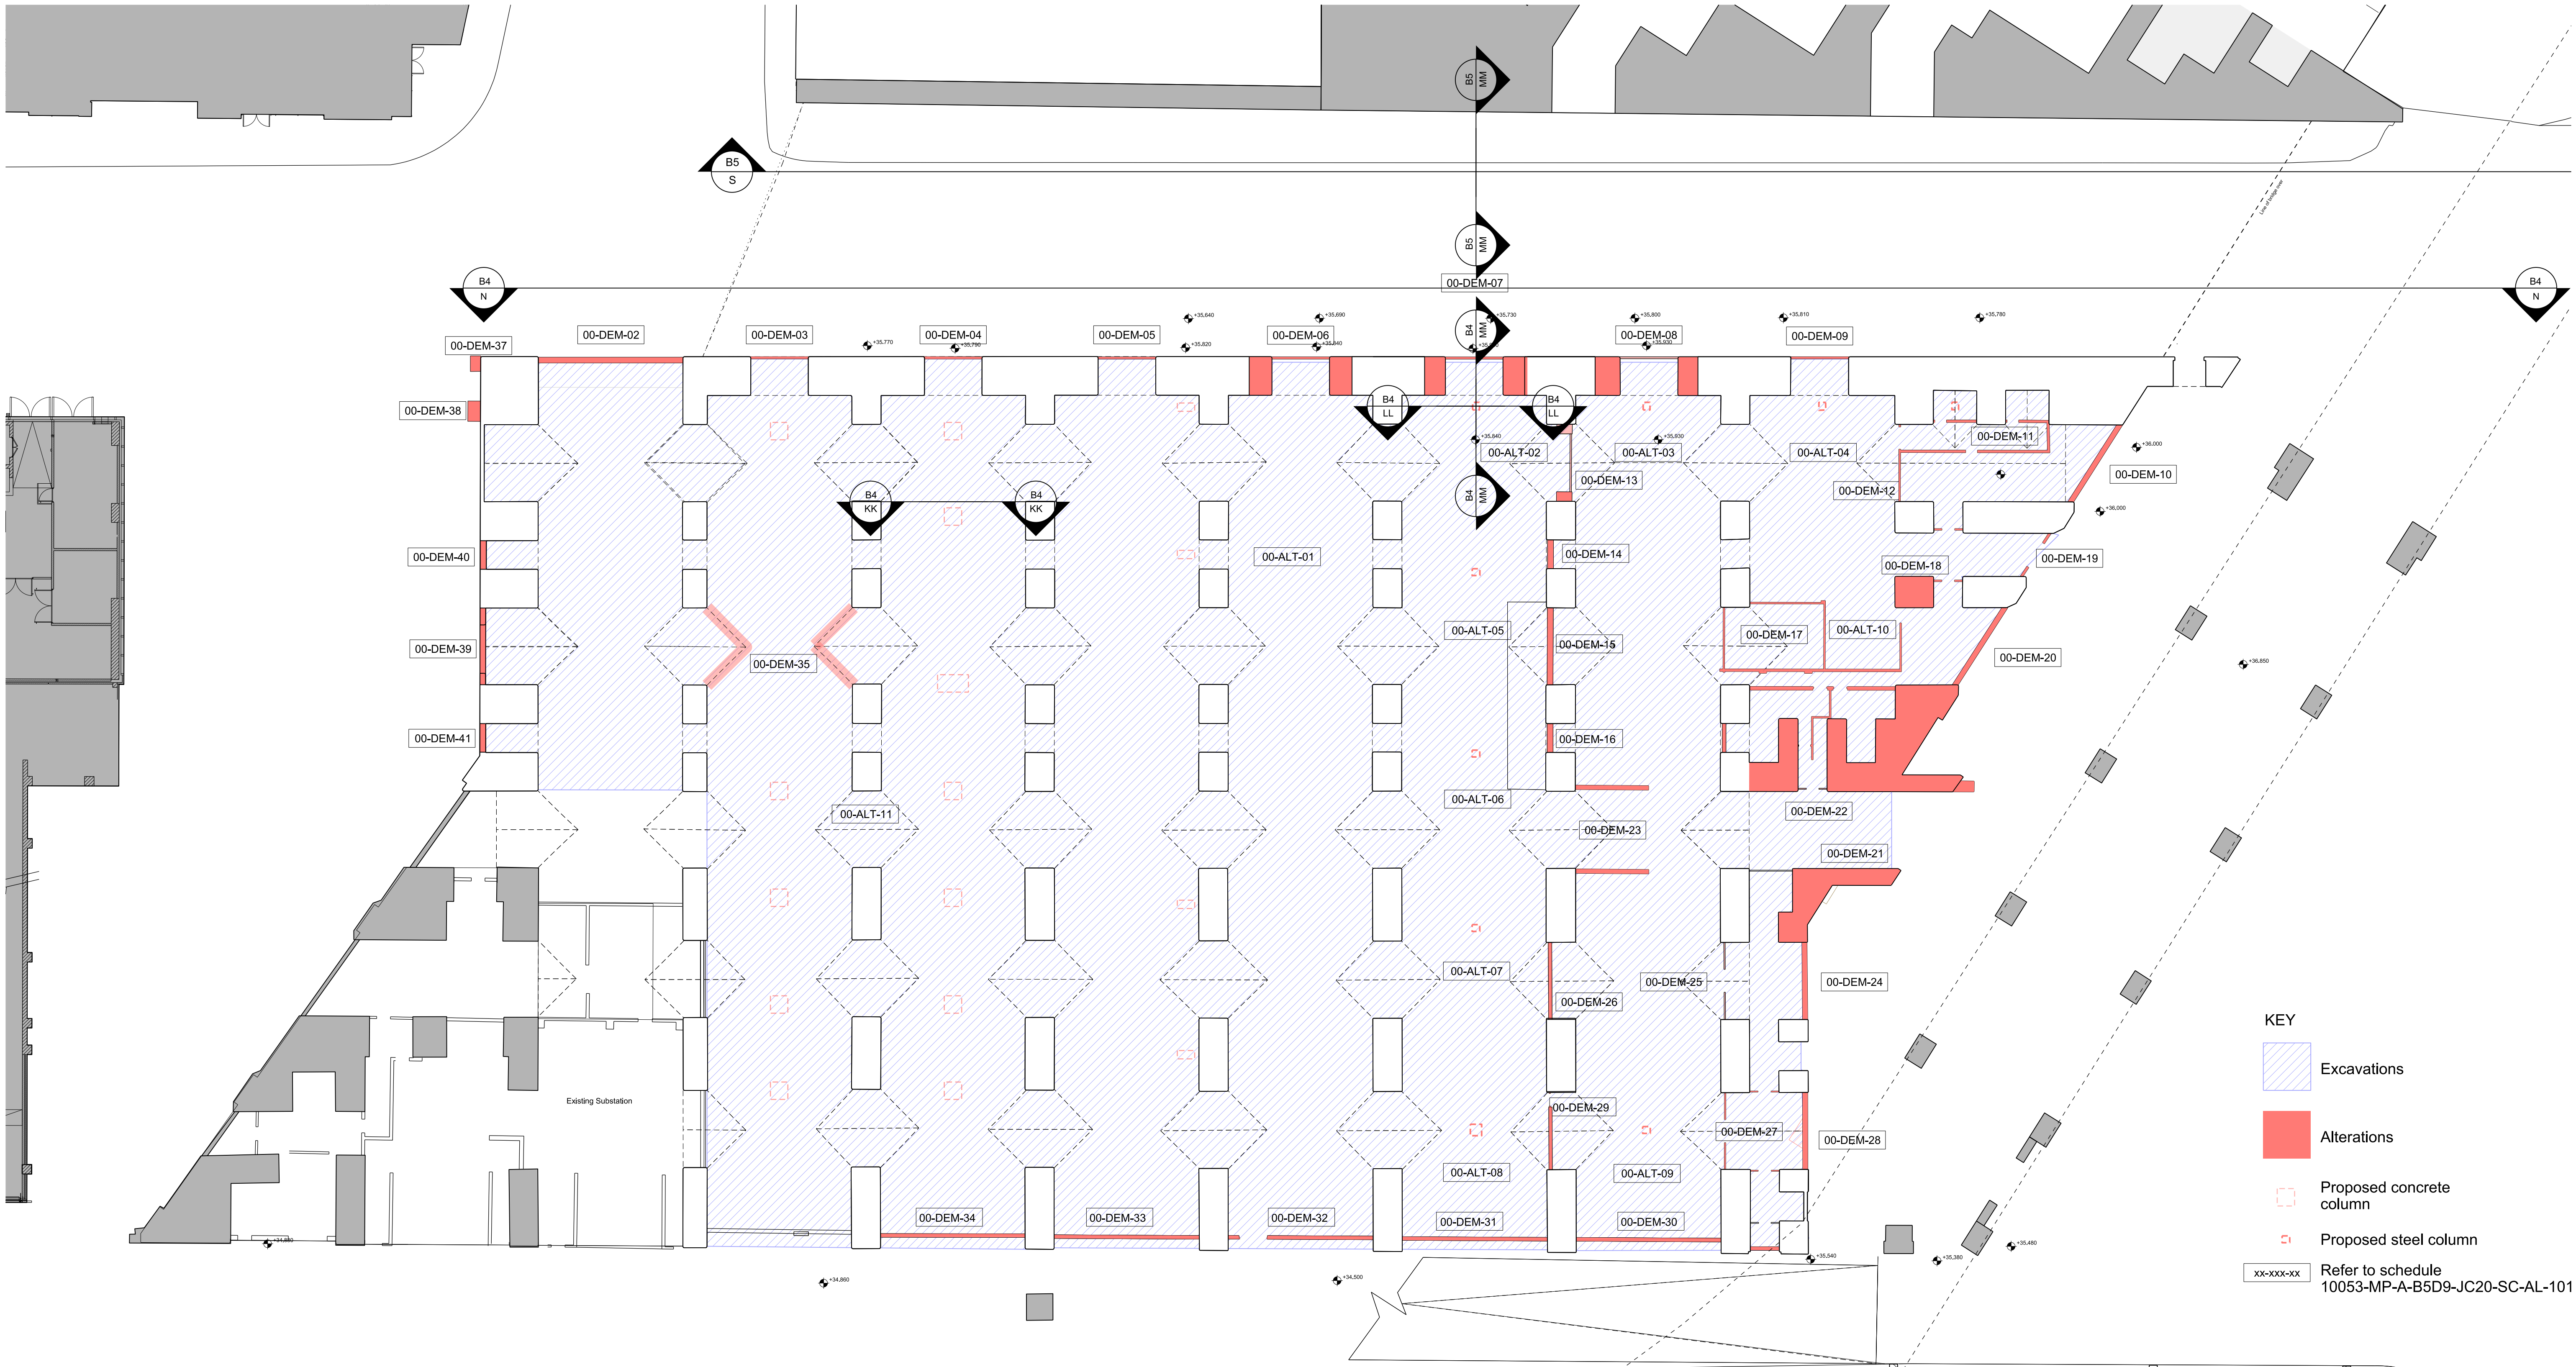


This drawing is copyright Do not scale off dimensions. All dimensions to be checked on site by contractor. Contractor to report any dimensional discrepancies, errors or omissions prior to commencing on site. 0m2.5m5m10m				<table><tr><th>Rev</th><th>Date</th><th>Description</th></tr><tr><td>00</td><td>17-03-2017</td><td>Planning Issue</td></tr><tr><td>01</td><td>30-04-2020</td><td>Minor Material Amendment Application</td></tr><tr><td>02</td><td>05-06-2020</td><td>Minor Material Amendment Application</td></tr><tr><td>03</td><td>15-12-2020</td><td>Non-Material Amendment Application</td></tr><tr><td>04</td><td>19-02-2021</td><td>Non-Material Amendment Application</td></tr></table>	Rev	Date	Description	00	17-03-2017	Planning Issue	01	30-04-2020	Minor Material Amendment Application	02	05-06-2020	Minor Material Amendment Application	03	15-12-2020	Non-Material Amendment Application	04	19-02-2021	Non-Material Amendment Application	<table><tr><th>Rev</th><th>Date</th><th>Description</th></tr><tr><td></td><td></td><td></td></tr><tr><td></td><td></td><td></td></tr><tr><td></td><td></td><td></td></tr><tr><td></td><td></td><td></td></tr><tr><td></td><td></td><td></td></tr><tr><td></td><td></td><td></td></tr></table>	Rev	Date	Description																			North	<table><tr><td colspan="2">Project Title</td><td colspan="2">Status</td></tr><tr><td colspan="2">Former Bauer Millet Site</td><td colspan="2">Planning</td></tr><tr><td colspan="2">Drawing Title</td><td>Job No</td><td>Revision</td></tr><tr><td colspan="2">Masterplan - Proposed Alterations to Listed Structure Plan - Ground</td><td>10053</td><td>04</td></tr></table>	Project Title		Status		Former Bauer Millet Site		Planning		Drawing Title		Job No	Revision	Masterplan - Proposed Alterations to Listed Structure Plan - Ground		10053	04	<table><tr><td colspan="2">Scale</td><td>Date</td></tr><tr><td colspan="2">1:400 @ A3 1:200 @ A1</td><td>March 2017</td></tr><tr><td colspan="2">Drawing No</td><td></td></tr><tr><td colspan="2">10053-MP-A-B5D9-JC20-P-00-001</td><td></td></tr></table>	Scale		Date	1:400 @ A3 1:200 @ A1		March 2017	Drawing No			10053-MP-A-B5D9-JC20-P-00-001			simpsonhaugh MANCHESTER Riverside, 4 Commercial St Manchester M16 4RD +44 (0)161 835 2345 www.simpsonhaugh.com LONDON 8-11 Roper Place London EC1R 6BB +44 (0)20 7549 4000 mail@smpsonhaugh.com
Rev	Date	Description	
00	17-03-2017	Planning Issue	
01	30-04-2020	Minor Material Amendment Application	
02	05-06-2020	Minor Material Amendment Application	
03	15-12-2020	Non-Material Amendment Application	
04	19-02-2021	Non-Material Amendment Application	
Rev	Date	Description	
Project Title		Status	
Former Bauer Millet Site		Planning	
Drawing Title		Job No	Revision	
Masterplan - Proposed Alterations to Listed Structure Plan - Ground		10053	04	
Scale		Date	
1:400 @ A3 1:200 @ A1		March 2017	
Drawing No	
10053-MP-A-B5D9-JC20-P-00-001	