



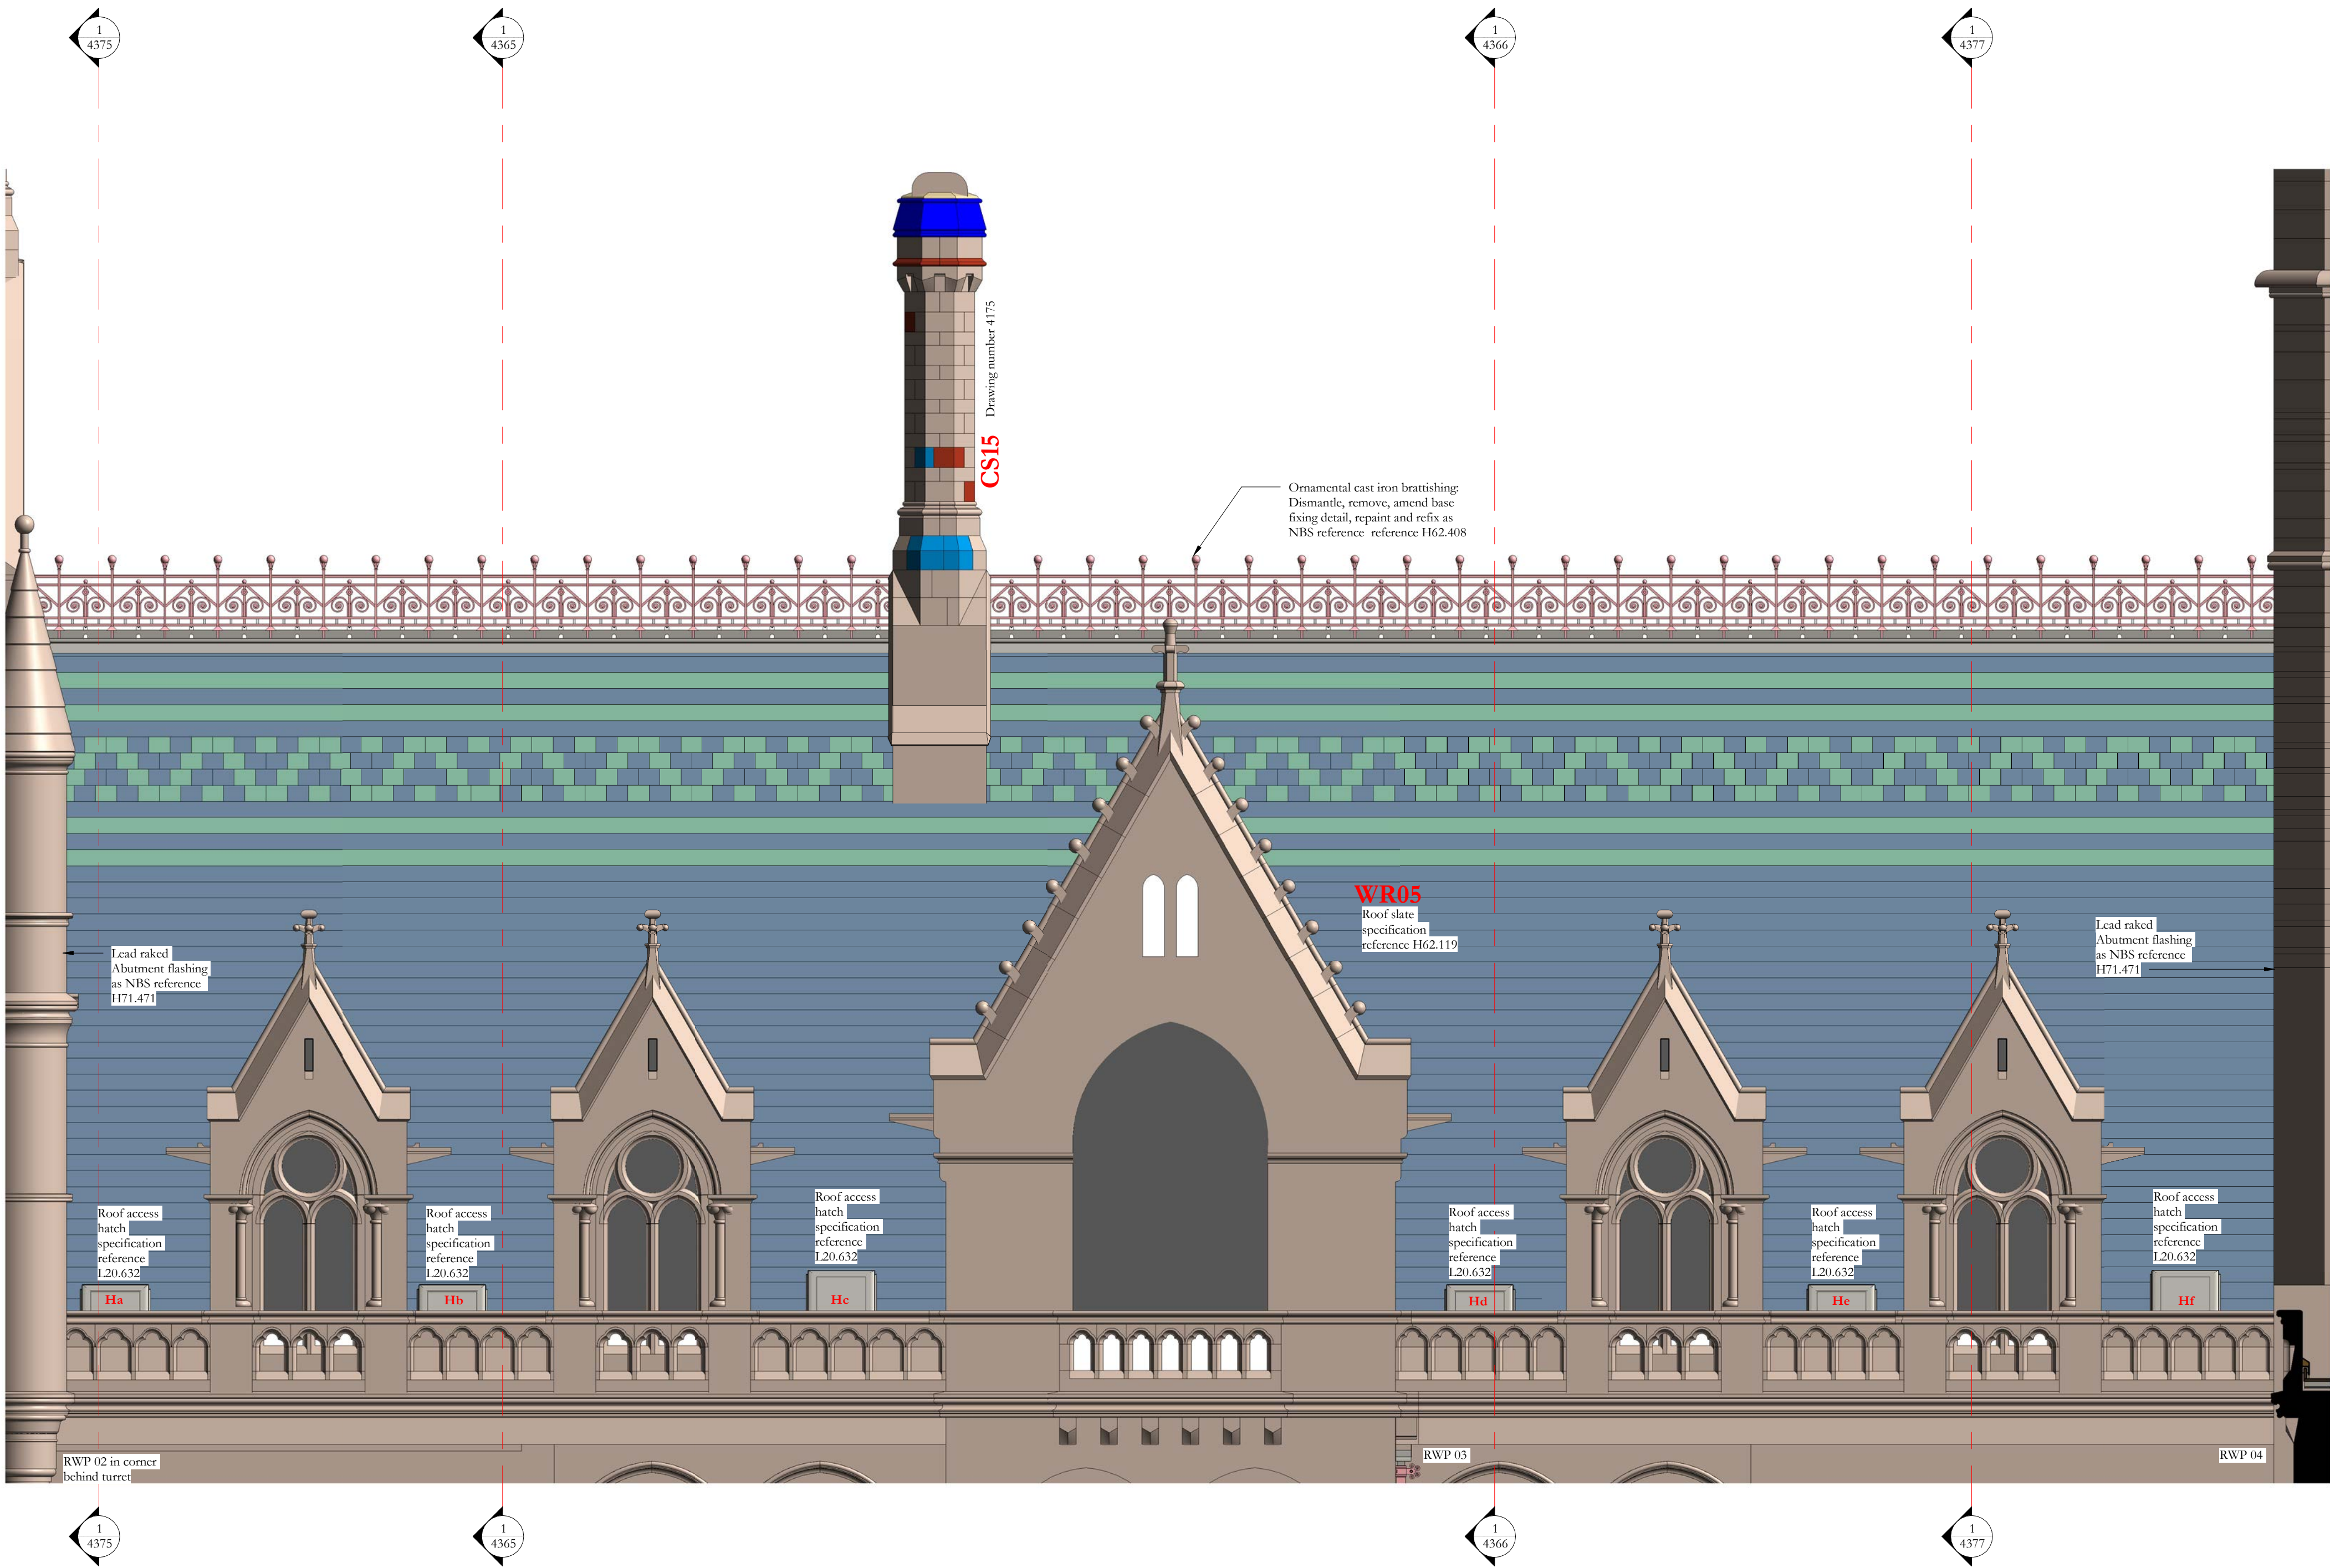

Scale Bars to be used as guidance only - refer to sheet size below									
1:100	mm	1000	2000	3000	4000	5000	6000	7000	8000
1:200	mm	15	30	45	60	75	90	105	120
1:500	m	15	30	45	60	75	90	105	120
1:1250	m	10	20	30	40	50	60	70	80

Notes:
Drawings are based on survey data and may not accurately represent what is physically present.
Do not scale from this drawing. All dimensions are to be verified on site before proceeding with the work.
All dimensions are in millimeters unless noted otherwise.
Purcell shall be notified in writing of any discrepancies.

Key Plan

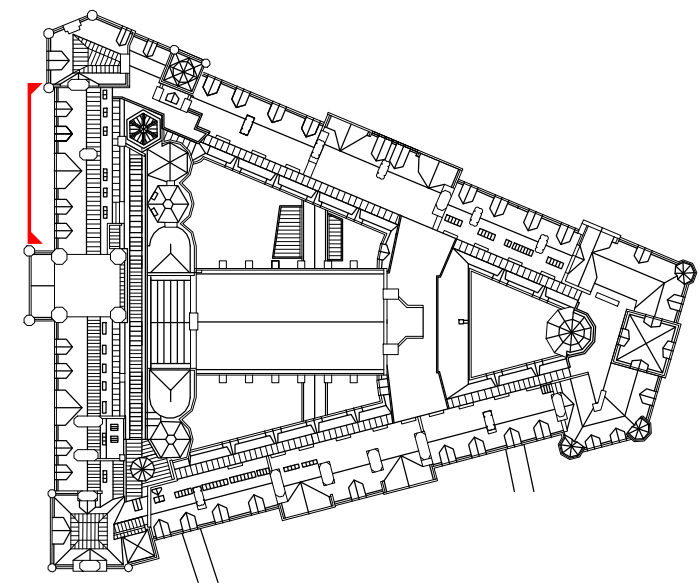

Revision 03:
RWP 04 reference added

Revision 02:
Rainwater pipe references added. Drawing re-issued for construction.

03	06/04/2021	GR	TK	See note in revision cloud
02	07/05/2020	GR	TK	Re-issued for construction, see note in cloud

ISSUE	DATE	APPROVED	DRAWN	DESCRIPTION
-------	------	----------	-------	-------------



Project Office, Town Hall, MANCHESTER M60 2L1
+44 (0) 7970 097 432
www.purcelluk.com

PROJECT STATUS	Riba Stage 5
CLIENT	Manchester City Council
PROJECT	Our Town Hall
DRAWING TITLE	Albert Square roof elevation 1
SIZE & SCALE	A1:As indicated
DRAWING STATUS	S4 Construction

JOB NUMBER 236959

DRAWING NO. OTH-PUR-TH-RF-DWG-A-4343 03

© PURCELL 2019. PURCELL IS THE TRADING NAME OF PURCELL ARCHITECTURE LTD.