



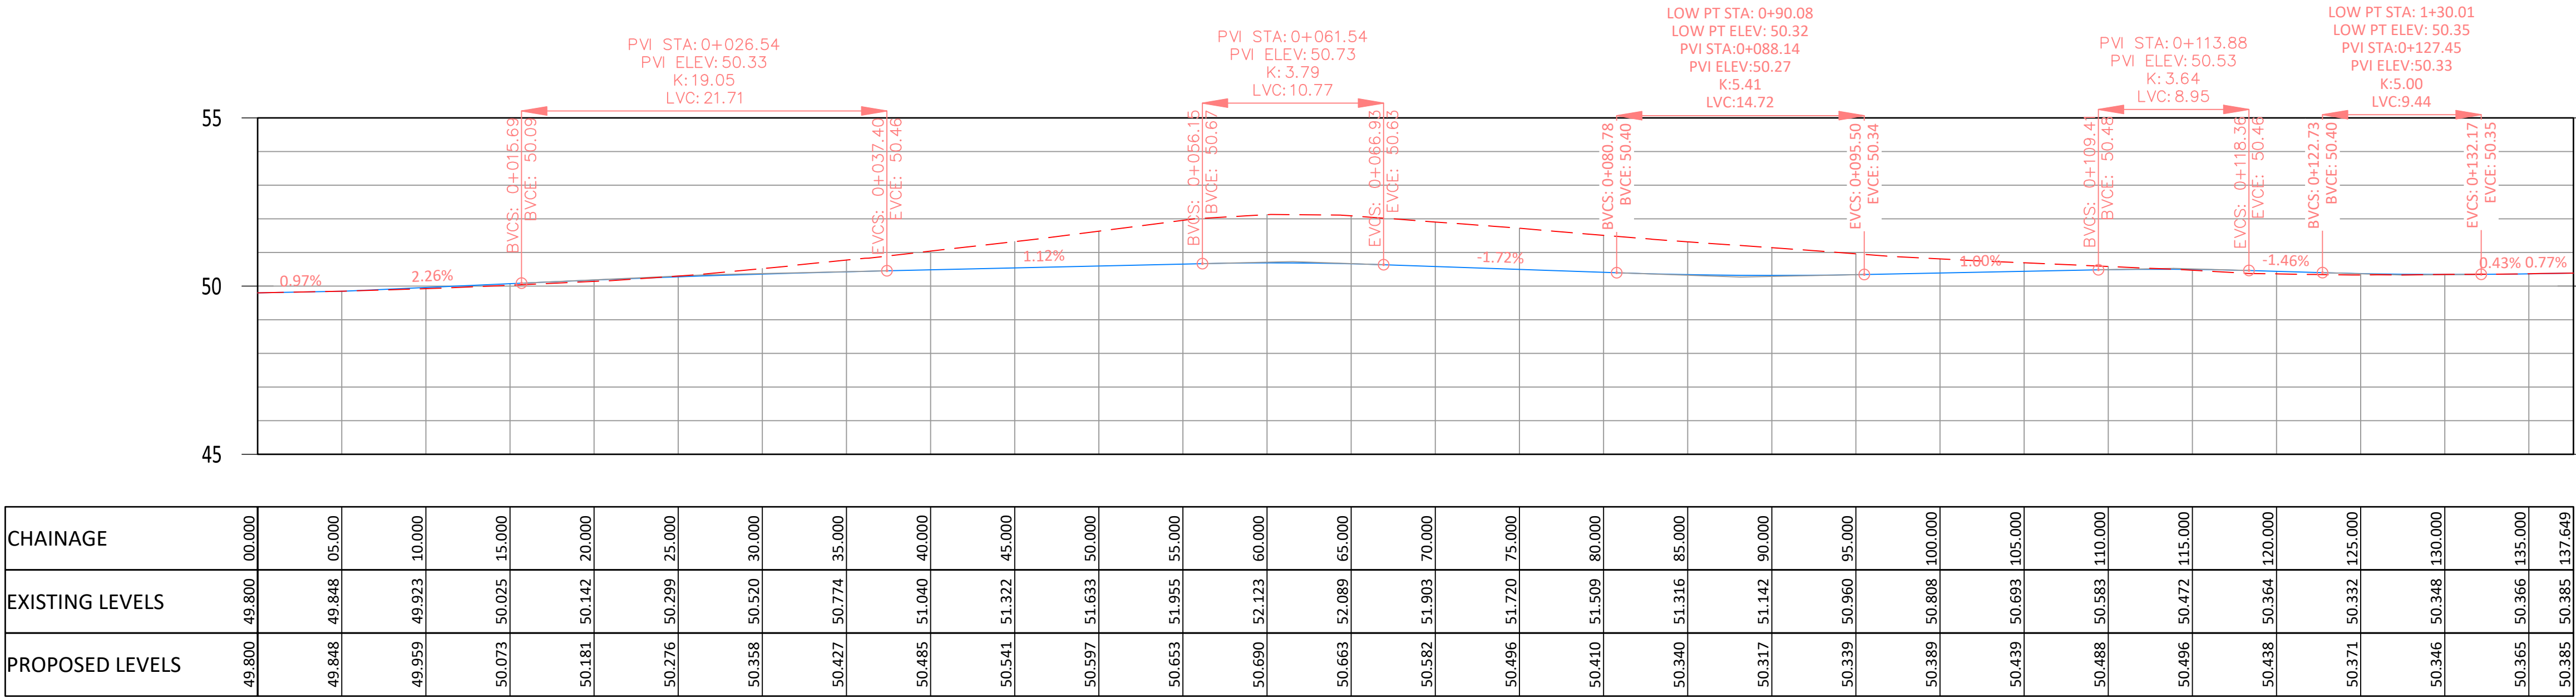

Alignment - Jersey Street
SCALE: H 1:250,V 1:125

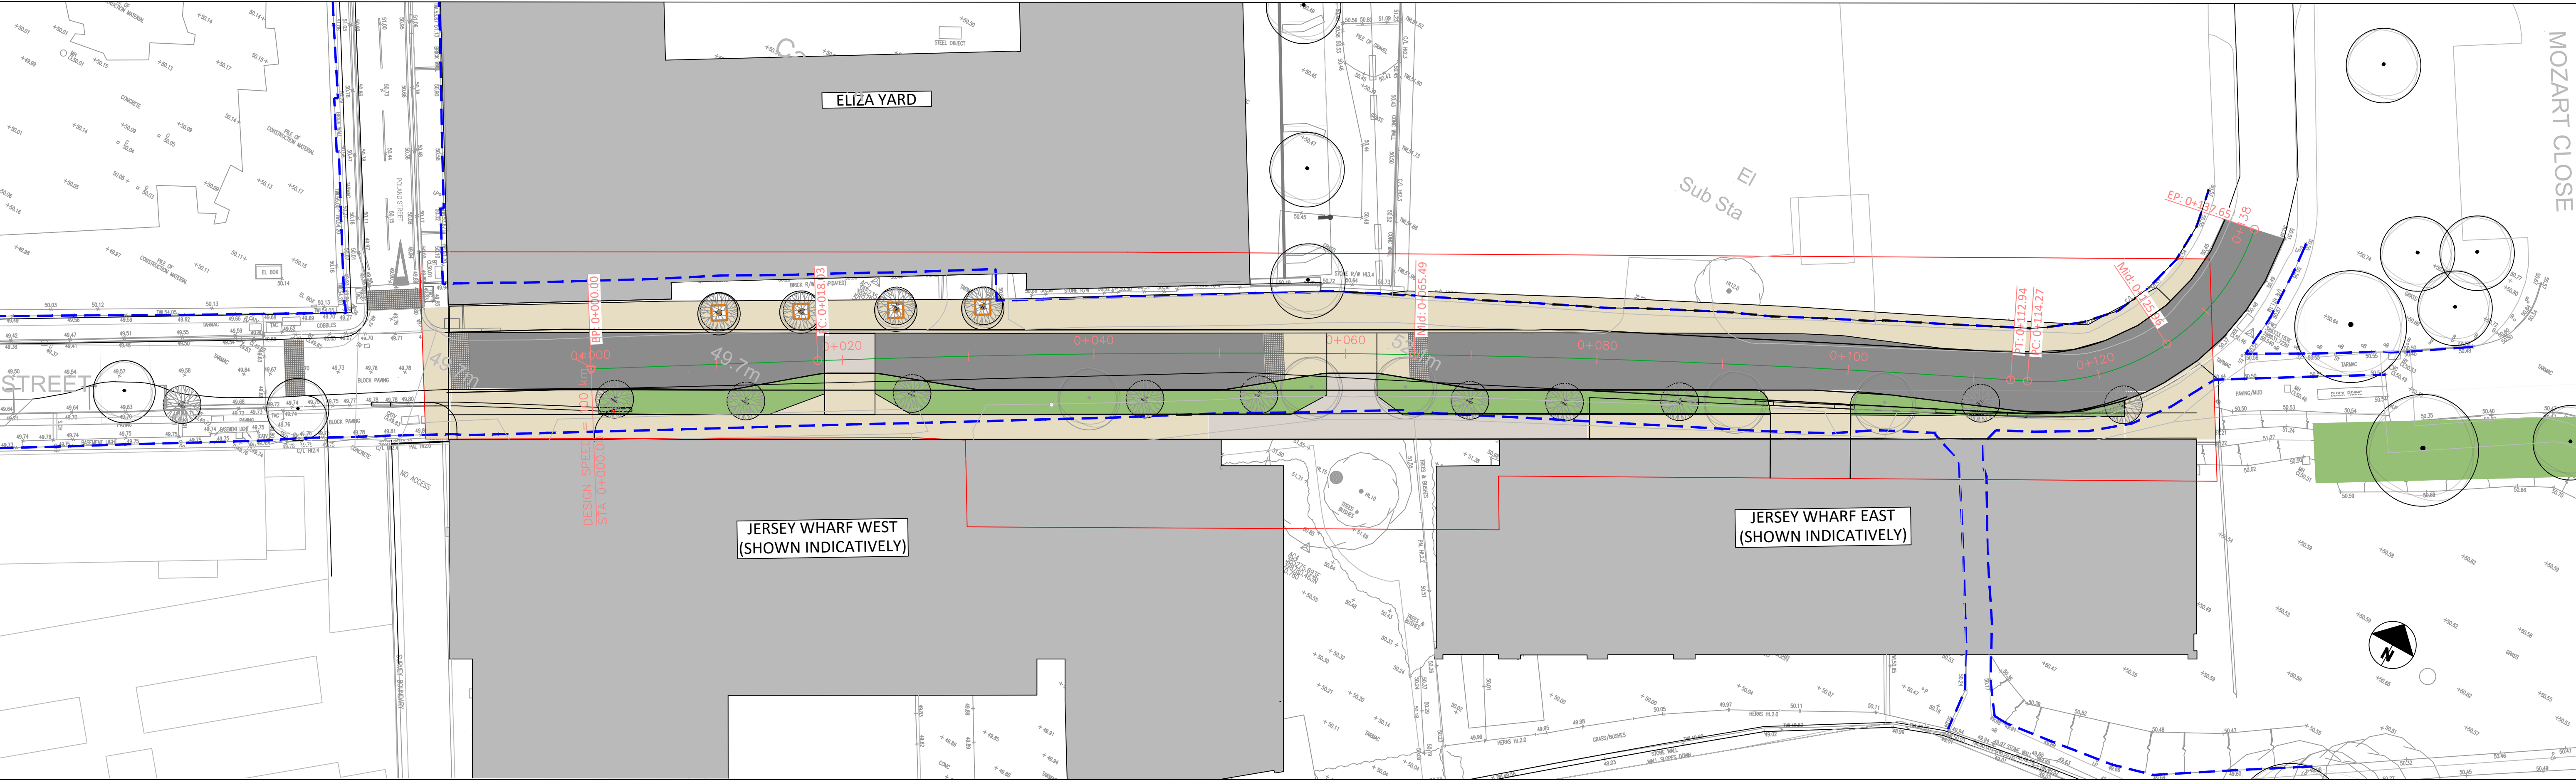

Standard Notes

- This drawing is to be read in conjunction with all relevant Architect's and Engineer's drawings and the specification.
- This drawing should not be scaled.
- All dimensions are to be verified by the contractor on site.
- All discrepancies should be reported to the C.A. prior to the commencement of the works.

Notes and Keys

--- EXISTING GROUND PROFILE

--- PROPOSED GROUND PROFILE

ALL WORKS SUBJECT TO DETAILED DESIGN

ALL PROPOSALS SUBJECT TO SECTION 278 APPROVAL

THIRD PARTY INFORMATION REFERENCED IN THIS DRAWING INCLUDES

TOPOGRAPHICAL SURVEY DATED 15.02.2021 UNDERTAKEN BY MALCOLM HUGHES CHARTERED LAND SURVEYORS

ORDNANCE SURVEY BACKGROUND SUPPLIED BY AECOM RECEIVED 21.06.2021

CIVIC ENGINEERS DO NOT GUARANTEE THE ACCURACY OF THESE FILES AND WOULD RECOMMEND SITE VERIFICATION PRIOR TO THE COMMENCEMENT OF CONSTRUCTION PHASE.

29.03.22	P01	ISSUED FOR PLANNING	ZG	NH
Date	Rev	Description	Drawn	Chk

Project	Poland Street Ancoats
Title	Jersey Street Proposed Highway Longsection
Project Number	1826-01
Scale @ A1	1:250
Date Created	MAR '22
Drawn	ZG
Checked	CFK
Suitability	S3

MANCHESTER	Carver's Warehouse, 77 Dale Street, Manchester, M1 2HG. Tel: 0161 228 6701
LONDON	Roads Wharf, 51 Mill Street, London SE1 1AA. Tel: 020 7253 9977
LEEDS	Tower Works, 1001-02-03, Colton Road, Leeds LS1 5DG. Tel: 0113 3025 130
GLASGOW	Graham Chambers, 45 West Nile St, Glasgow, G1 2PF. Tel: 0141 570 1809

www.civicingineers.com

Status

PRELIMINARY

Drawing Number	1826-01-CIV-XX-XX-D-H-42001
Revision	P01