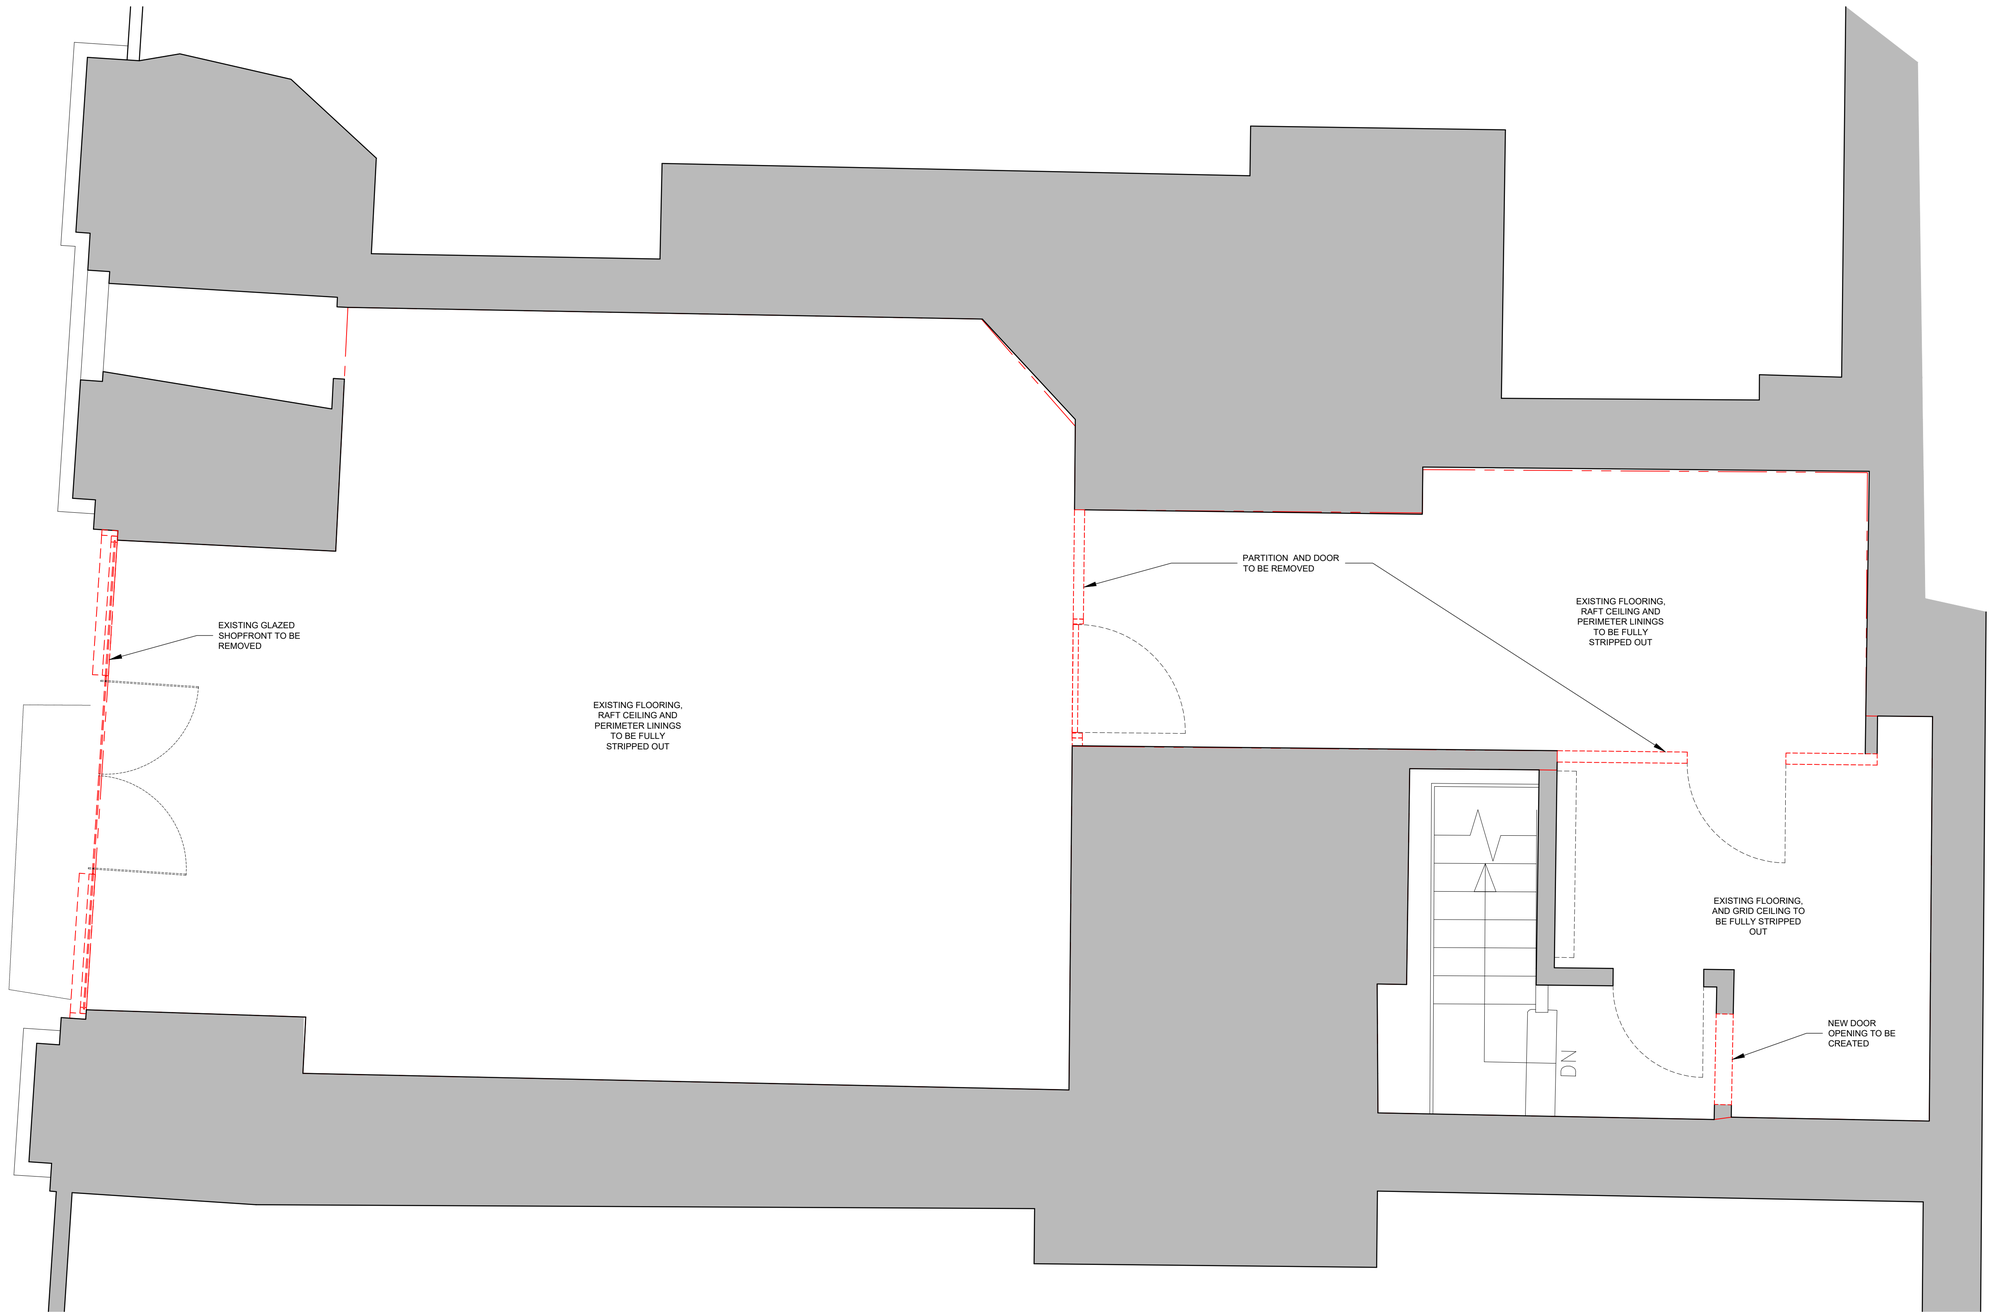


GENERAL NOTE:

THIS DRAWING ONLY INDICATES THE PRINCIPLES OF CONSTRUCTION AND FABRICATION METHODS

CONTRACTOR TO PROVIDE FULL MANUFACTURING DRAWINGS FOR APPROVAL

CONTRACTOR AND THEIR TEAM TO ENSURE THAT ALL RELEVANT BUILDING CODES, STANDARDS, STRUCTURAL INTEGRITY AND STATUTORY REGULATIONS ARE ADHERED TO, FOR THE RELEVANT INTENDED LOCATIONS.

THIS DRAWING AND ITS CONTENTS REMAINS THE PROPERTY AND COPYRIGHT OF MULBERRY. IT IS ISSUED ON THE CONDITION THAT IT IS NOT COPIED OR DISCLOSED TO ANY OTHER UNAUTHORISED PERSON WITHOUT PRIOR CONSENT.

NOTE:

-

REV:	DATE:	DESCRIPTION:	BY: