


Luminaire Schedule		
Symbol	Qty	Label
	2	20W LED III

Numeric Summary							
Label	CalcType	Units	Avg	Max	Min	Avg/Min	Max/Min
CalcPts_1	Illuminance	Lux	4.86	23.6	0.1	48.60	236.00

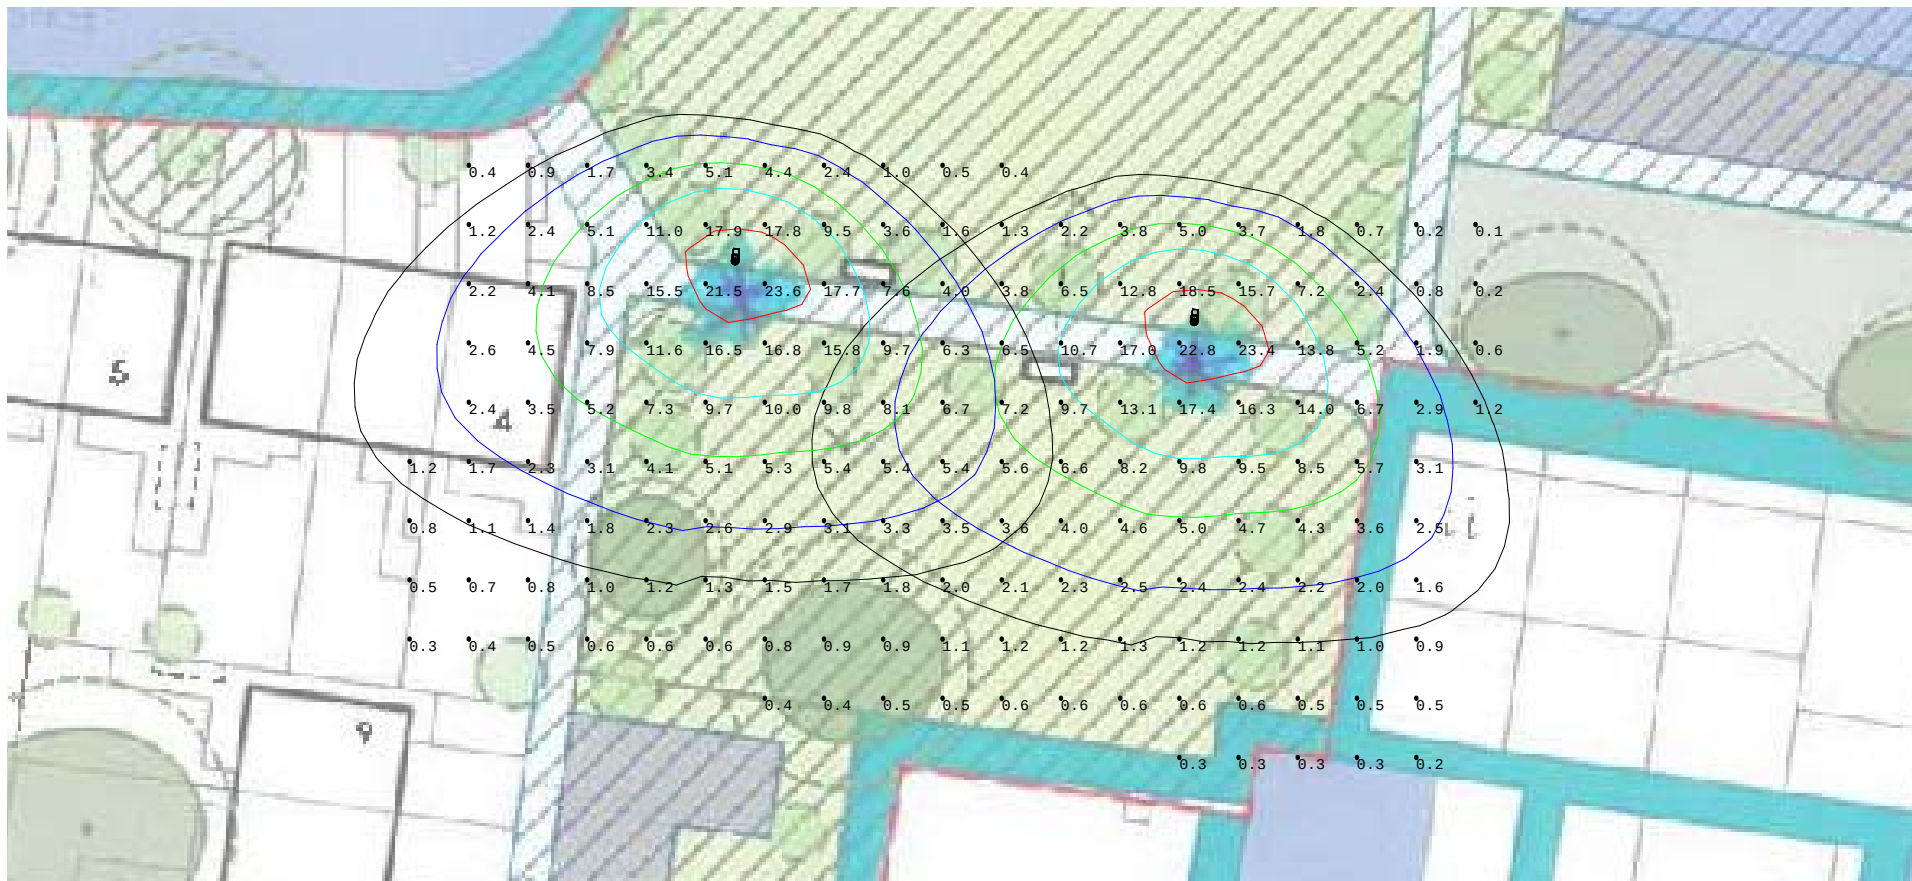

REXEL LIVERPOOL
SL33 20W LED 6M COLUMN

Solar Illuminations
4 OLD PARK LANE
LONDON, W1K 1QW
TELEPHONE: 020 7873 2262
EMAIL: sales@solarilluminations.co.uk



NOTES & DISCLAIMER: The photometric data, rendering, plan, information and lighting distribution shown in these documents is a design. It is to be used as an example and guide only as to the typical performance of the luminaire specified. Any change made to the site plan may affect the information shown. In addition, other known and unknown factors may affect the performance of the luminaire resulting in changes to the information shown. In all circumstances, it is assumed that the buyer, installer or project manager is a capable professional, fully conversant with solar and LED technologies and capable of conducting electrical and civil works. Consideration must be given to the power generation of the solar panel which must be of an appropriate Wattage. The solar panel (if adjustable) must be installed at the correct angle (subject to geographic location), facing South and not subjected to any shade or part shade during the day. Solar Illuminations is not qualified to determine the structural appropriateness of their designs and is not responsible and cannot be held liable for any improper engineering, construction, installation or handling methods or for any improper use of structures or equipment that may be employed to realize the design. It is the responsibility of the buyer, installer or project manager to ensure that (if applicable) the design complies with local fire, health & safety and any other codes, standards or regulations etc. In the event that this design is found not to comply, Solar Illuminations may adjust the design in consultation with the buyer, installer or project manager to ensure that it does comply with such regulations. Solar Illuminations accepts no responsibility or liability by the provision of this document and the information contained herewith. If you have any questions, please contact Solar Illuminations for further information. E&OE.