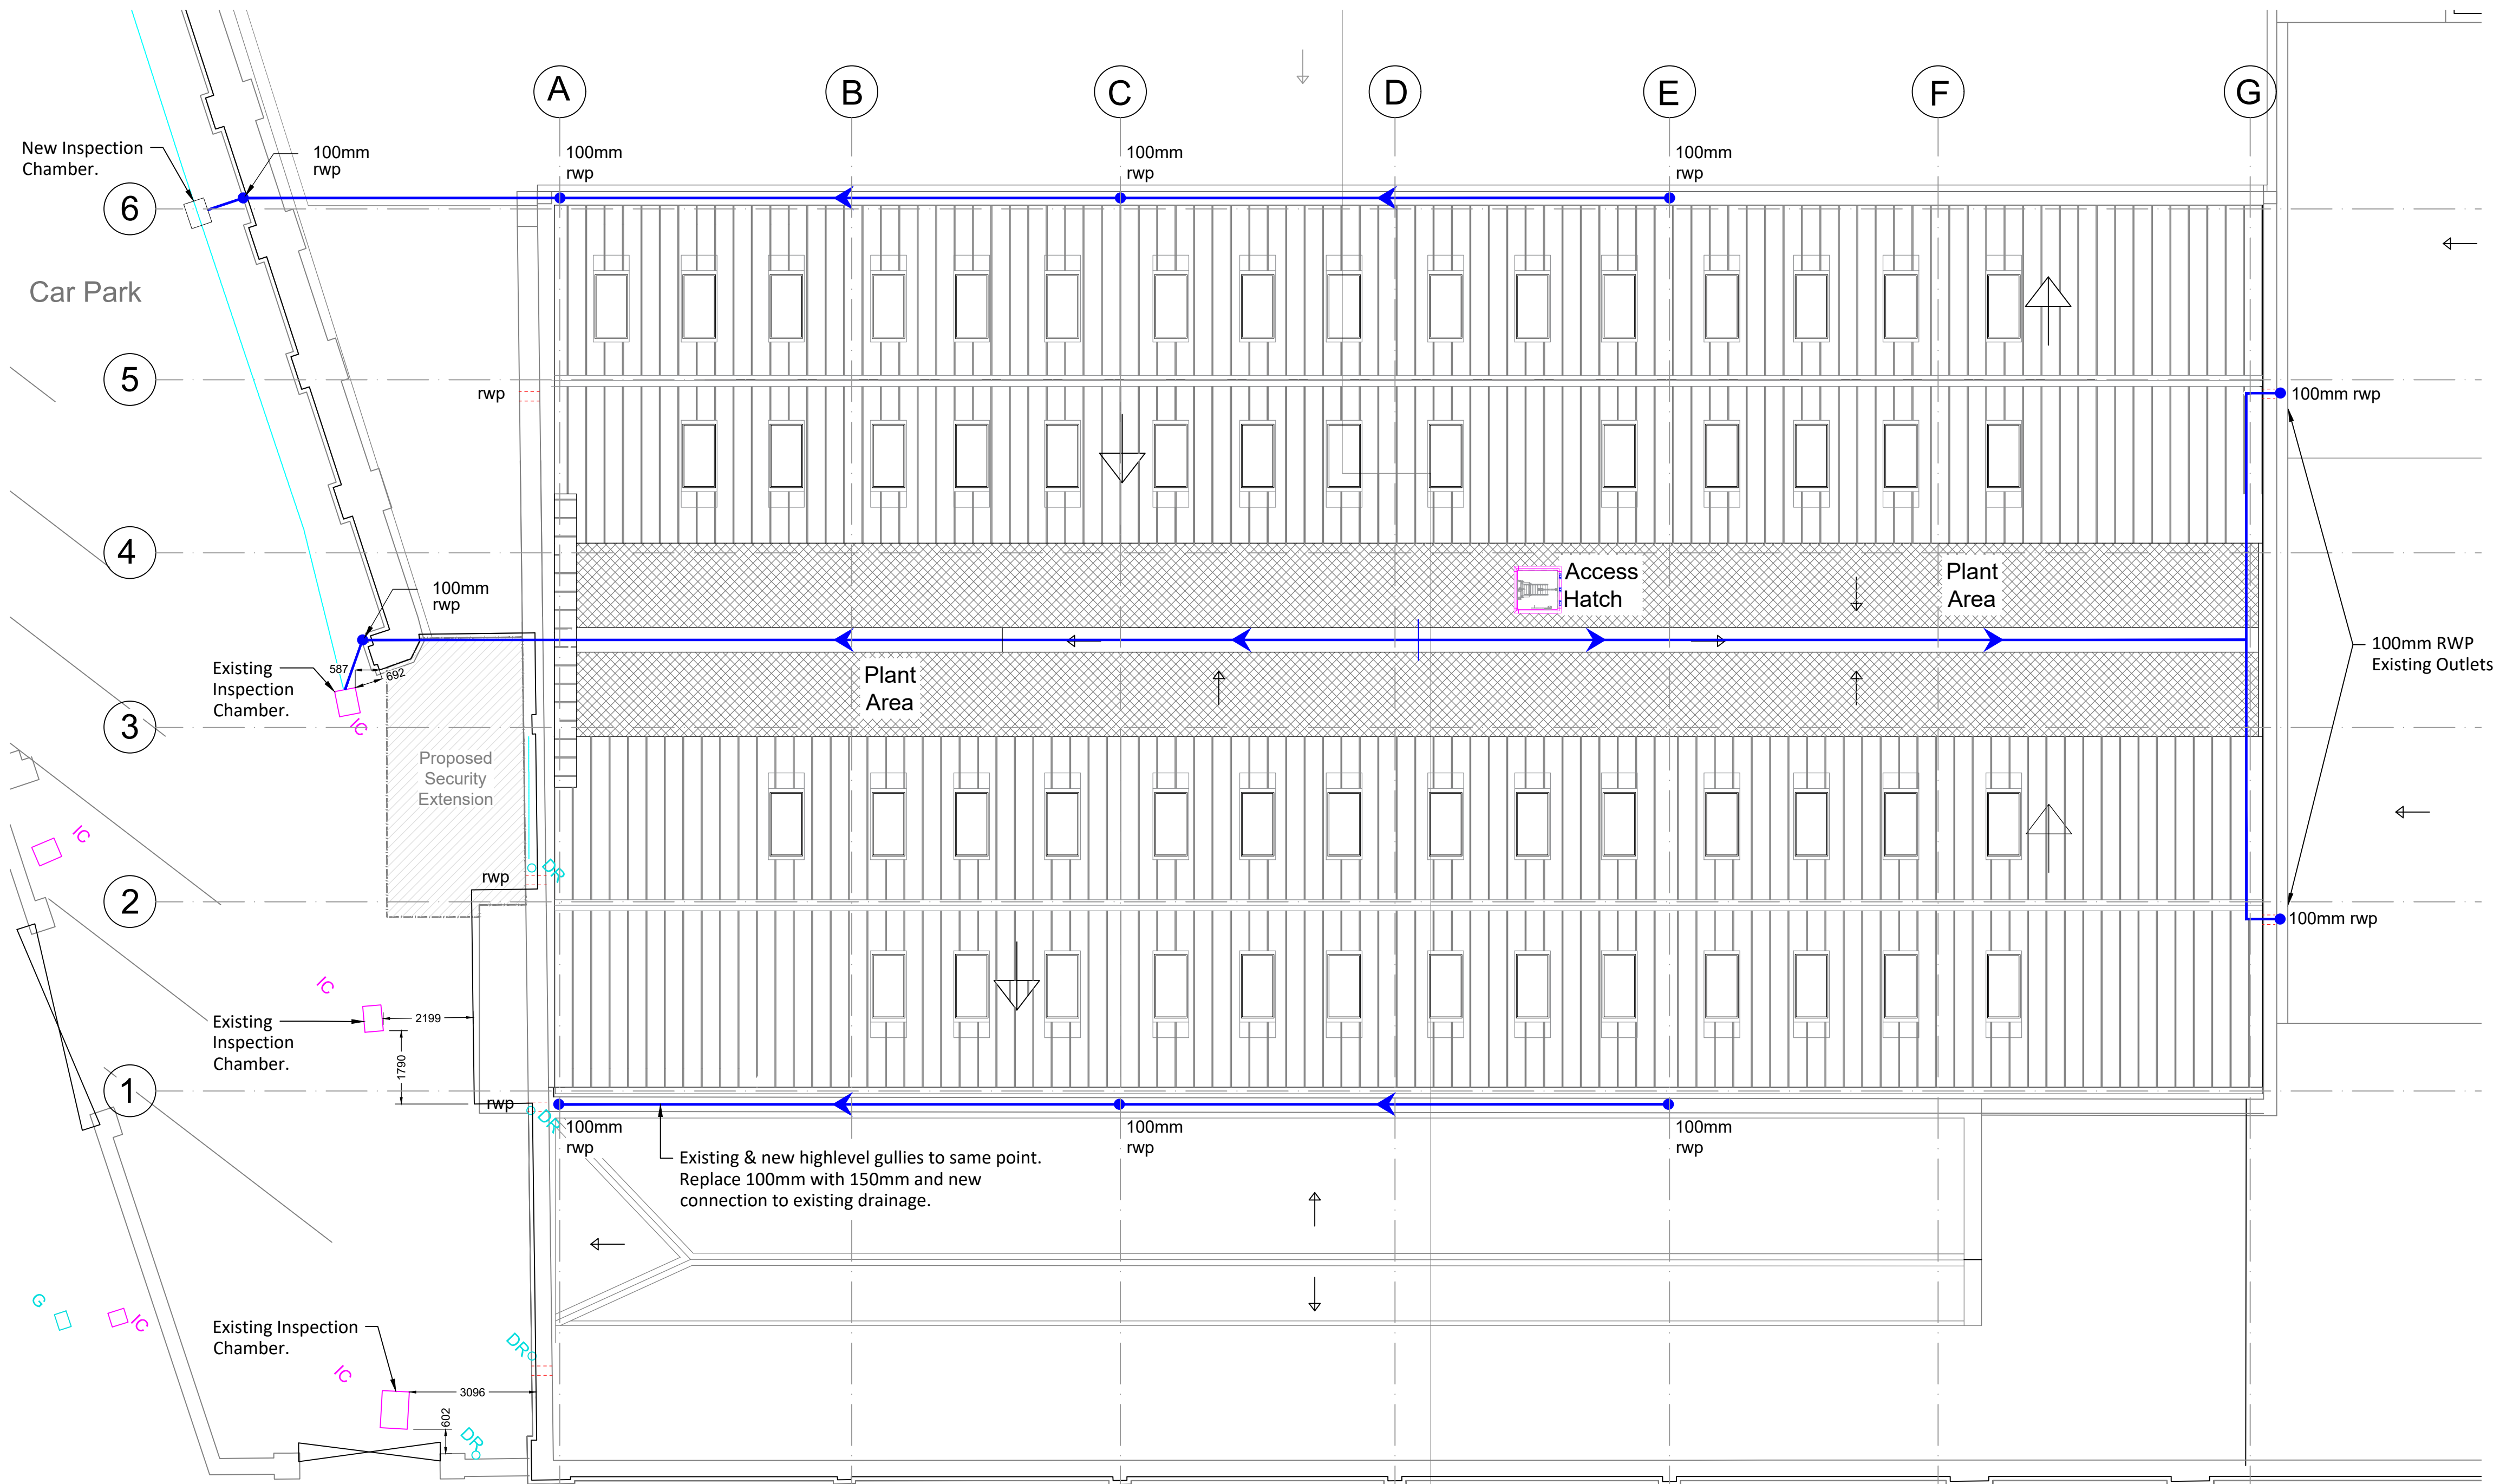


Proposed Drainage Strategy Plan

Scale 1:100

0m 2m 4m 6m 8m 10m

Scale Bar 1:100 @ A1

Rev	Description	by	Chk	Date
Project:	PLT Wellington Mill Pollard Street East, Ancoats, Manchester, M40 7FS			
Title:	Proposed Drainage Strategy Plan			
Client:	Pretty Little Thing			
Drawn By:	CM	Checked By:	TR	on 18/05/2020
Original Size:	A1	Project Number:	22009	
Drawing Number:	B1-RF-DR-A-2150			REV -

