


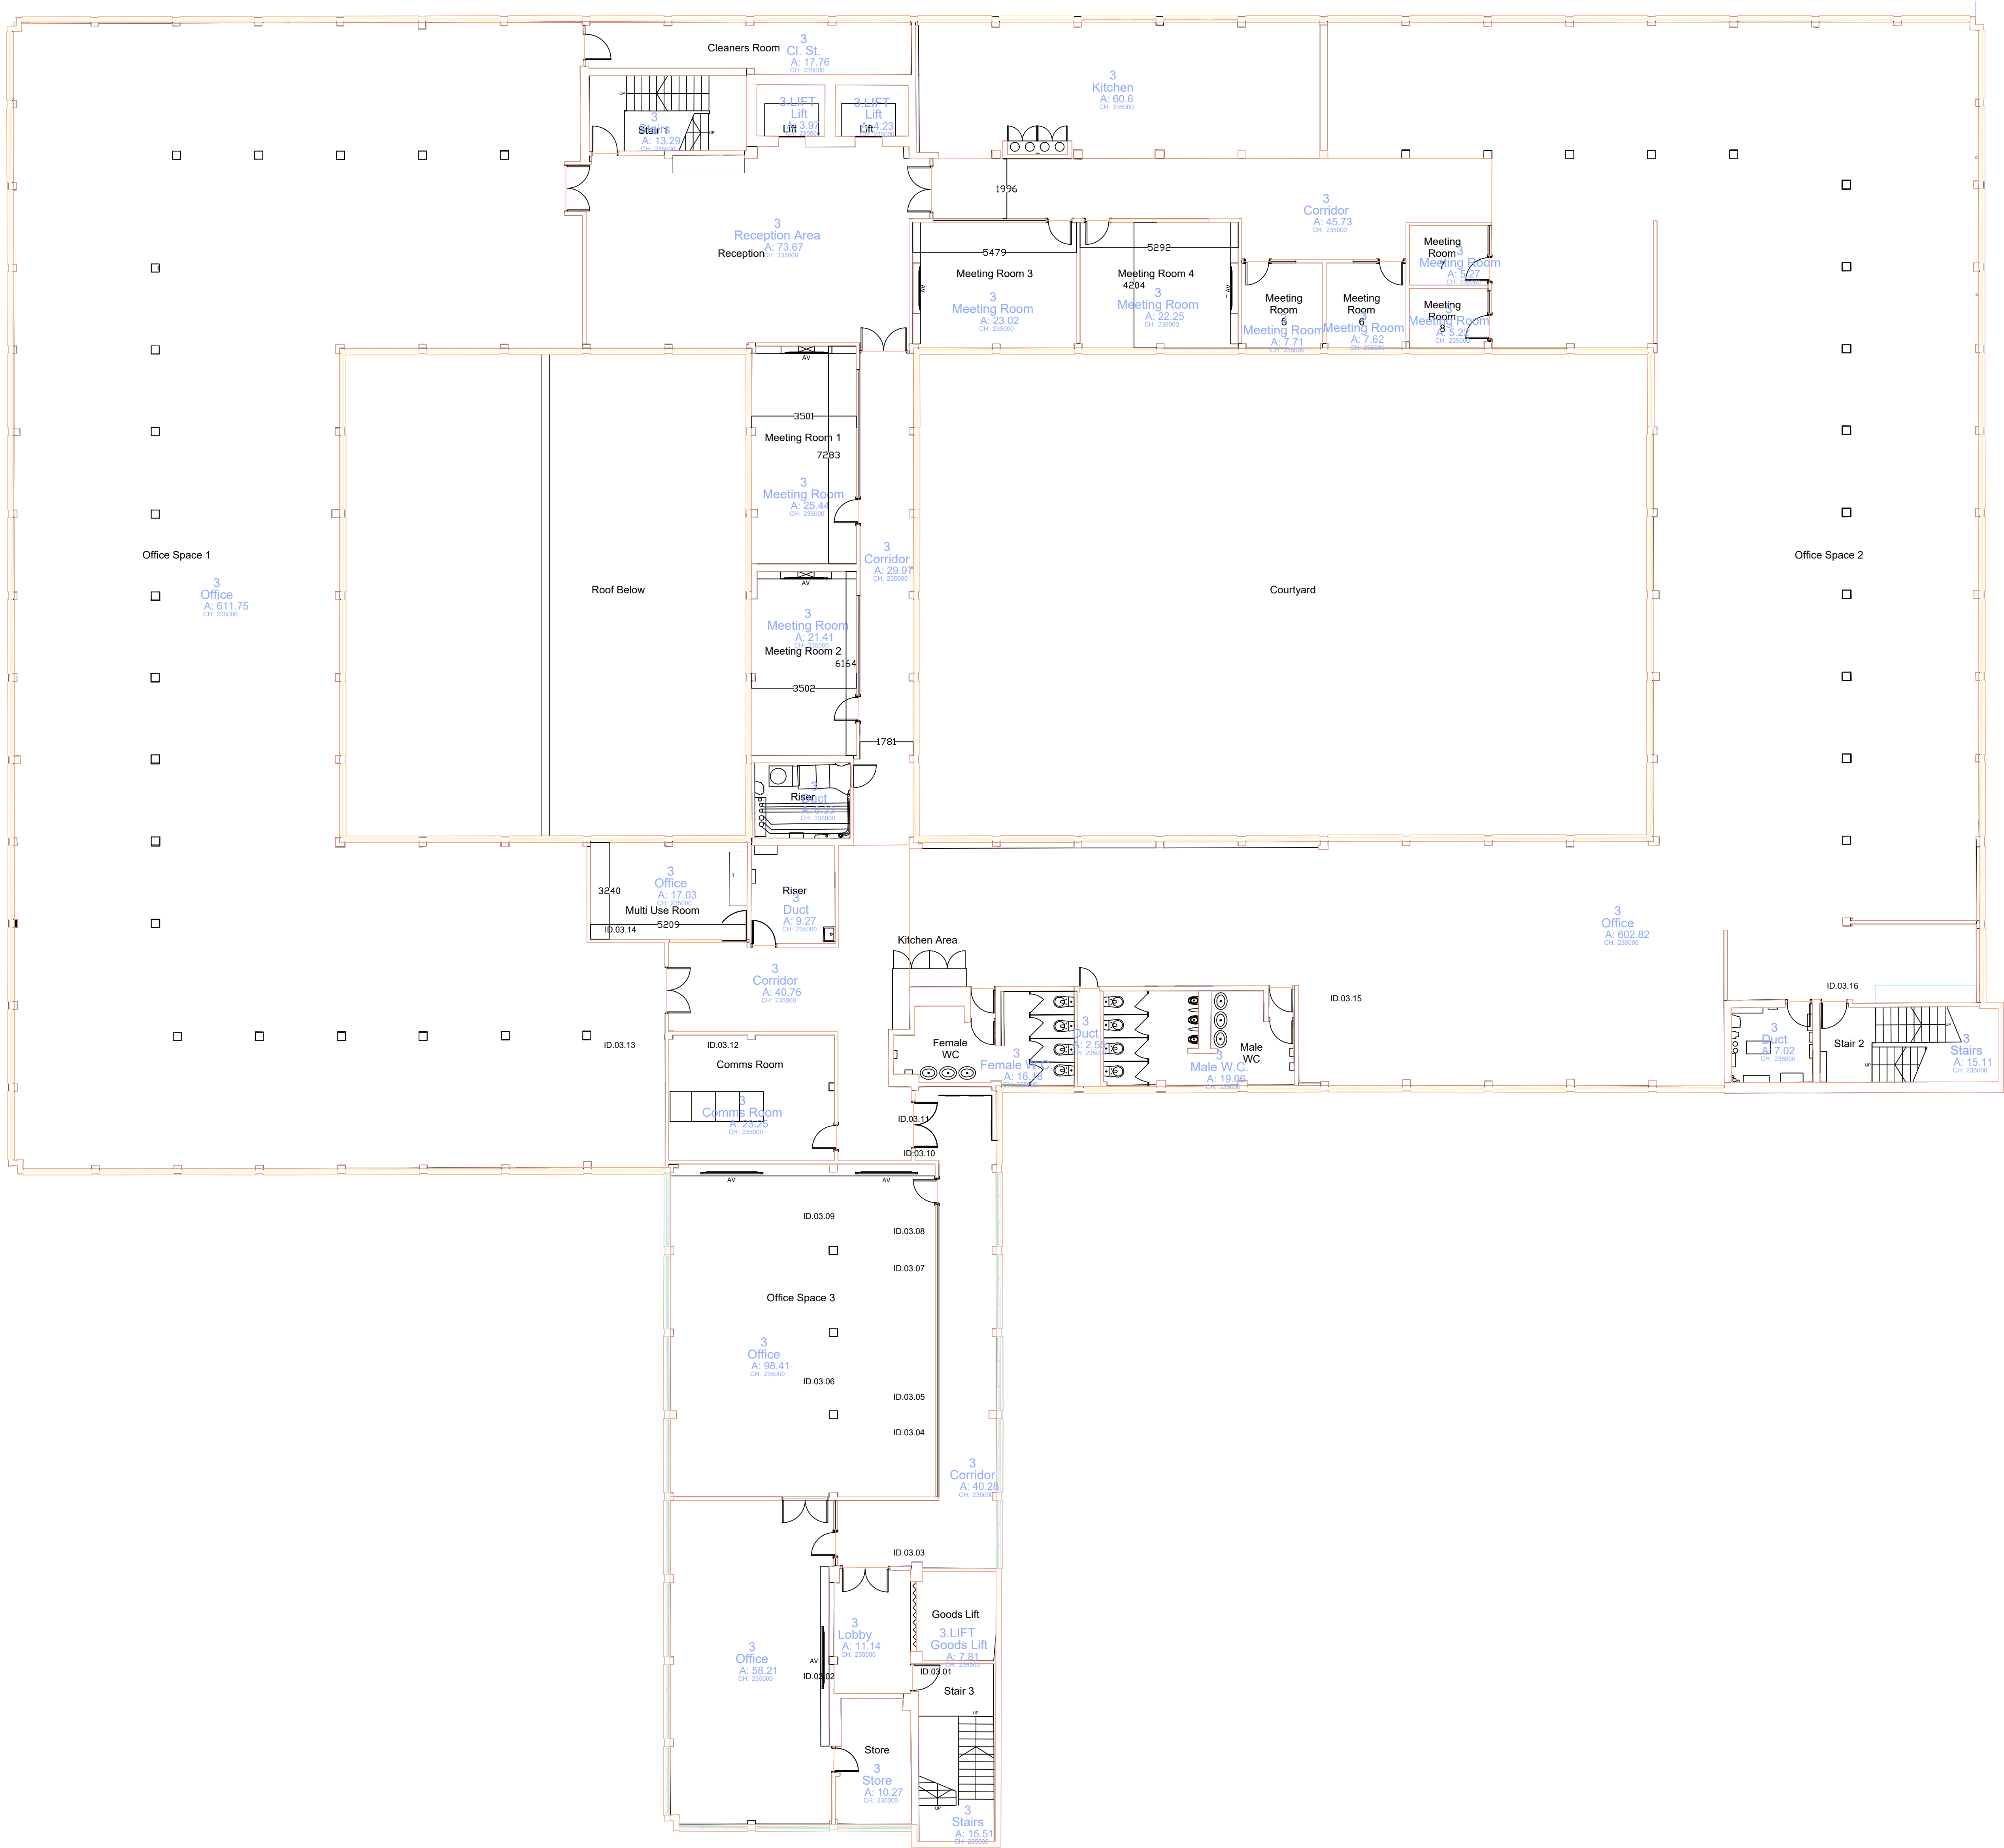

Main Building
Third Floor
GEA: 2119.83 GIA: 2034.09
TRA: 1981.92 NIA: 1449.44