


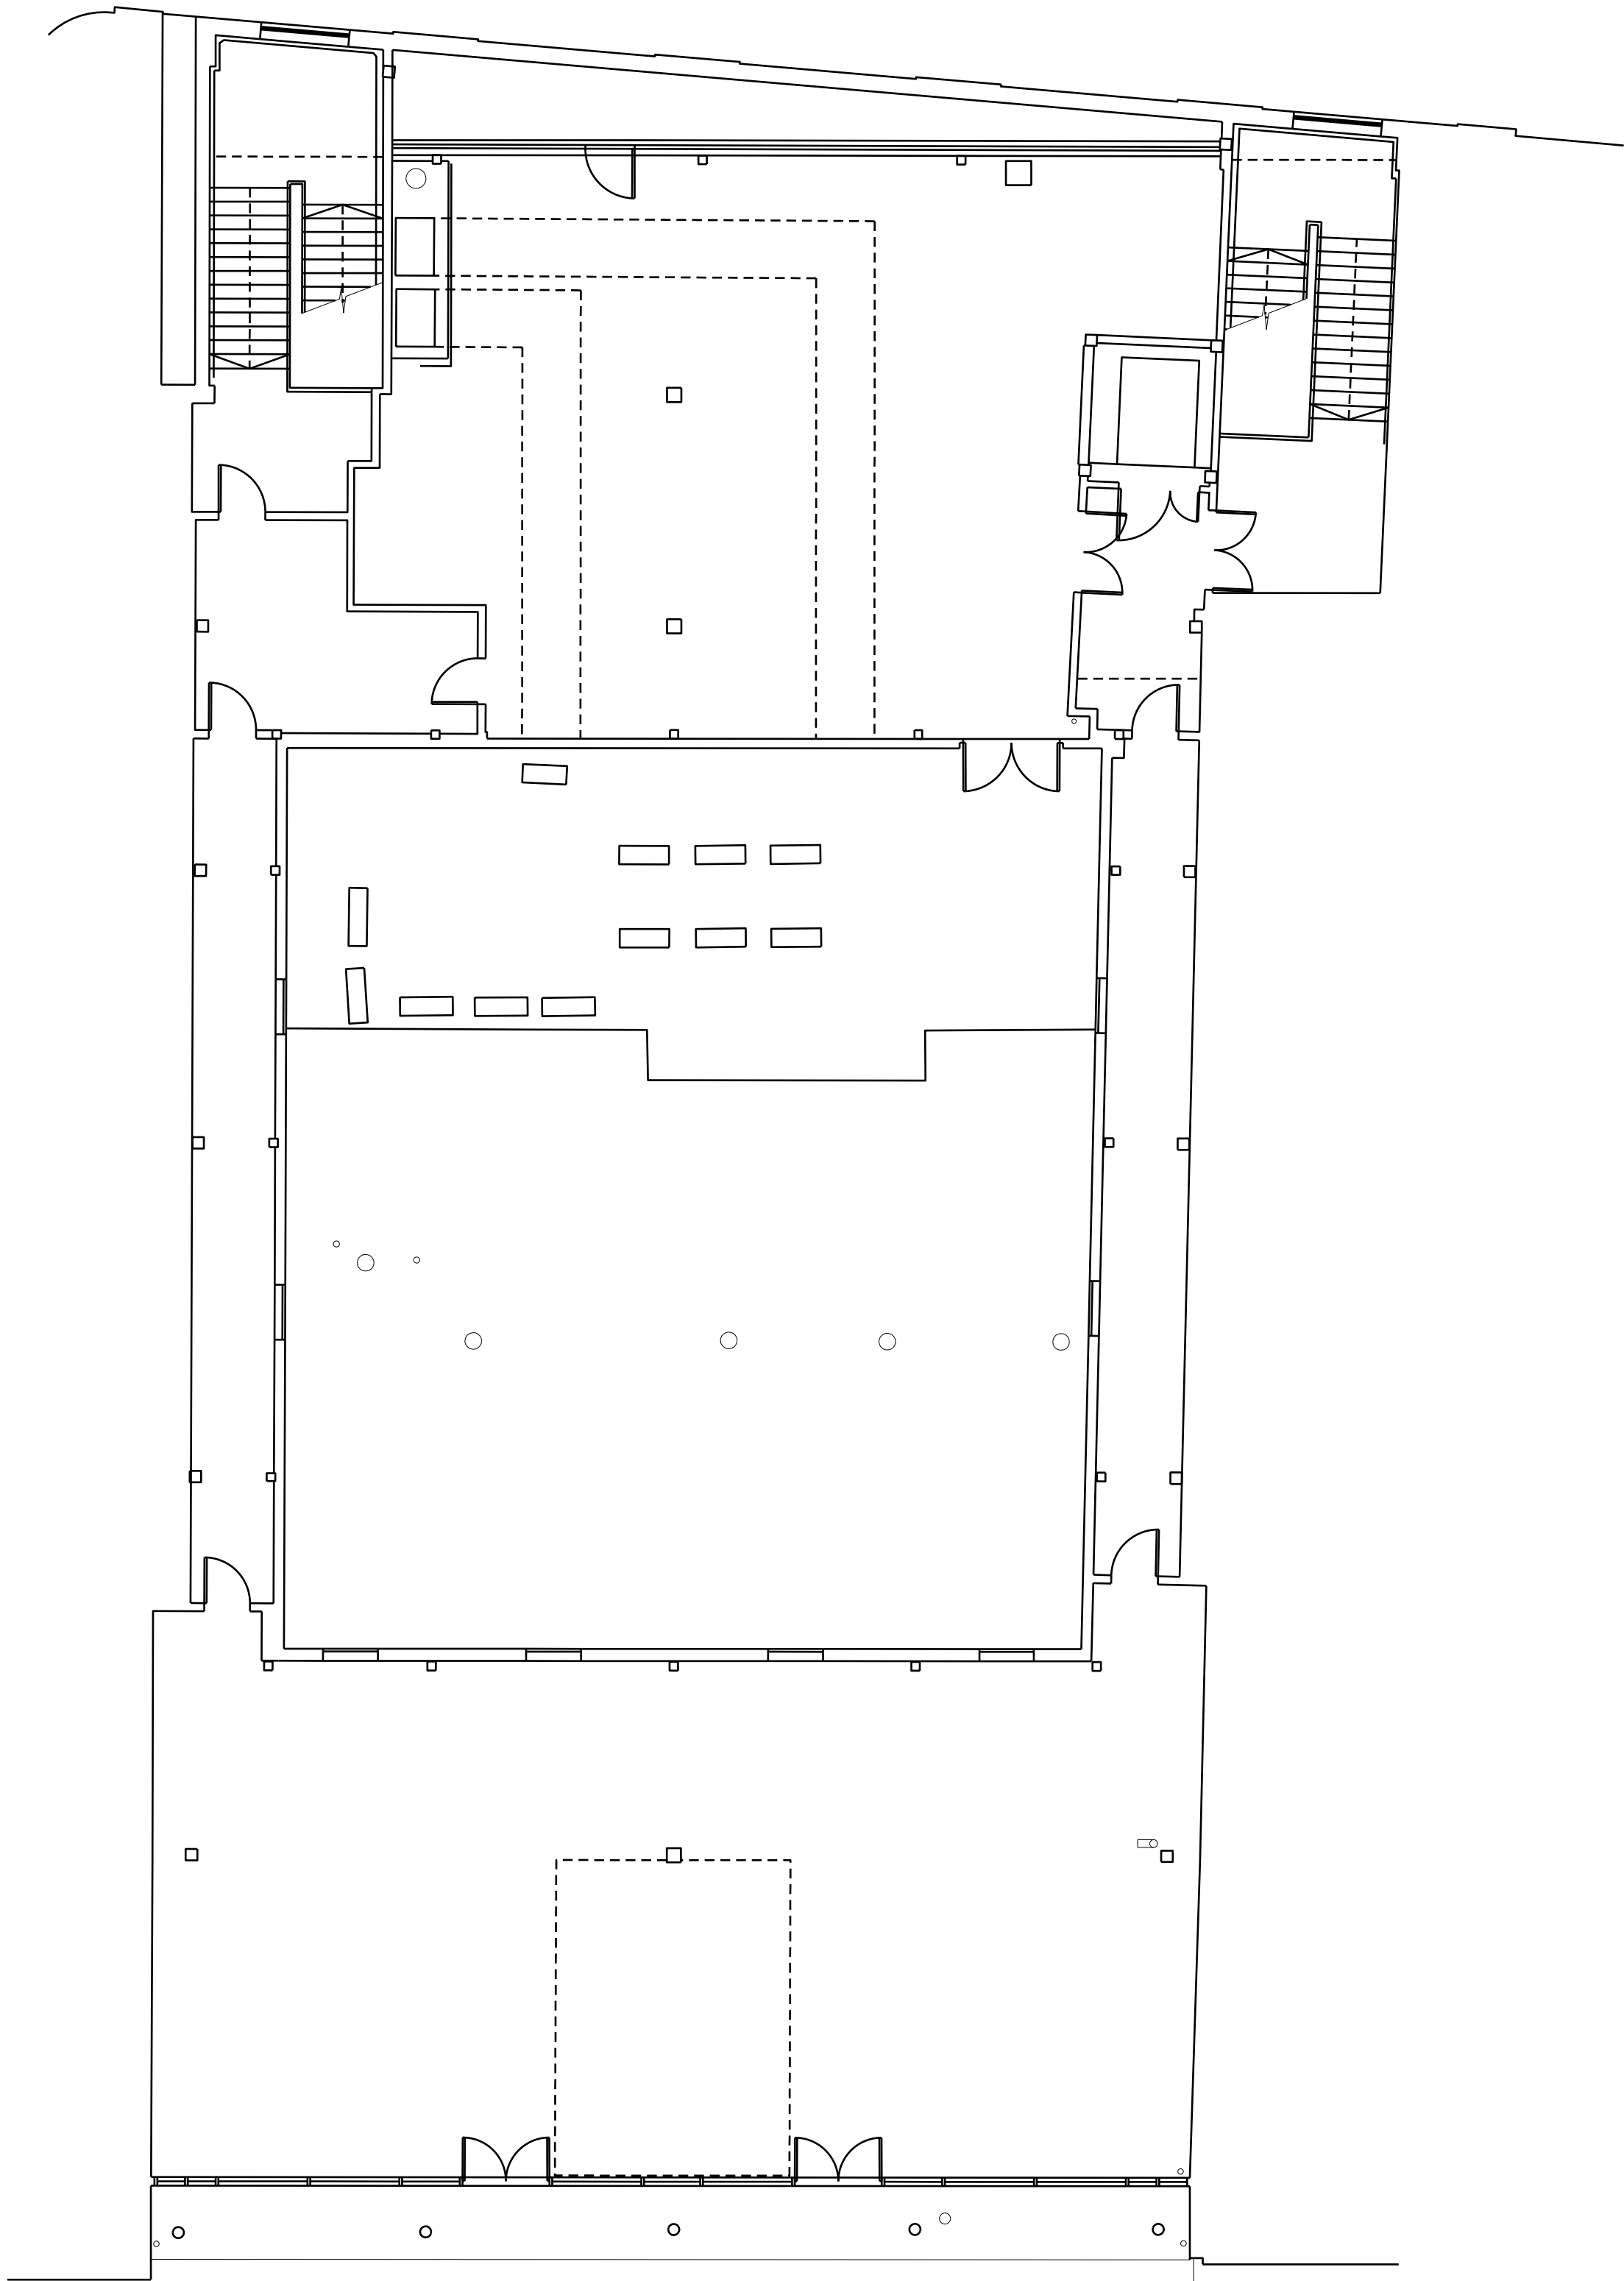

REV: | DATE: | DETAILS:



4th Floor
The Hive
47 Lever Street
Manchester
M1 1FN
+44 (0)161 228 0211

5plus architects

PROJECT: 7-9 Piccadilly
Manchester

TITLE: Level 02
Existing GA Plan

SCALE: 1:100@ A1 ORIGIN DATE: 23/06/2021 DRAWN: EMcA CHECKED: -

STATUS: Planning

PROJECT: 05936 DRAWING NO: _B1_02_2002 REV: 0

Architecture | Masterplanning | Interiors | Graphics | Branding