


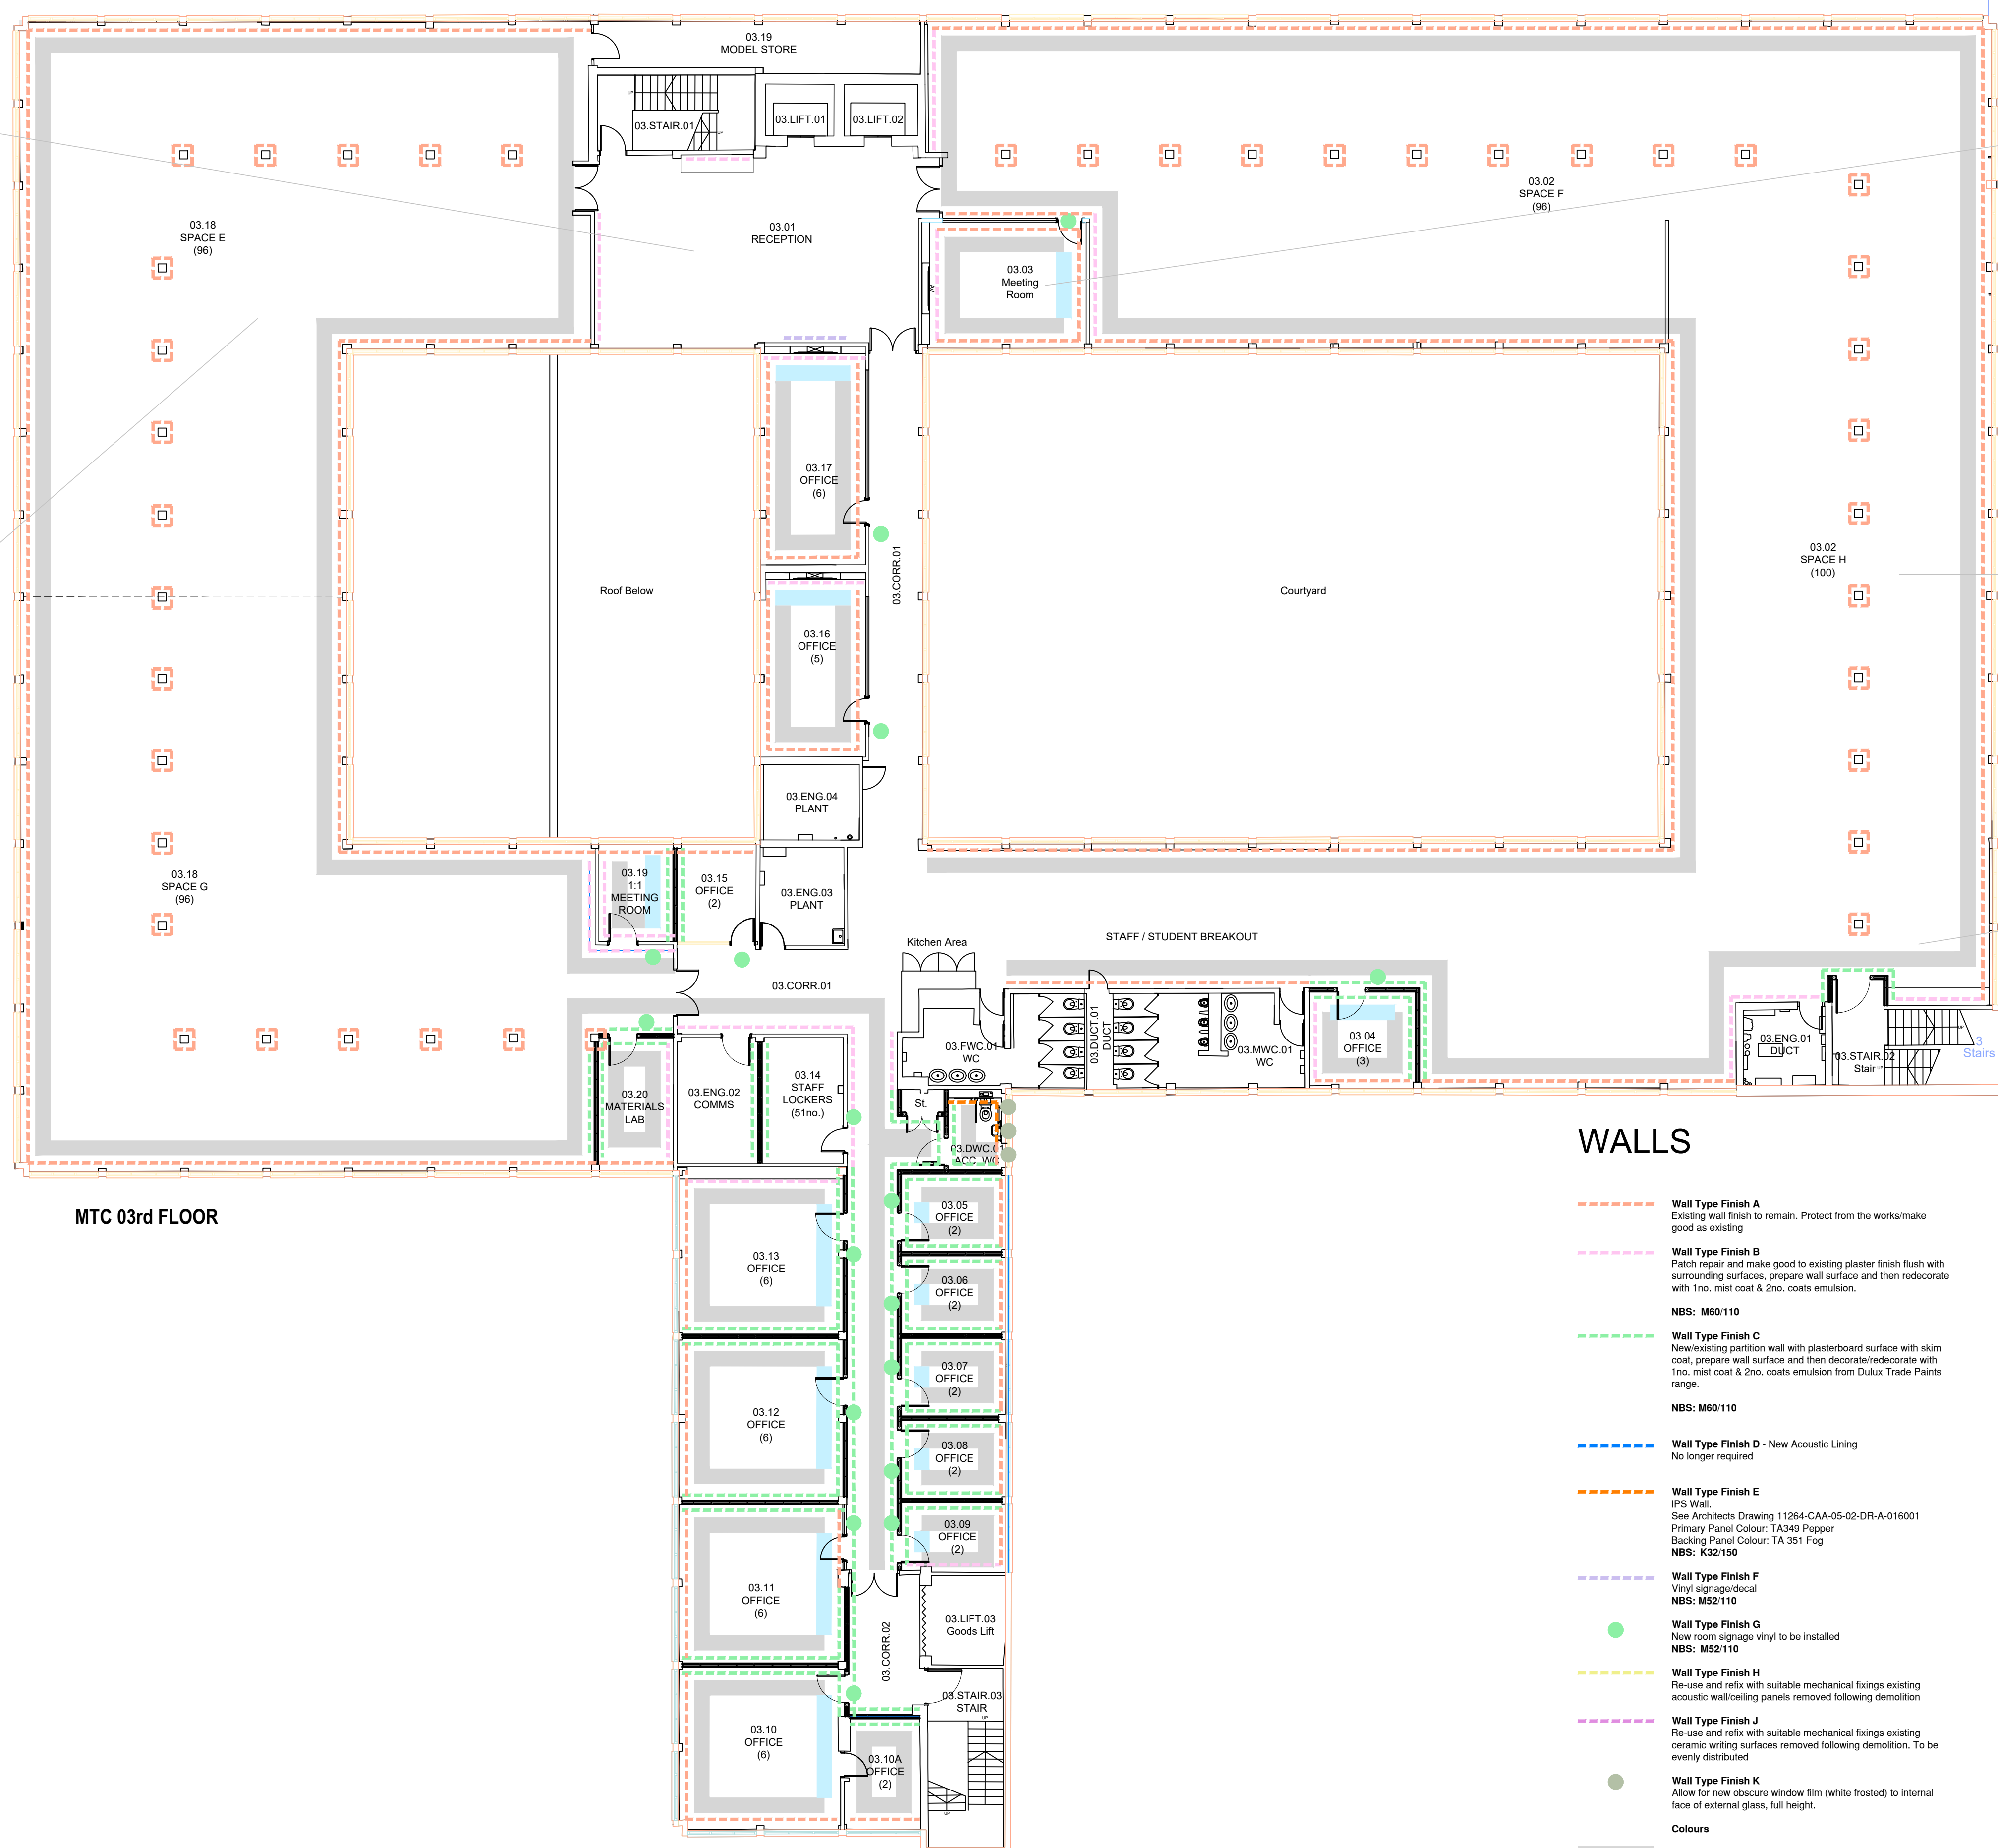

Wall Type Finish A
Existing wall finish to remain, Protect from the works/make good as existing

Wall Type Finish B
Patch repair and make good to existing plaster finish flush with surrounding surfaces, prepare wall surface and then redecorate with 1no. mist coat & 2no. coats emulsion.

NBS: M60/110

Wall Type Finish C
Newsetting partition wall with plasterboard surface with skim coat, prepare wall surface and then decorate/redecorate with 1no. mist coat & 2no. coats emulsion from Dulux Trade Paints range.

NBS: M60/110

Wall Type Finish D - New Acoustic Lining
No longer required

Wall Type Finish E
IPS Wall.
See Architects Drawing 11264-CAA-05-Q2-DR-A-016001
Primary Panel Colour: TA349 Pepper
Backing Panel Colour: TA 351 Fog
NBS: K32/150

Wall Type Finish F
Vinyl signpasted
NBS: M52/110

Wall Type Finish G
New room signage vinyl to be installed
NBS: M52/110

Wall Type Finish H
Re-use and refix with suitable mechanical fixings existing acoustic wall/ceiling panels removed following demolition

Wall Type Finish J
Re-use and refix with suitable mechanical fixings existing ceramic writing surfaces removed following demolition. To be evenly distributed

Wall Type Finish K
Allow for new obscure window film (white frosted) to internal face of external glass, full height.

Colours

Colour: White

Colour: Feature Colour (TBC)

P1 Tender Issue		09.02.2022	
Rev.	Description	Date	
Client			
Manchester Metropolitan University			
Project			
MSA Decant Appraisal			
Drawing Title			
3rd Floor Wall Finishes			
Drawn by JKB		Checked by SB	Date 31.01.2022
Status		D2	Scale @ A1 1:125
Job no.	Dwg no.	Rev.	
11264	CAA-05-03-DR-A-015023		P1
Cassidy+		C+A	
Ashton			
www.cassidyashton.co.uk			
Architecture + Building Surveying + Town Planning			
7 East Cliff, Preston, Lancashire, PR1 3JE		01772 255 356	
10 Hunters Walk, Canal Street, Chester, CH1 4EB		01244 402 900	