


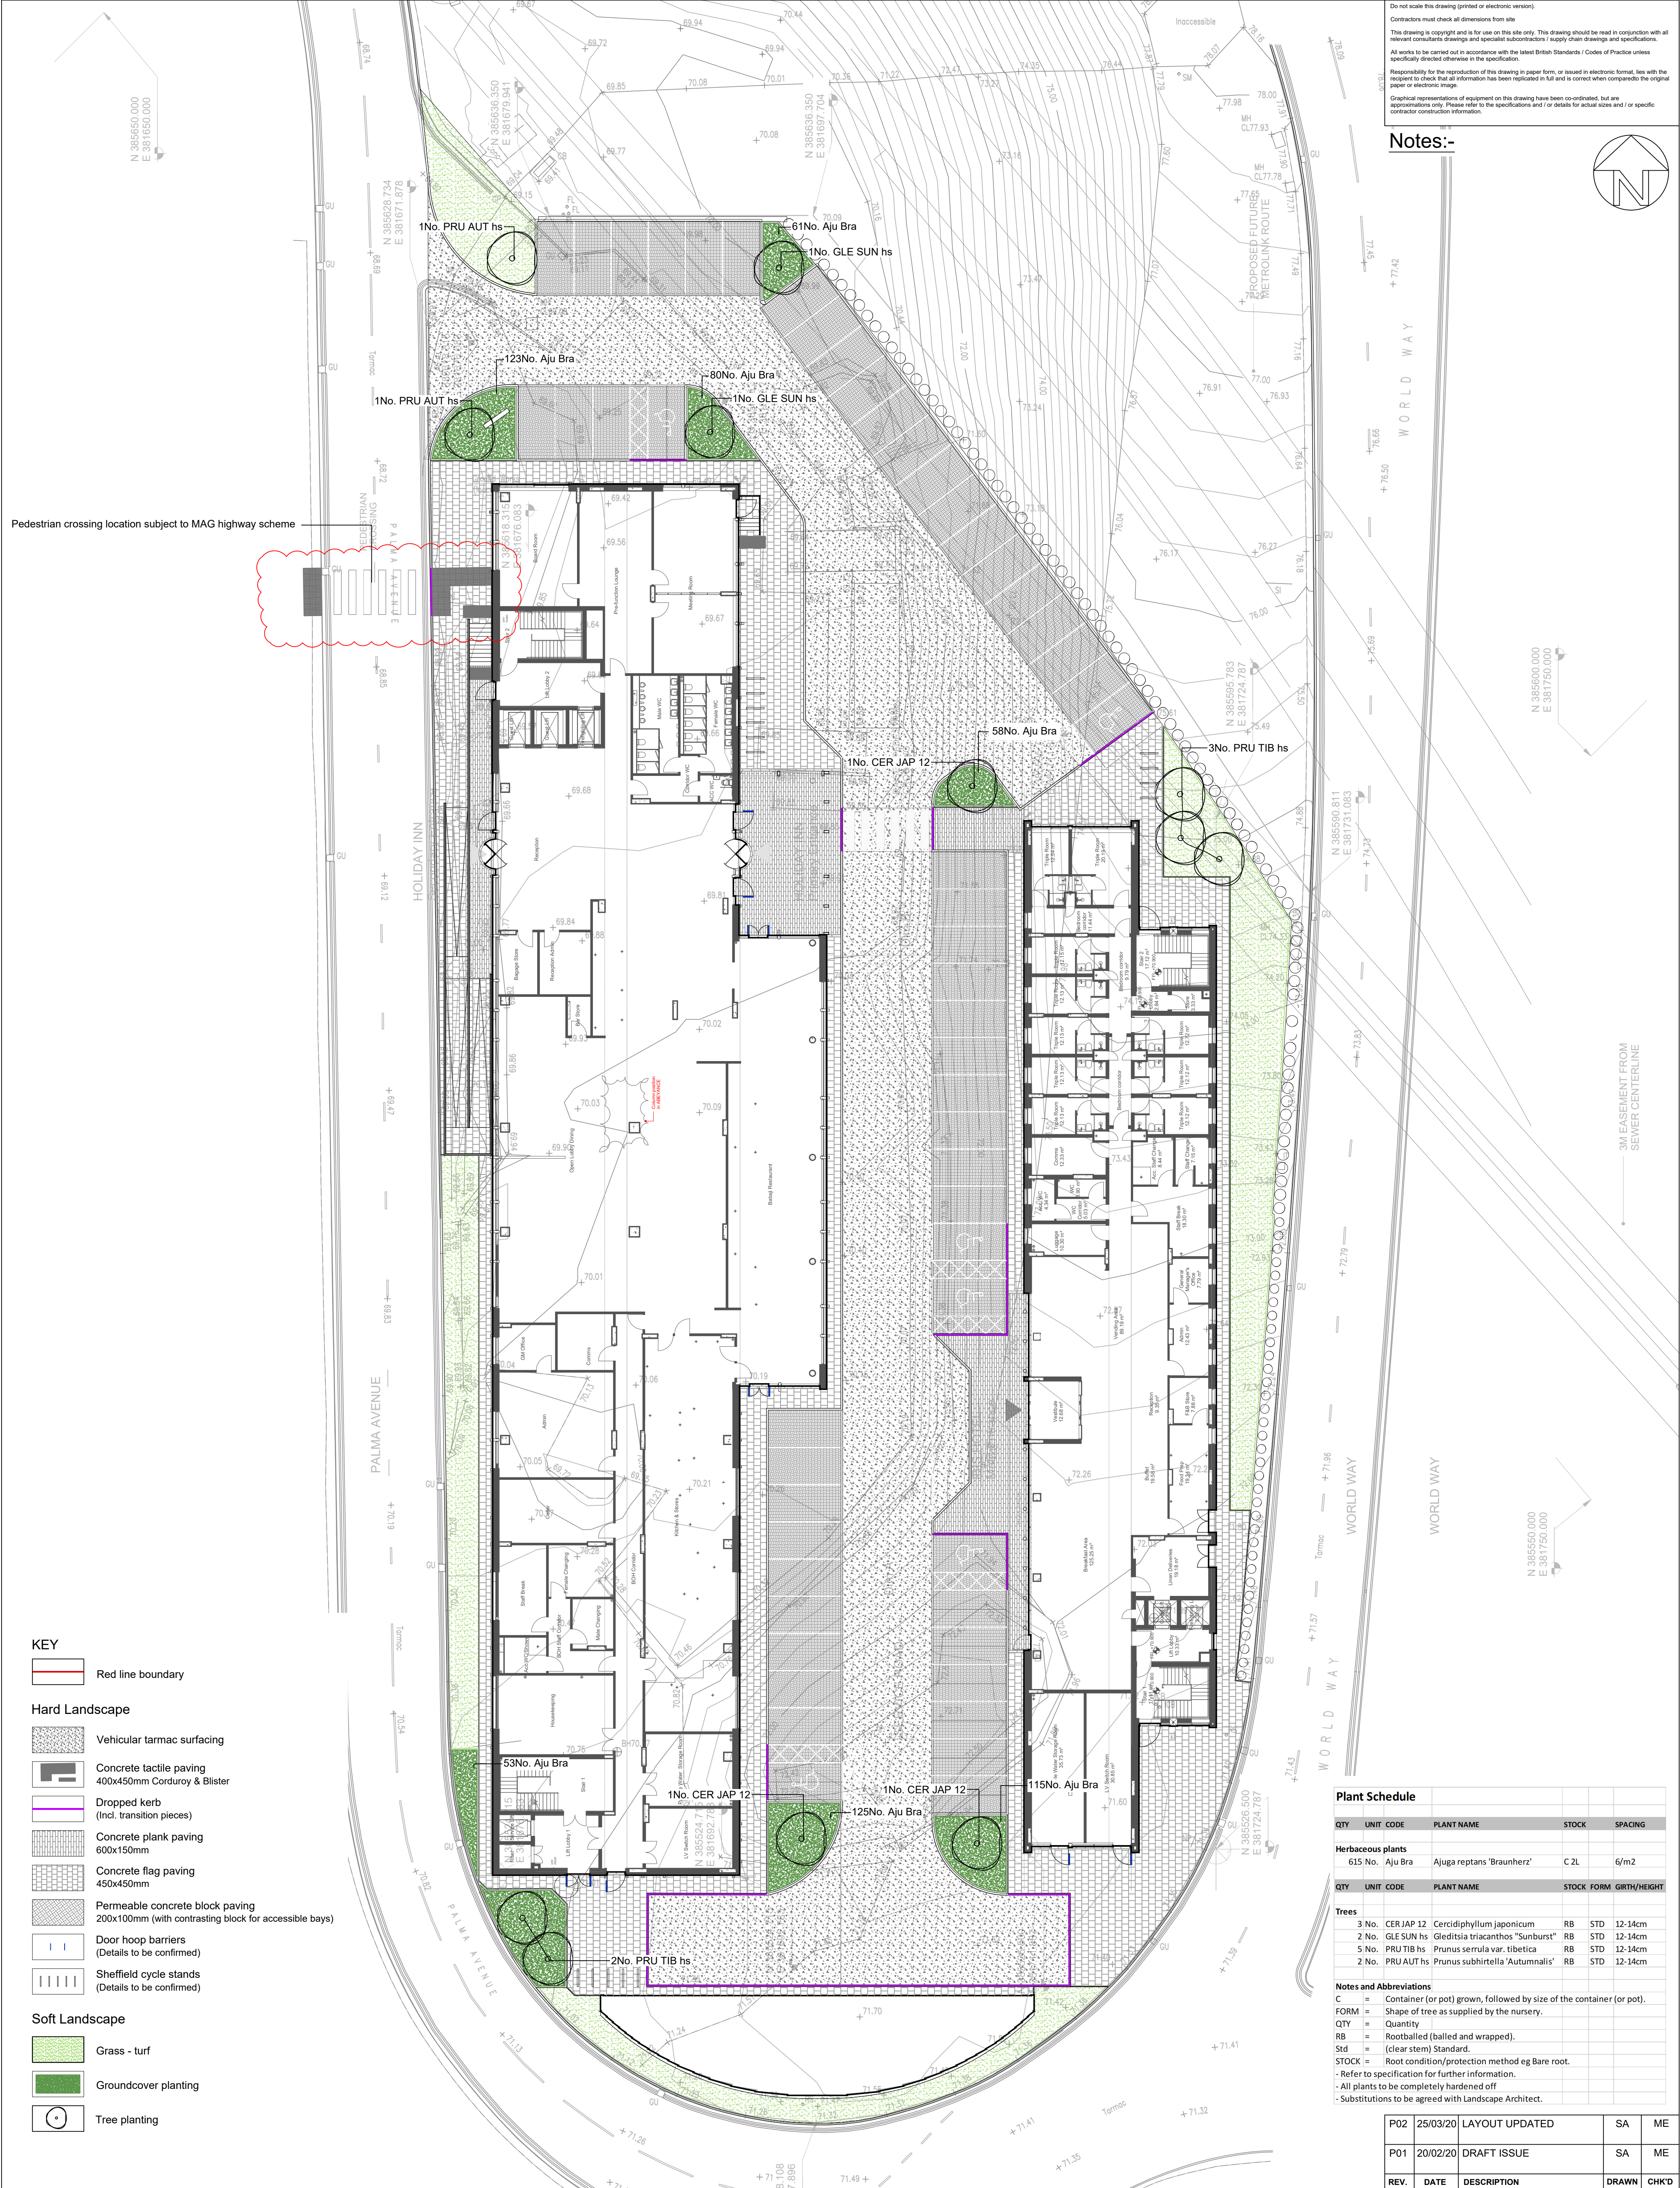

Do not scale this drawing (printed or electronic version).
Contractors must check all dimensions from site.
This drawing is copyright and is for use on this site only. This drawing should be read in conjunction with all relevant consultants drawings and specialist subcontractors / supply chain drawings and specifications.
All works to be carried out in accordance with the latest British Standards / Codes of Practice unless specifically directed otherwise in the specification.
Responsibility for the reproduction of this drawing in paper form, or issued in electronic format, lies with the recipient to check that all information has been replicated in full and is correct when compared to the original paper or electronic image.
Graphical representations of equipment on this drawing have been co-ordinated, but are approximations only. Please refer to the specifications and / or details for actual sizes and / or specific contractor construction information.

Notes:-

KEY

Red line boundary

Hard Landscape

Vehicular tarmac surfacing

Concrete tactile paving
400x450mm Corduroy & Blister

Dropped kerb
(Incl. transition pieces)

Concrete plank paving
600x150mm

Concrete flag paving
450x450mm

Permeable concrete block paving
200x100mm (with contrasting block for accessible bays)

Door hoop barriers
(Details to be confirmed)

Sheffield cycle stands
(Details to be confirmed)

Soft Landscape

Grass - turf

Groundcover planting

Tree planting

Plant Schedule						
QTY	UNIT	CODE	PLANT NAME	STOCK	SPACING	
Herbaceous plants						
615	No.	Aju Bra	Ajuga reptans 'Braunherz'	C 2L	6/m2	
QTY	UNIT	CODE	PLANT NAME	STOCK	FORM	GIRTH/HEIGHT
Trees						
3	No.	CER JAP 12	Cercidiphyllum japonicum	RB	STD	12-14cm
2	No.	GLE SUN hs	Gleditsia triacanthos "Sunburst"	RB	STD	12-14cm
5	No.	PRU TIB hs	Prunus serrula var. tibetica	RB	STD	12-14cm
2	No.	PRU AUT hs	Prunus subhirtella 'Autumnalis'	RB	STD	12-14cm
Notes and Abbreviations						
C = Container (or pot) grown, followed by size of the container (or pot).						
FORM = Shape of tree as supplied by the nursery.						
QTY = Quantity						
RB = Rootballed (balled and wrapped).						
Std = (clear stem) Standard.						
STOCK = Root condition/protection method eg Bare root.						
- Refer to specification for further information.						
- All plants to be completely hardened off						
- Substitutions to be agreed with Landscape Architect.						

P02	25/03/20	LAYOUT UPDATED	SA	ME
P01	20/02/20	DRAFT ISSUE	SA	ME
REV.	DATE	DESCRIPTION	DRAWN	CHK'D

Client:		Project:	PLOT P1 MANCHESTER AIRPORT	Drawn:	SA	Checked:	ME	Approved:	MT	Date:	20/02/20
Issue:	PLANNNG	Title:	SOFT LANDSCAPE PLAN	Dwg No:	UG_453_LAN_GA_SL_02	Scale @ A1:	1:200	Revision:	P02		



A: Ground Floor, The Tower,
Deva City Office Park, Trinity Way,
Manchester M3 7BF
T: +44 (0) 161 312 3131
weareurbangreen.co.uk