


- NOTES:
1. THIS DRAWING IS COPYRIGHT AND THE PROPERTY OF BELL MURO CONSULTING LTD. THE DRAWING MUST NOT BE REPRODUCED IN PART OR IN WHOLE WITHOUT PRIOR WRITTEN AUTHORITY.
 2. THIS DRAWING MUST NOT BE SCALE BY OTHER CONTRACTORS OR OTHER CONSULTANTS ANY DIMENSIONAL OR SETTING - OUT DISCREPANCIES ARE TO BE REPEATED TO BELL MURO CONSULTING PRIOR TO CONSTRUCTION / FABRICATION COMMENCING.
 3. THIS DRAWING MUST BE READ IN CONJUNCTION WITH THE ELTIMANET BNC SPECIFICATIONS TOGETHER WITH THE APPROPRIATE ARCHITECTS AND SERVICES CONSULTANTS DRAWINGS AND SPECIFICATIONS.

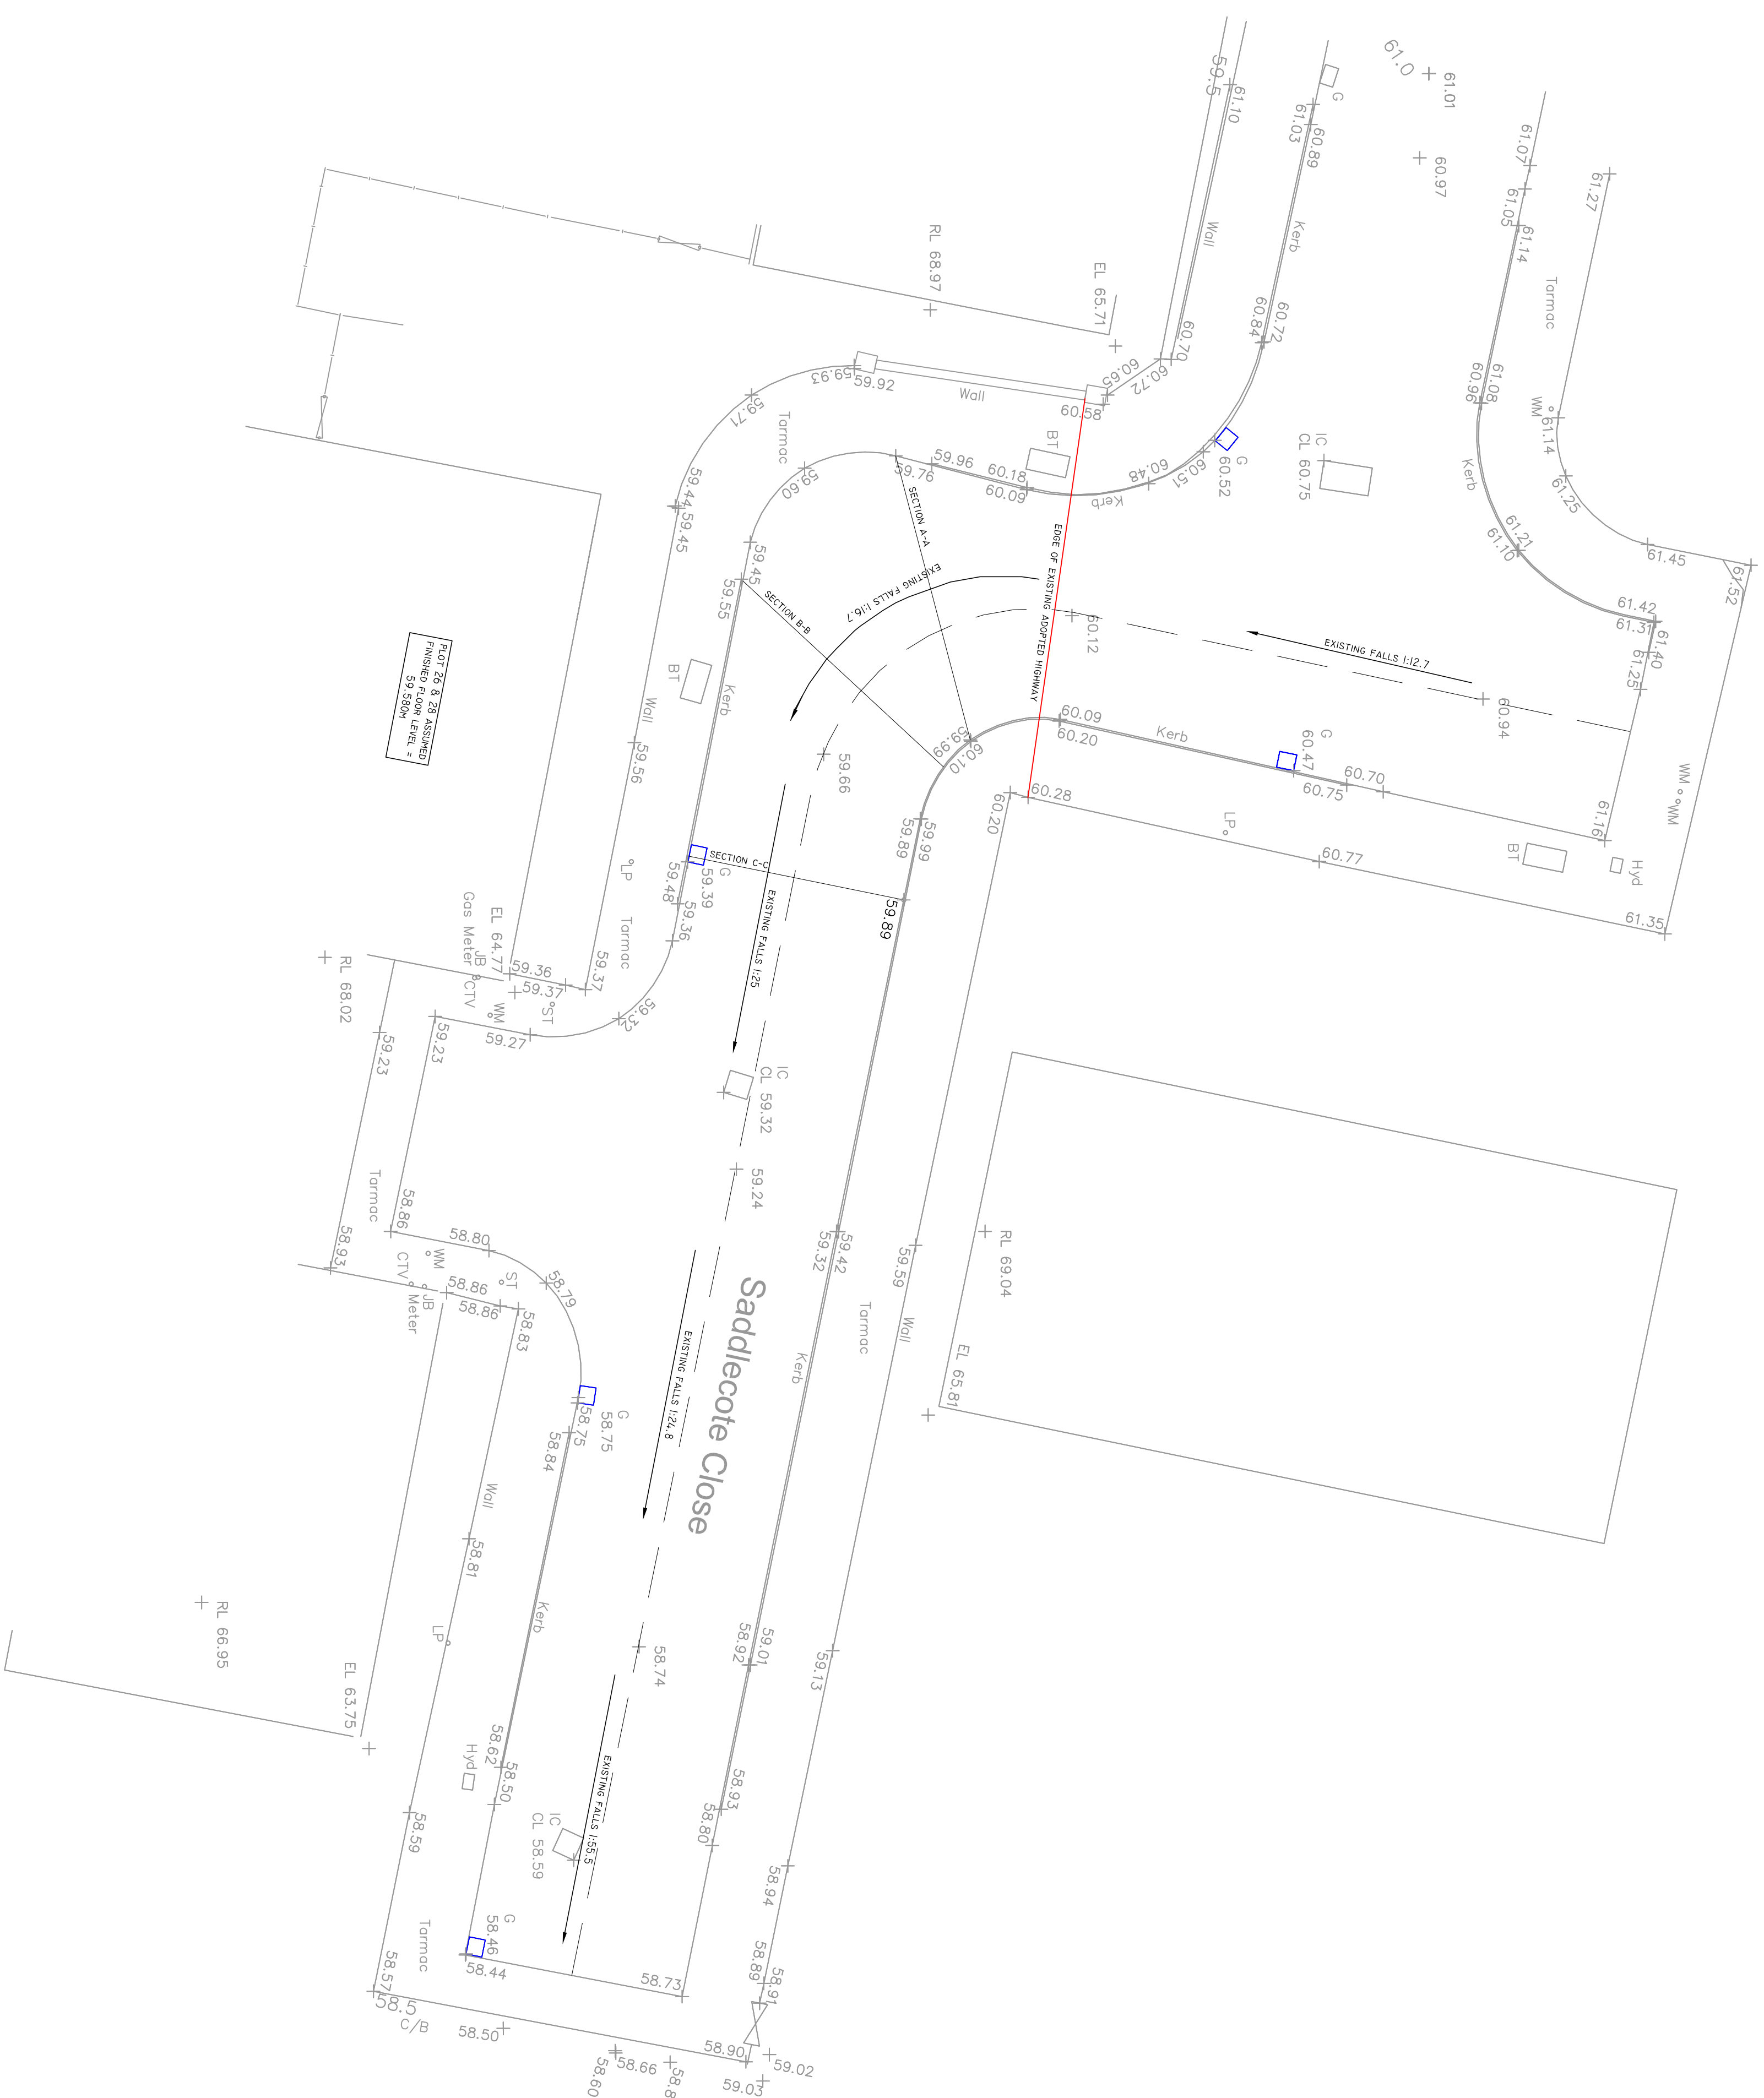

EXISTING LAYOUT AND LEVELS
1:100 @ A1
1:200 @ A3

NO.	1	DATE	20/06/22	AM	BY
NAME	WILLIAMS				
COMPANY	BELL MUNRO CONSULTING LTD				
PROJECT	LAND OFF CRESSENT ROAD, CRUMPSALL				
ITEM	SADDLECOTE CLOSE EXISTING				
QTY	1	UNIT	1	PRICE	04.22
AMT	CM	1:200			
DATE	20/06/22		AM	BY	
NAME	WILLIAMS				
COMPANY	BELL MUNRO CONSULTING LTD				