

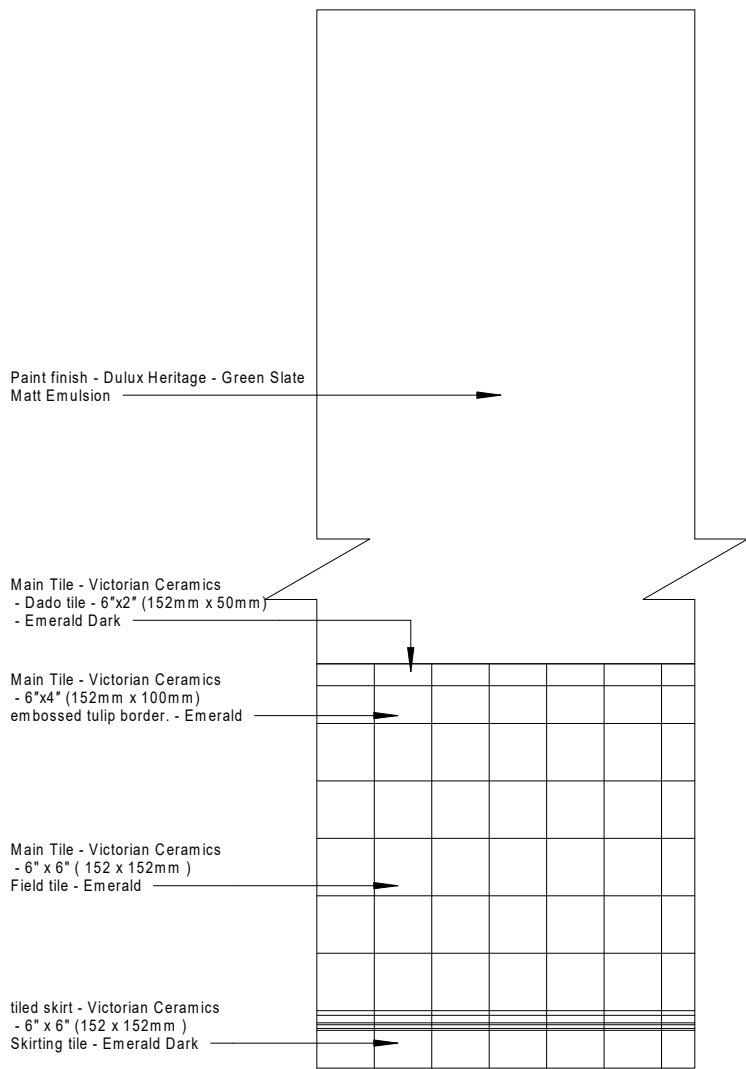


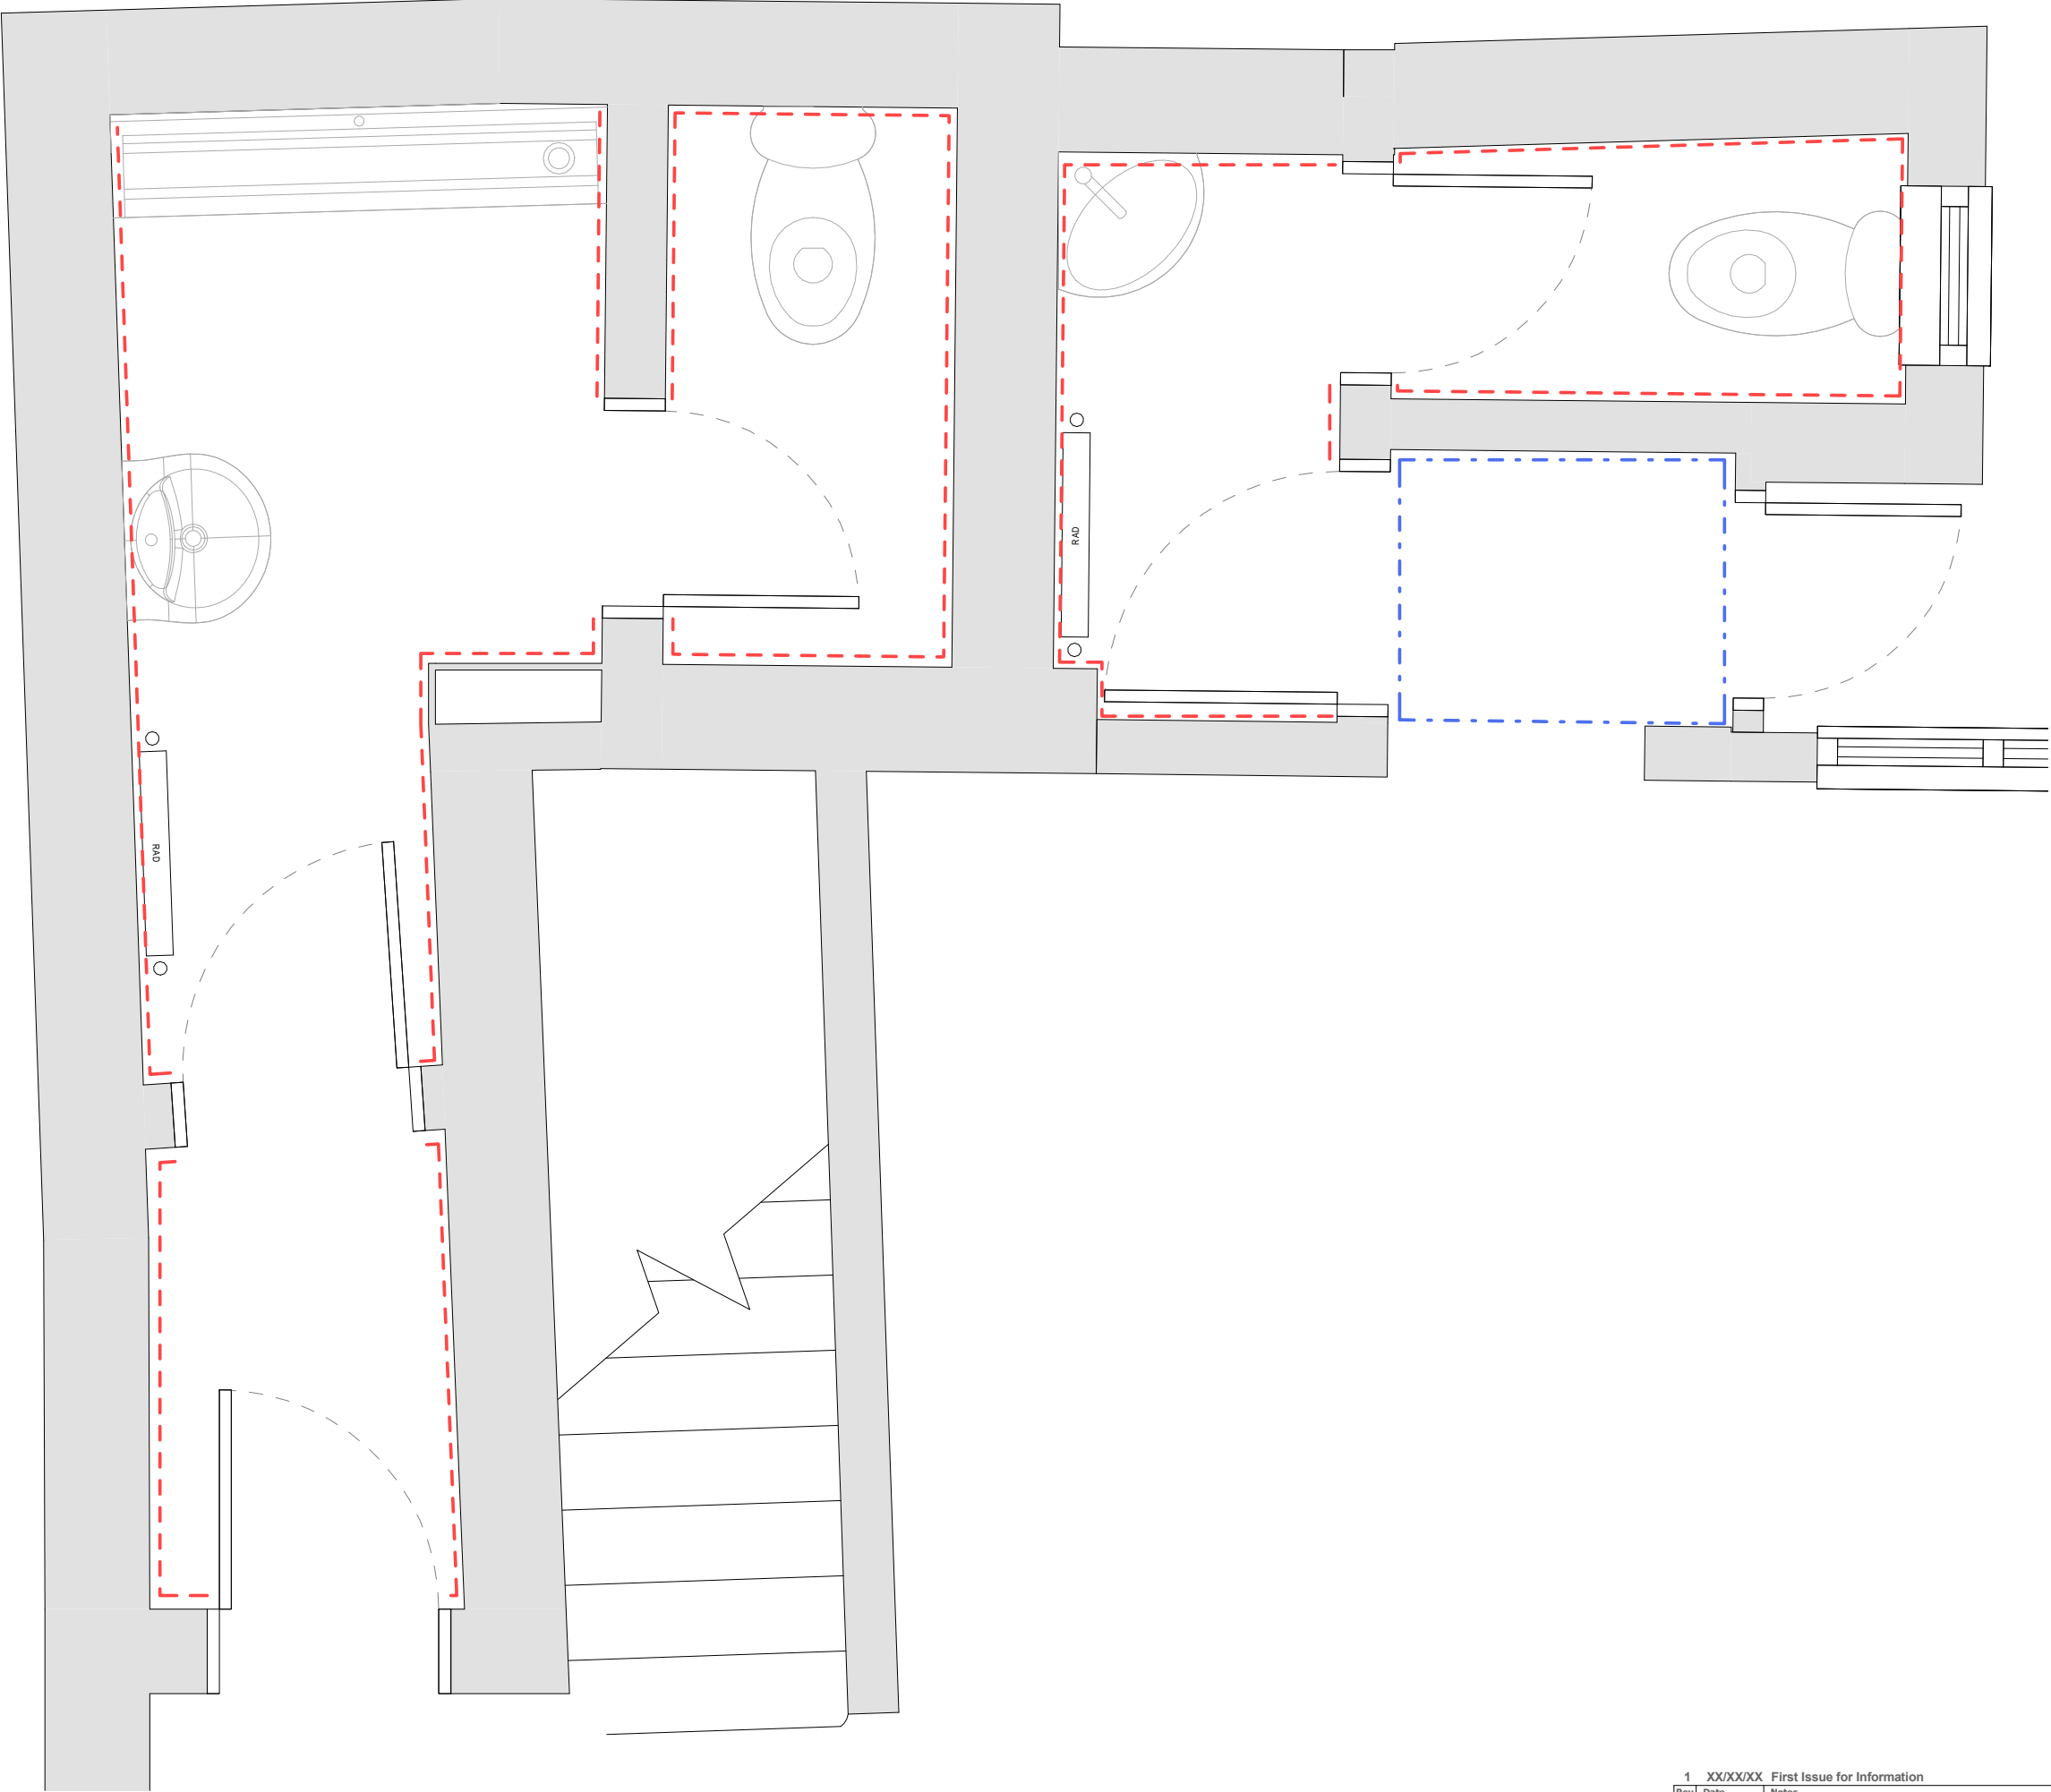

Wall Tiling and Decorations detail  
1 : 20

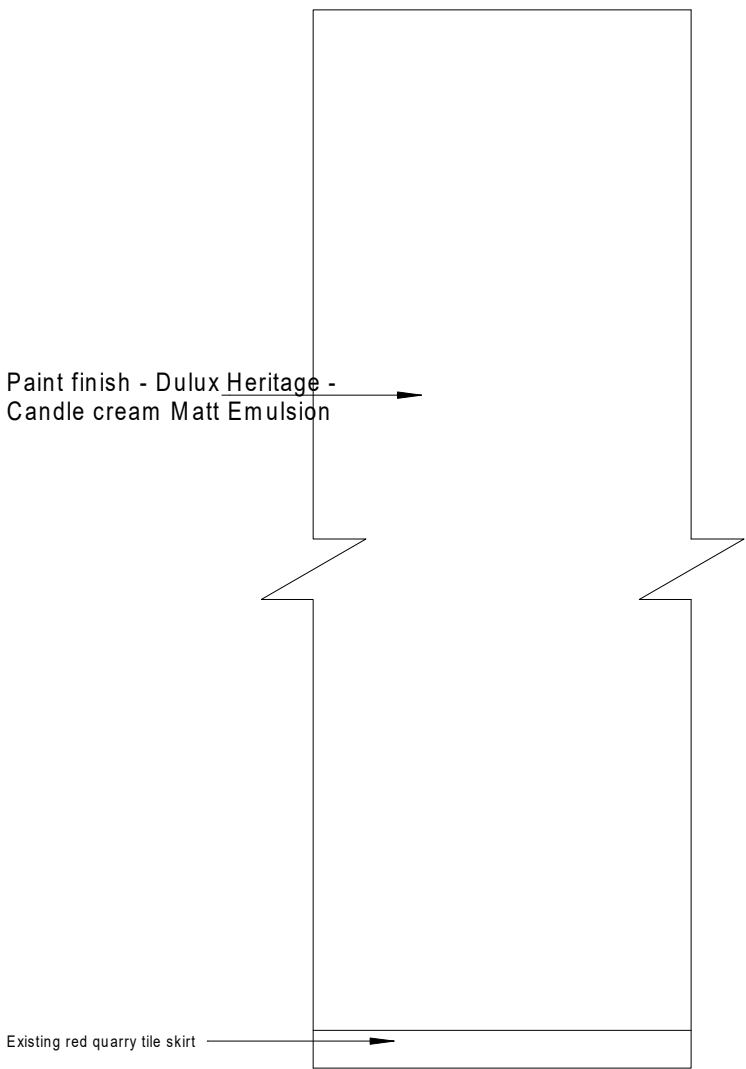

| 1 XXXXXX First Issue for Information |      |       |
|--------------------------------------|------|-------|
| Rev                                  | Date | Notes |
|                                      |      |       |

|                |          |
|----------------|----------|
| Drawing Number | Revision |
| 0008           | 1        |

Drawing Title  
Proposed Wall Tiling Plan

Project  
City Arms, Manchester

Client  
Graham Noakes - Greene King

|            |          |            |
|------------|----------|------------|
| Job Number | Size     | Scale      |
| 3046       | A2       | 1 : 20     |
| Drawn      | Approved | Date       |
| CIP        | /        | 29.04.2022 |

**Millson**  
GROUP

Millson Group, Parsonage Chambers,  
3 Parsonage, Manchester M3 2HW  
T: +44 (0)161 228 0558  
www.millsongroup.co.uk

THIS DRAWING REMAINS THE COPYRIGHT OF MILLSON GROUP LTD. AND IT MUST NOT BE COPIED OR REPRODUCED WITHOUT WRITTEN CONSENT.

ALL SETTING OUT, DIMENSIONS AND LEVELS SHOULD ONLY BE TAKEN FROM THE FIGURED DIMENSION VALUES STATED ON THE DRAWING. NO ATTEMPT SHOULD BE MADE TO SCALE FROM THE DRAWING MANUALLY. ALWAYS ASK IF YOU REQUIRE MORE INFORMATION.

ANY VARIATION BETWEEN DRAWINGS AND SITE CONDITIONS ARE TO BE REPORTED TO MILLSON GROUP LTD. IMMEDIATELY. ALL CONTRACTORS MUST VISIT THE SITE AND ARE SOLELY RESPONSIBLE FOR TAKING AND CHECKING ALL DIMENSIONS RELATIVE TO THE WORK THEY ARE REQUIRED TO CARRY OUT.

THIS DRAWING MUST NOT BE USED ON SITE UNLESS ISSUED FOR CONSTRUCTION.