


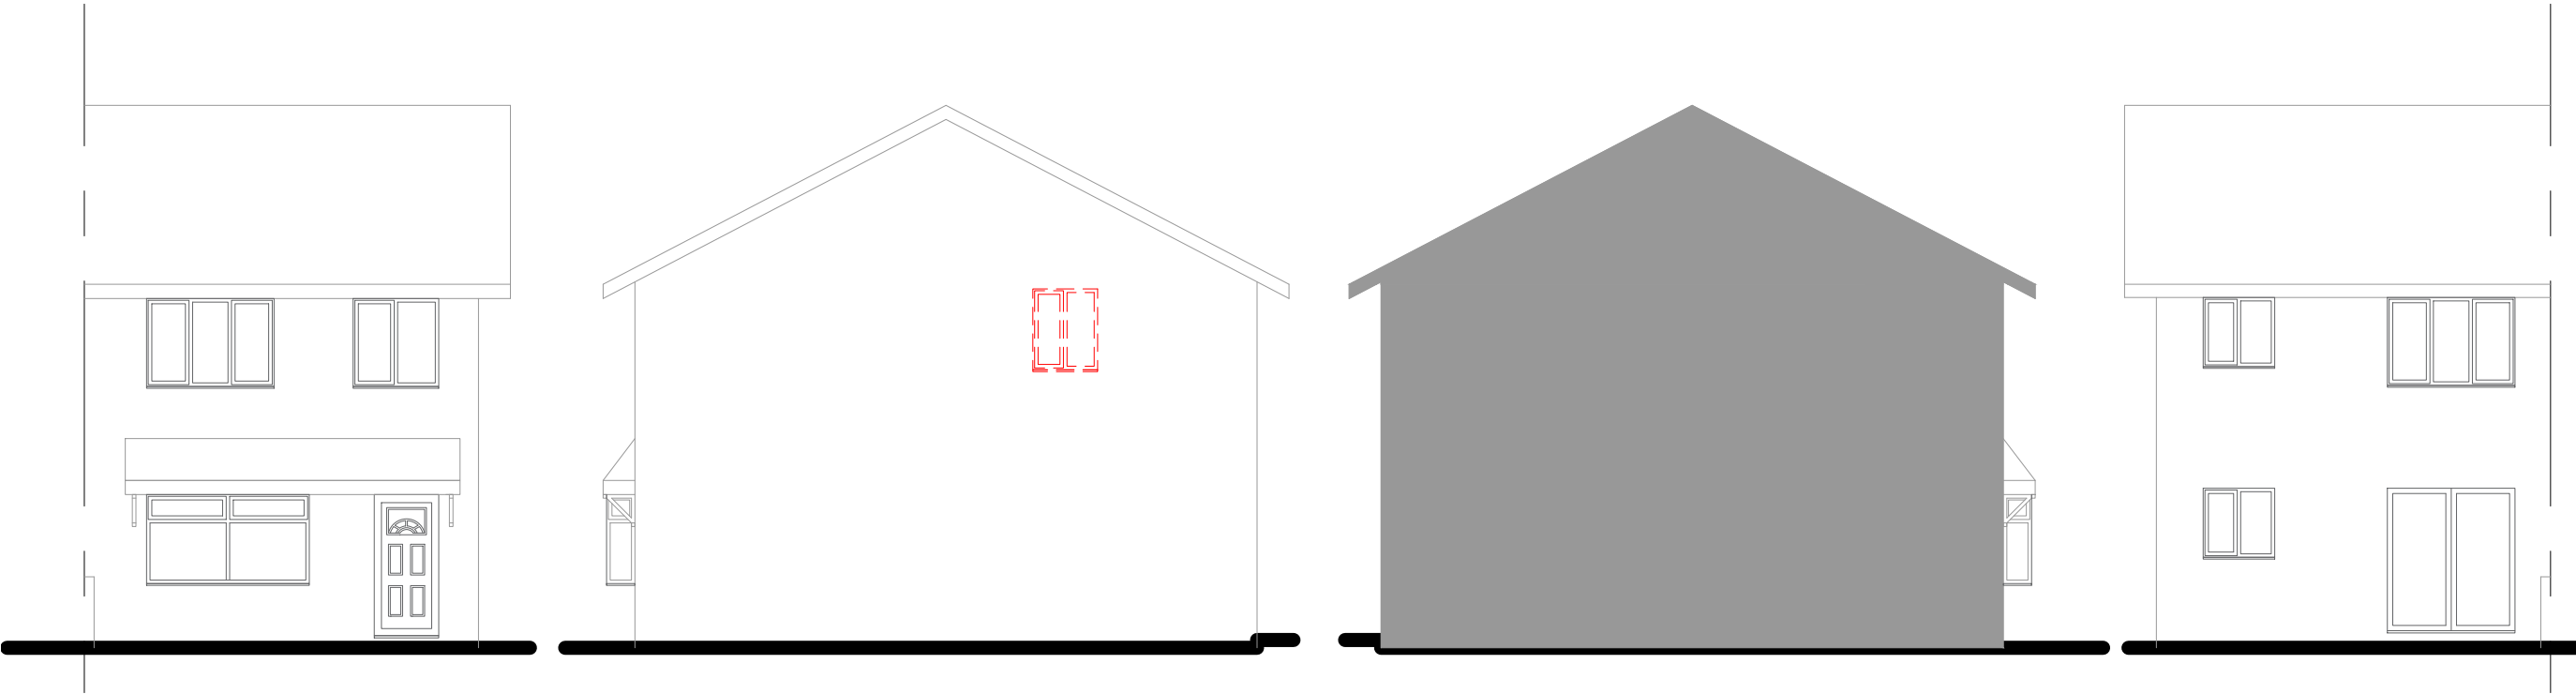


Front Elevation


Side Elevation

Sectional Side Elevation

Rear Elevation

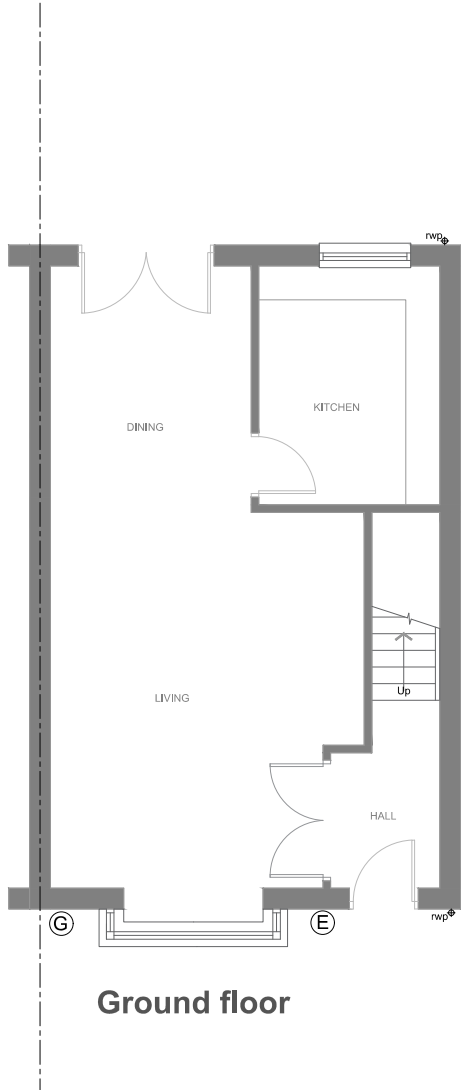

Ground floor

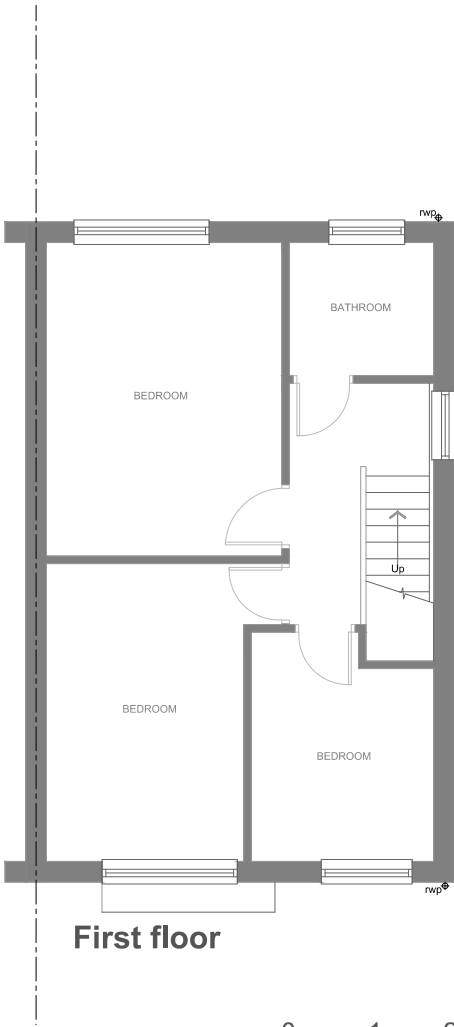

First floor



Roof Plan



ARCHITECTURE

www.m1architecture.co.uk
T:0161 327 2011
M:07506237914

Home extension

2 Makkah Ct Manchester M40 2SW

2163

03.


Floor Plans & Elevations

1:100@A3


Existing




Front Elevation

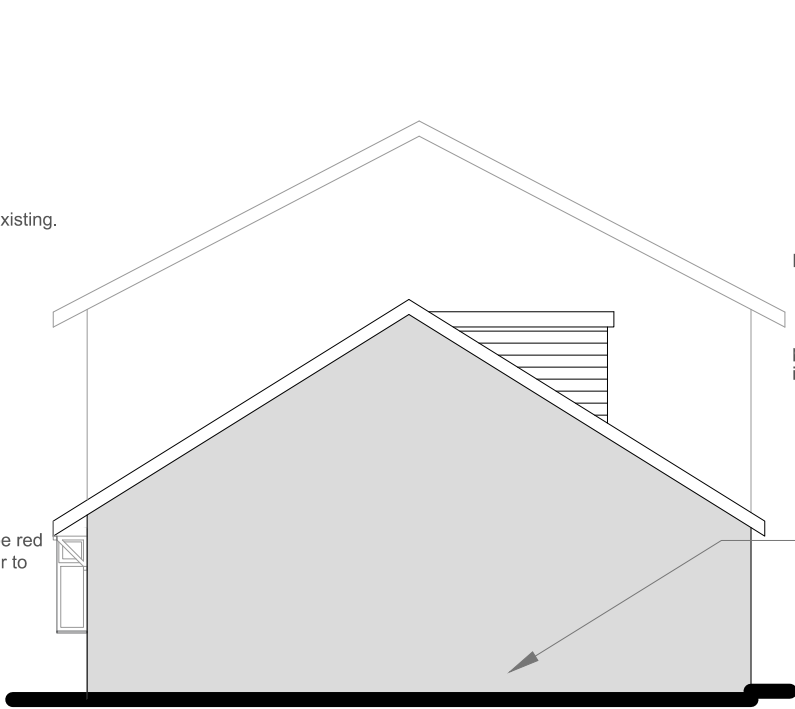


Side Elevation

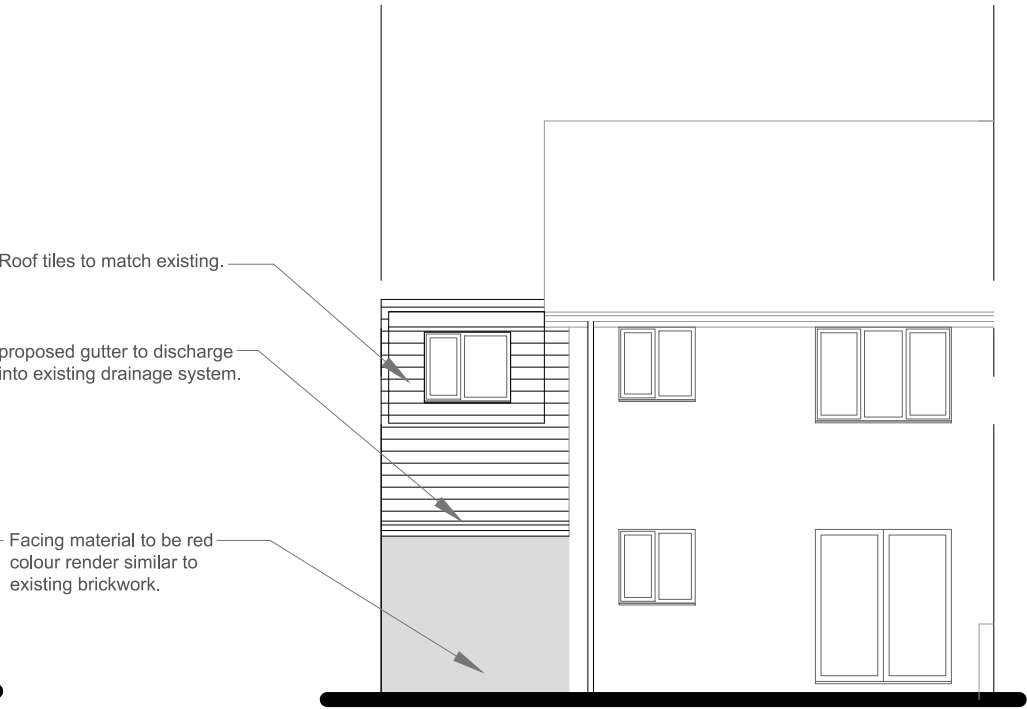


Rear Elevation

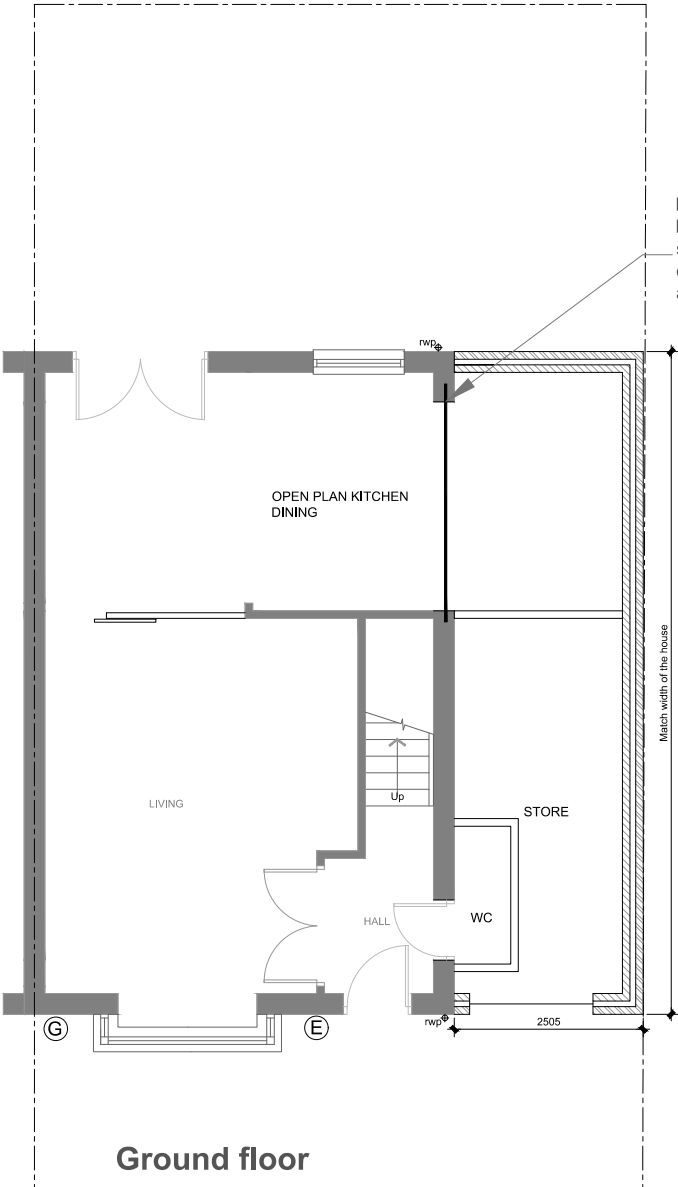

Ground floor

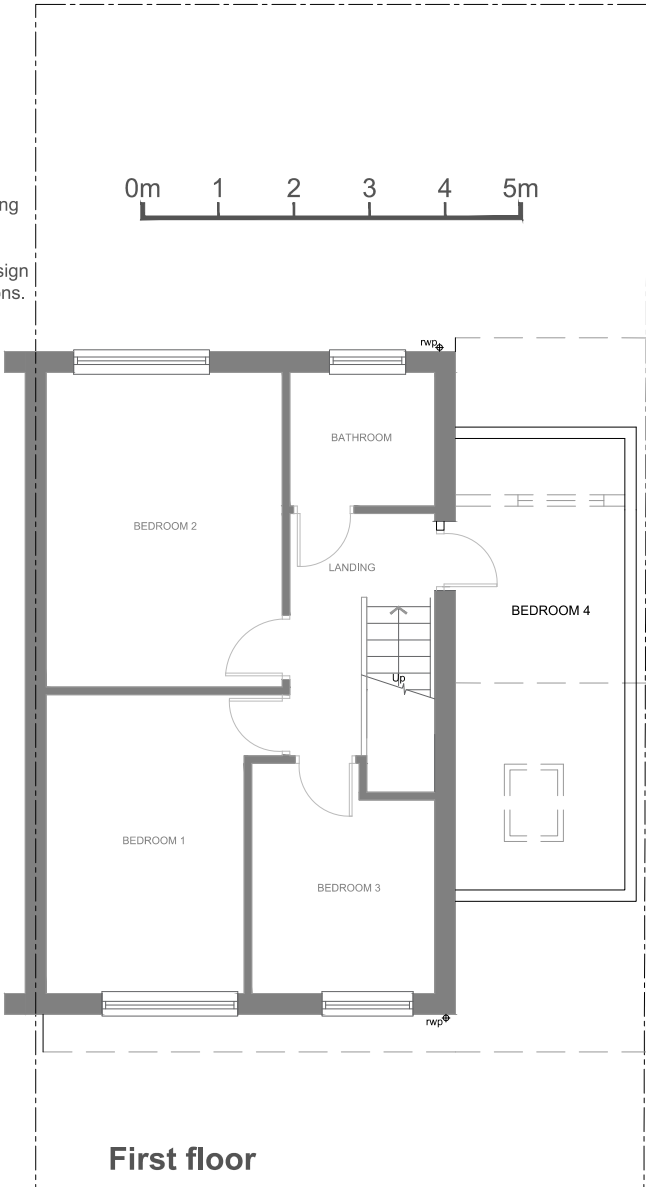

First floor

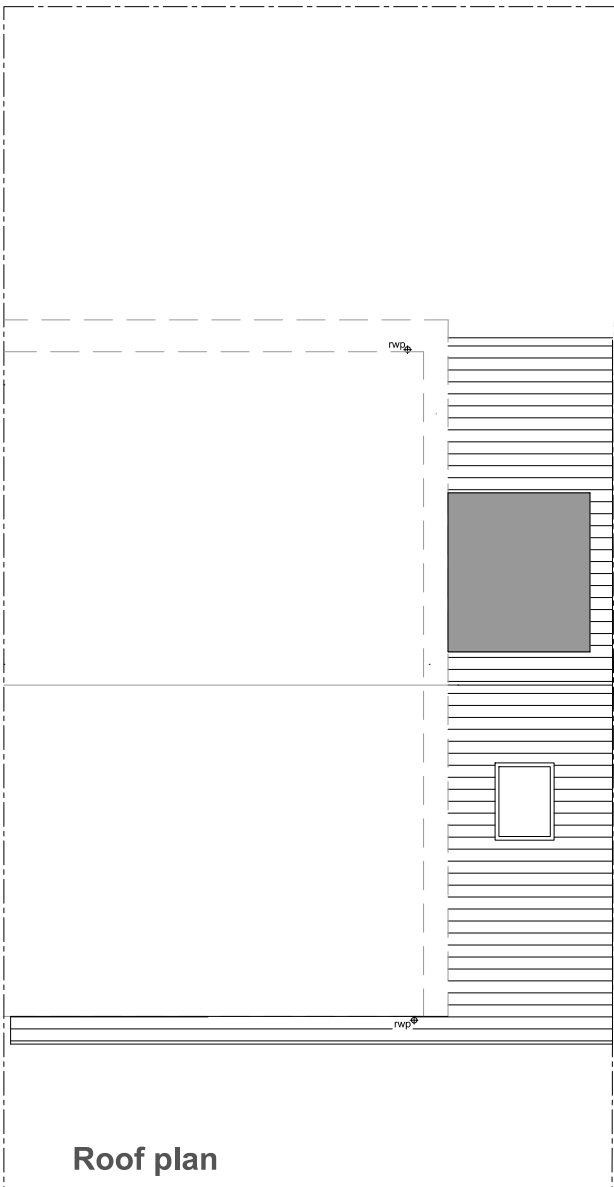

Roof plan



ARCHITECTURE

www.m1architecture.co.uk
T:0161 327 2011
M:07506237914

Home extension

2163

04.

Floor Plans 1:100@A3
Proposed

2 Makkah Ct Manchester M40 2SW