



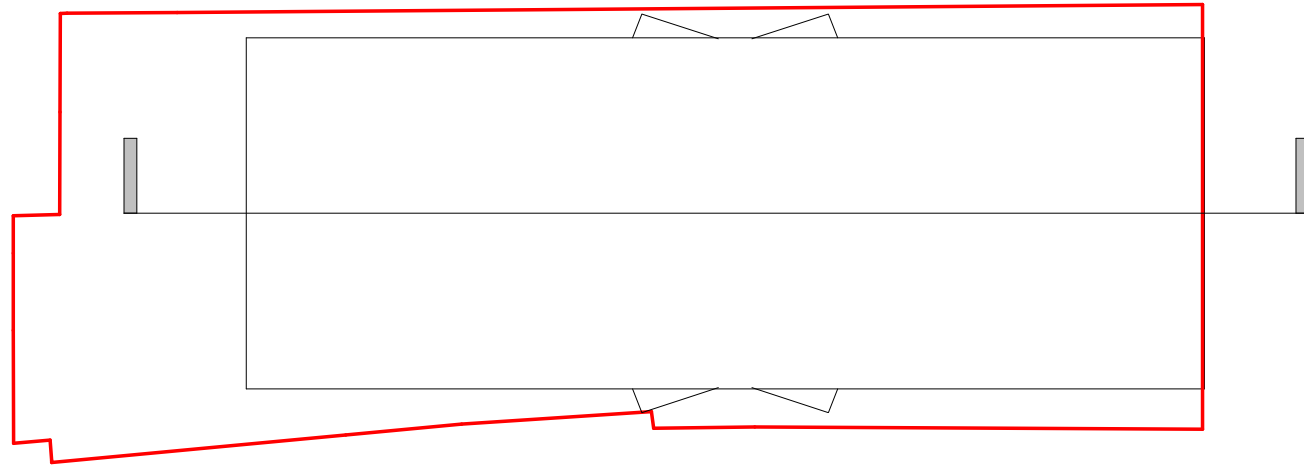

2 Key Plan
1 : 200

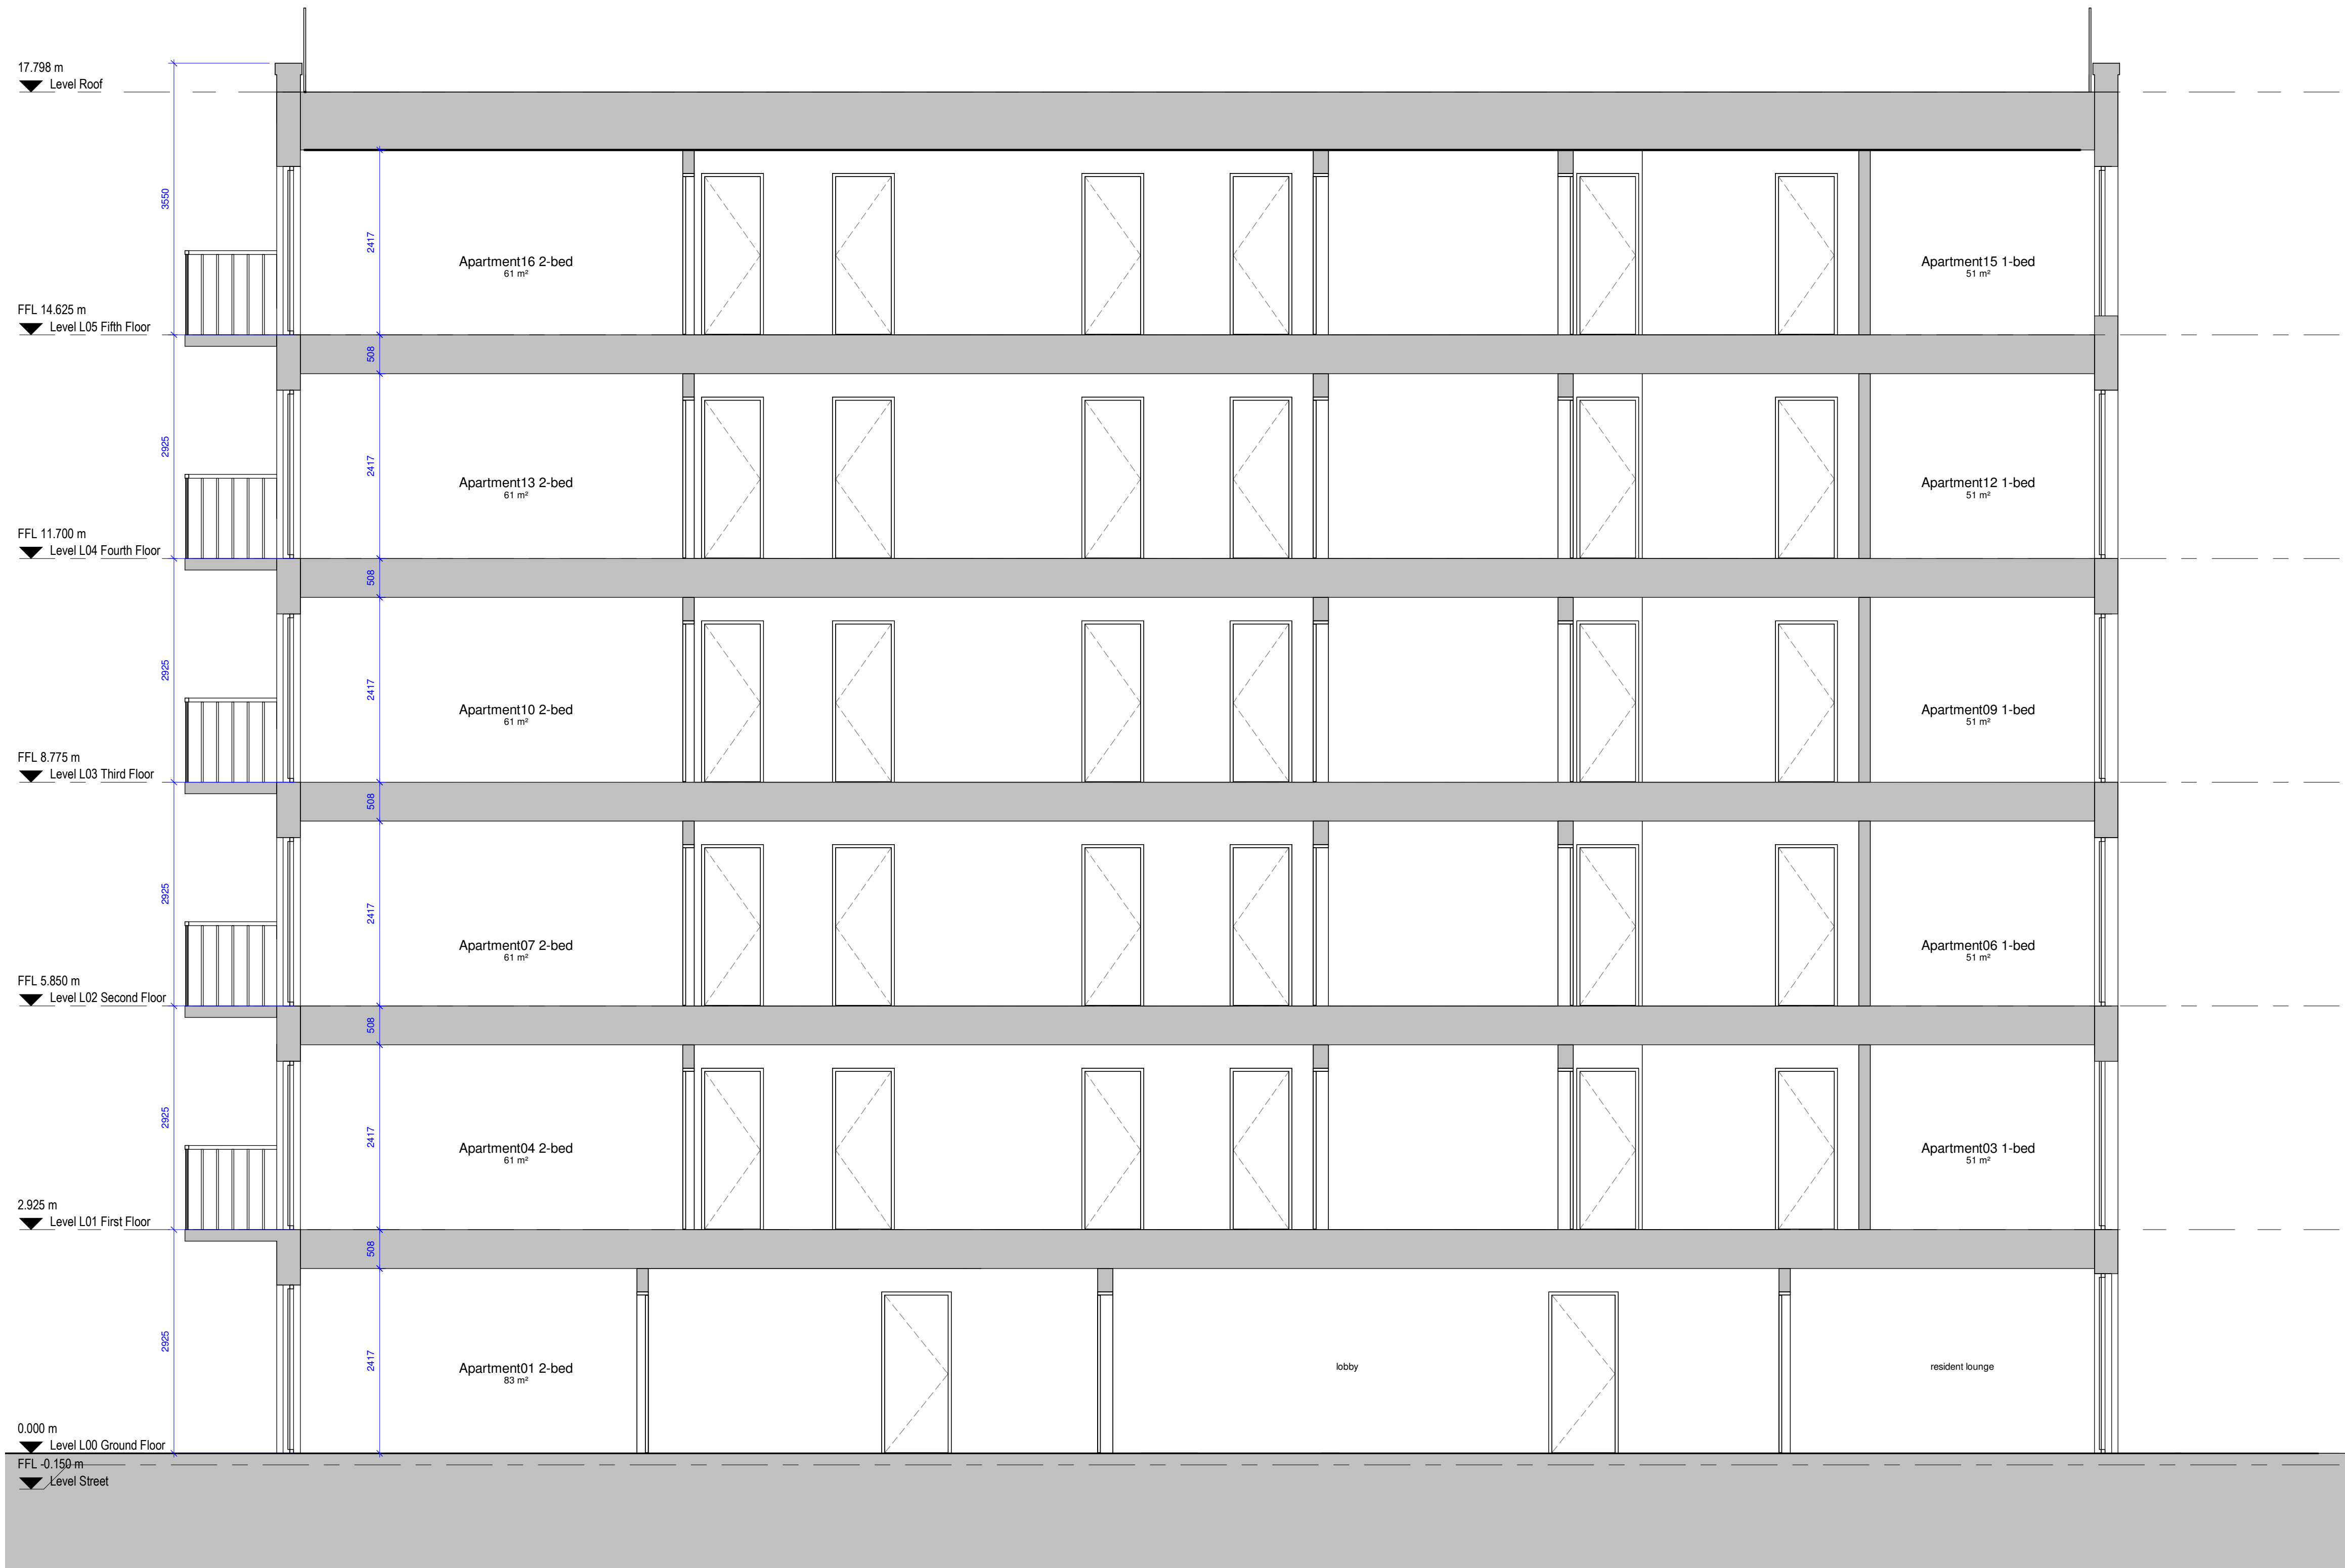

B	07.04.22	SA	SH	Added label for glazed balustrade
A	05.04.22	SA	SH	Amended Building Height
-	16.04.21	SA	SH	Initial Issue
No.	Date	Drawn	Checked	Approved
				Revision or reason for issue

Client
Brunswick Living Ltd

create studios
Architects & Designers

Create & Studios (WHL) Ltd
Universal Square
Oxford Street North
Manchester M12 6JH

0161 874 0105
www.createstudios.co.uk
info@createstudios.co.uk

Project Title
Brunswick Street

Scale / North Point
As indicated

Drawing Title
Proposed Section

Drawing Number
A1304/02/013

Drawing Status
Preliminary

Revision
B