


- 1
- Illuminated Signage, Flush with Cladding - NG logo as below
- 2
- Illuminated Signage, Recessed- NG logo as below
- 3
- Colony Projecting

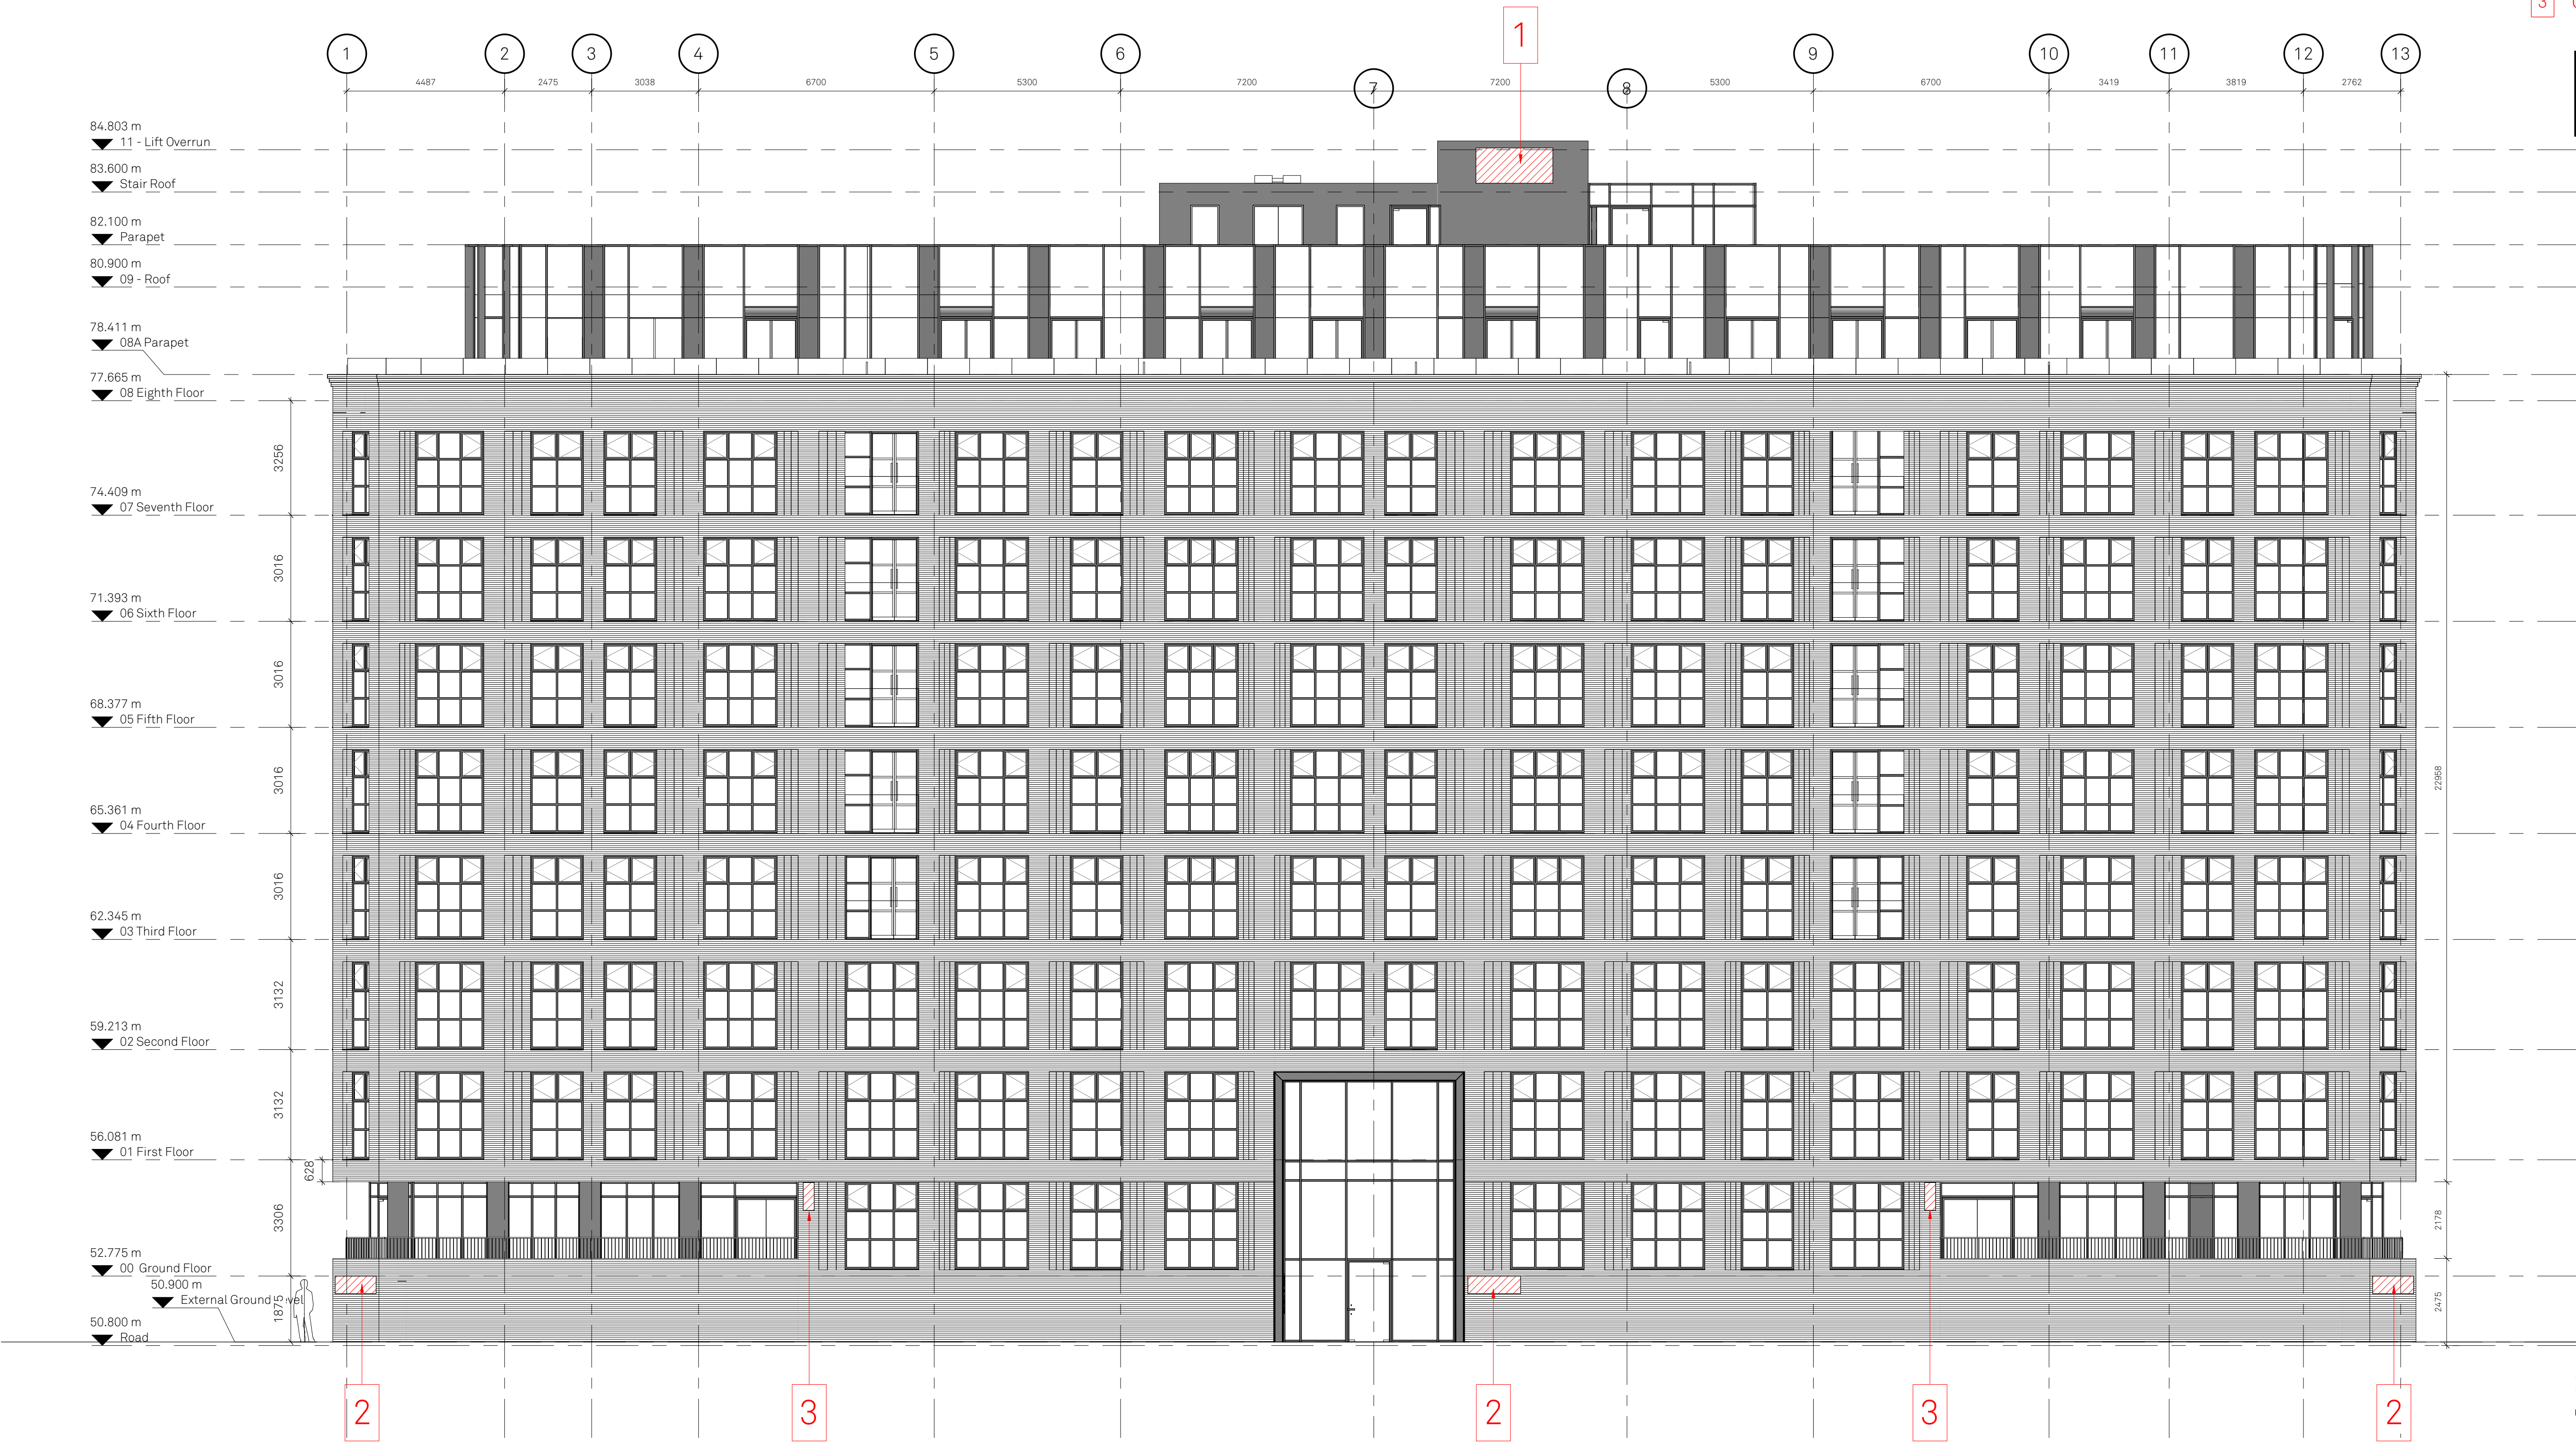

Example of Illuminated Signage (1&2)



|    |          |     |    |                                |
|----|----------|-----|----|--------------------------------|
| P2 | 11.04.22 | RD  | GJ | Updated to Comments            |
| P1 | 30.07.21 | RJW | GJ | Updated as per client comments |

| Rev | Date | By | Chk | Description |
|-----|------|----|-----|-------------|
|-----|------|----|-----|-------------|

**FALCONER  
CHESTER  
HALL**



London | Liverpool | Manchester | [www.fcharchitects.com](http://www.fcharchitects.com) | Tel +44 (0)151 2435800

Project Title  
Mixed Use Development - Bengal Street

Client  
The Northern Group Ltd.

Drawing Title  
Silk Street Signage Elevation

Drawing No.  
P16082-FCH-BA-XX-DR-A-4320

Status  
S2

Issue suitable for:  
COMMENT

Job No.  
P16-082

Drawing Stage  
STAGE 4

As indicated @ A1

Revision

P2

Drawn By

RJW

Checked By

GJ