
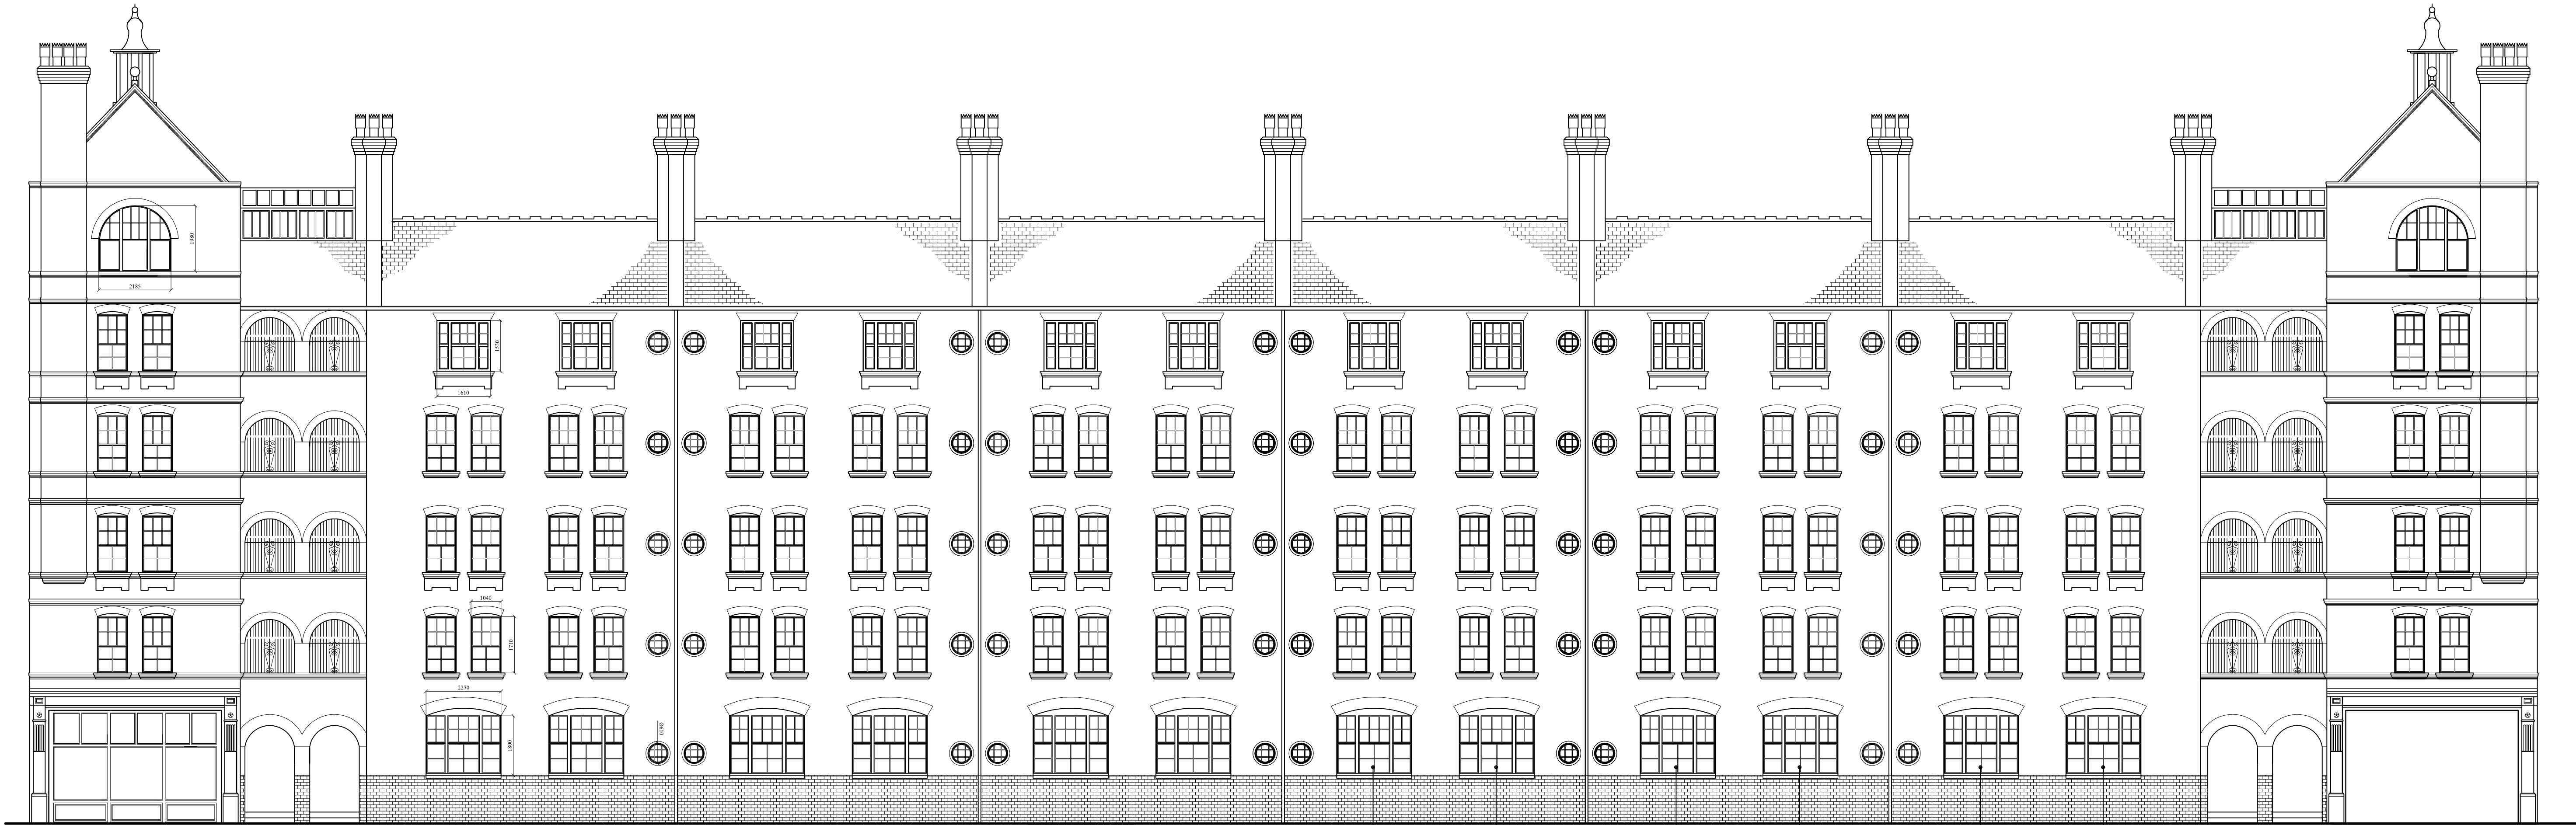


DO NOT SCALE from this drawing. All dimensions to be checked on site prior to commencement of works.

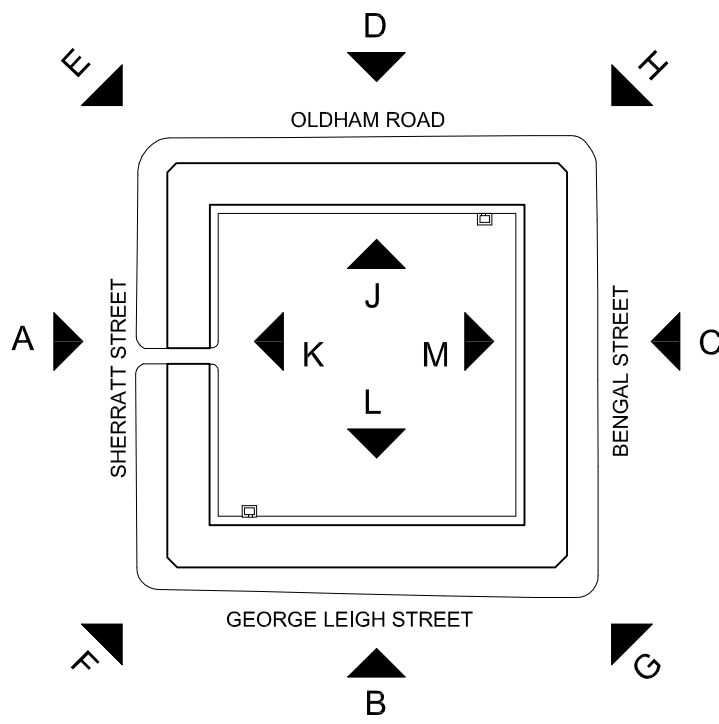

Original Window Original Window Original Window Original Window Original Window Original Window

Bengal St
Elevation CC

No.	Revision/Issue	Date
-----	----------------	------



Northwards Housing
North Manchester's Council Homes
Property Services-Riverways Panel
Unit 7, Vale Park Industrial Estate
Hazelbottom Rd
Crumpsall M8 OGF
Tel: 0161 227 3254 Fax:0161 205 7537

BENGAL ST ELEVATION
Victoria Square
Sheltered Housing Block
Oldham Rd
Ancoats
Manchester

Window Replacement Scheme
Job No. NW 35262

Date	March 2008	HOUSE TYPE 3211
Scale	1:100 @A1	