



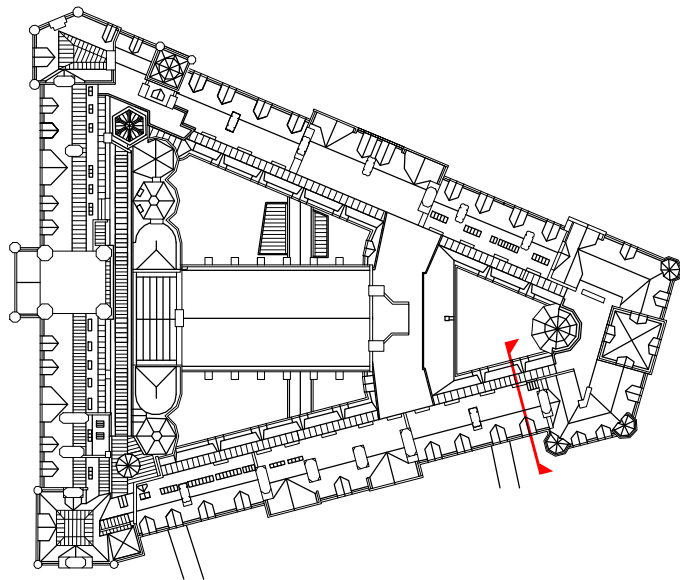

Key plan_Section GG

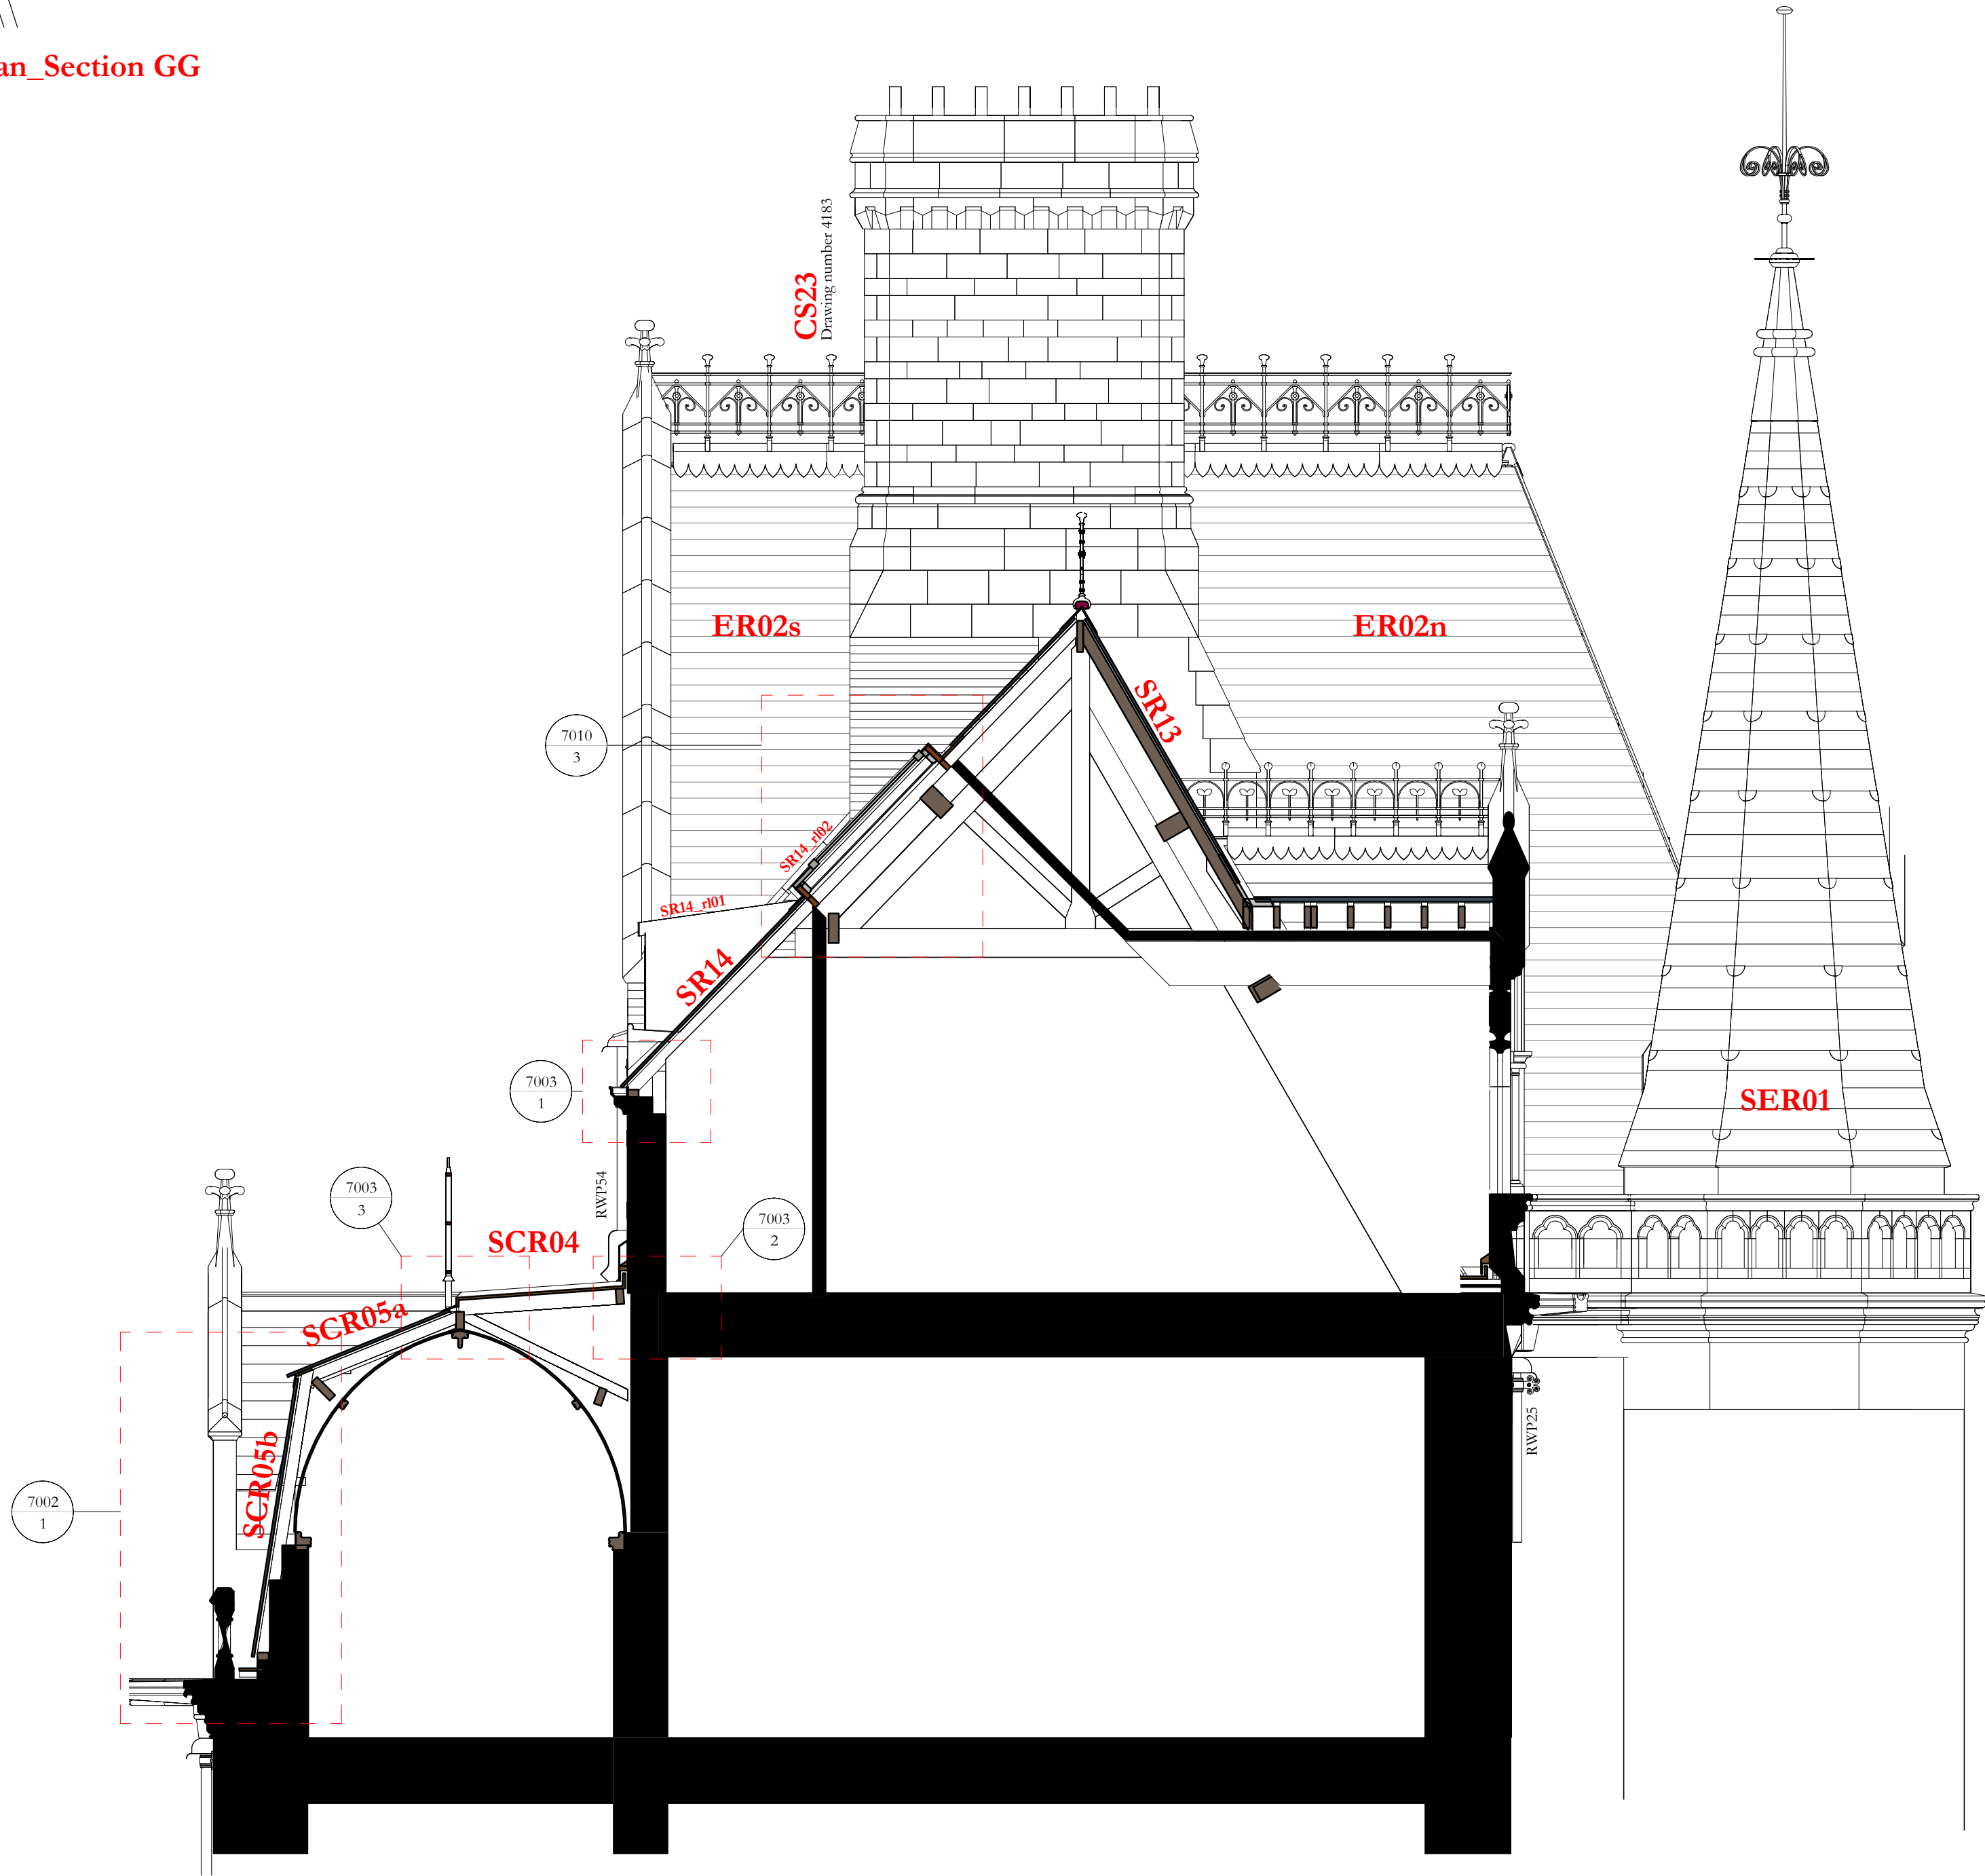

Section GG
1 : 50

Scale Bars to be used as guidance only - refer to sheet size below									
1:100	mm	0	1000	2000	3000	4000	5000	6000	7000
1:200	mm	0	5000	10000	15000	20000	25000	30000	35000
1:500	M	0	15	30	45	60	75	90	105
1:1250	M	0	10	20	30	40	50	60	70

Notes:
Drawings are based on survey data and may not accurately represent what is physically present.
Do not scale from this drawing. All dimensions are to be verified on site before proceeding with the work.
All dimensions are in millimeters unless noted otherwise.
Purcell shall be notified in writing of any discrepancies.

Revision 04:
Gantry removed from roof SCR04 and substituted with permanent guard rail fixed to edge of roof


Revision 03:
Re-issued for construction no change

04	12/04/2021	GR	TK	See note in revision cloud
03	07/05/2020	GR	TK	Re-issued for construction, see note in cloud

ISSUE	DATE	APPROVED DRAWN	DESCRIPTION
-------	------	----------------	-------------



OUR
TOWN
HALL
PROJECT

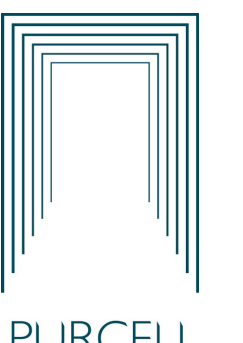

PURCELL

Project Office, Town Hall, MANCHESTER M60 2L1
+44 (0) 7970 097 432
www.purcelluk.com

PROJECT STATUS	Riba Stage 5
CLIENT	Manchester City Council
PROJECT	Our Town Hall
DRAWING TITLE	General Arrangement Section GG
SIZE & SCALE	A1:As indicated
DRAWING STATUS	S4 Construction

JOB NUMBER	236959
DRAWING NO.	REV
OTH-PUR-TH-RF-DWG-A-4353 04	
© PURCELL 2019. PURCELL ® IS THE TRADING NAME OF PURCELL ARCHITECTURE LTD.	