



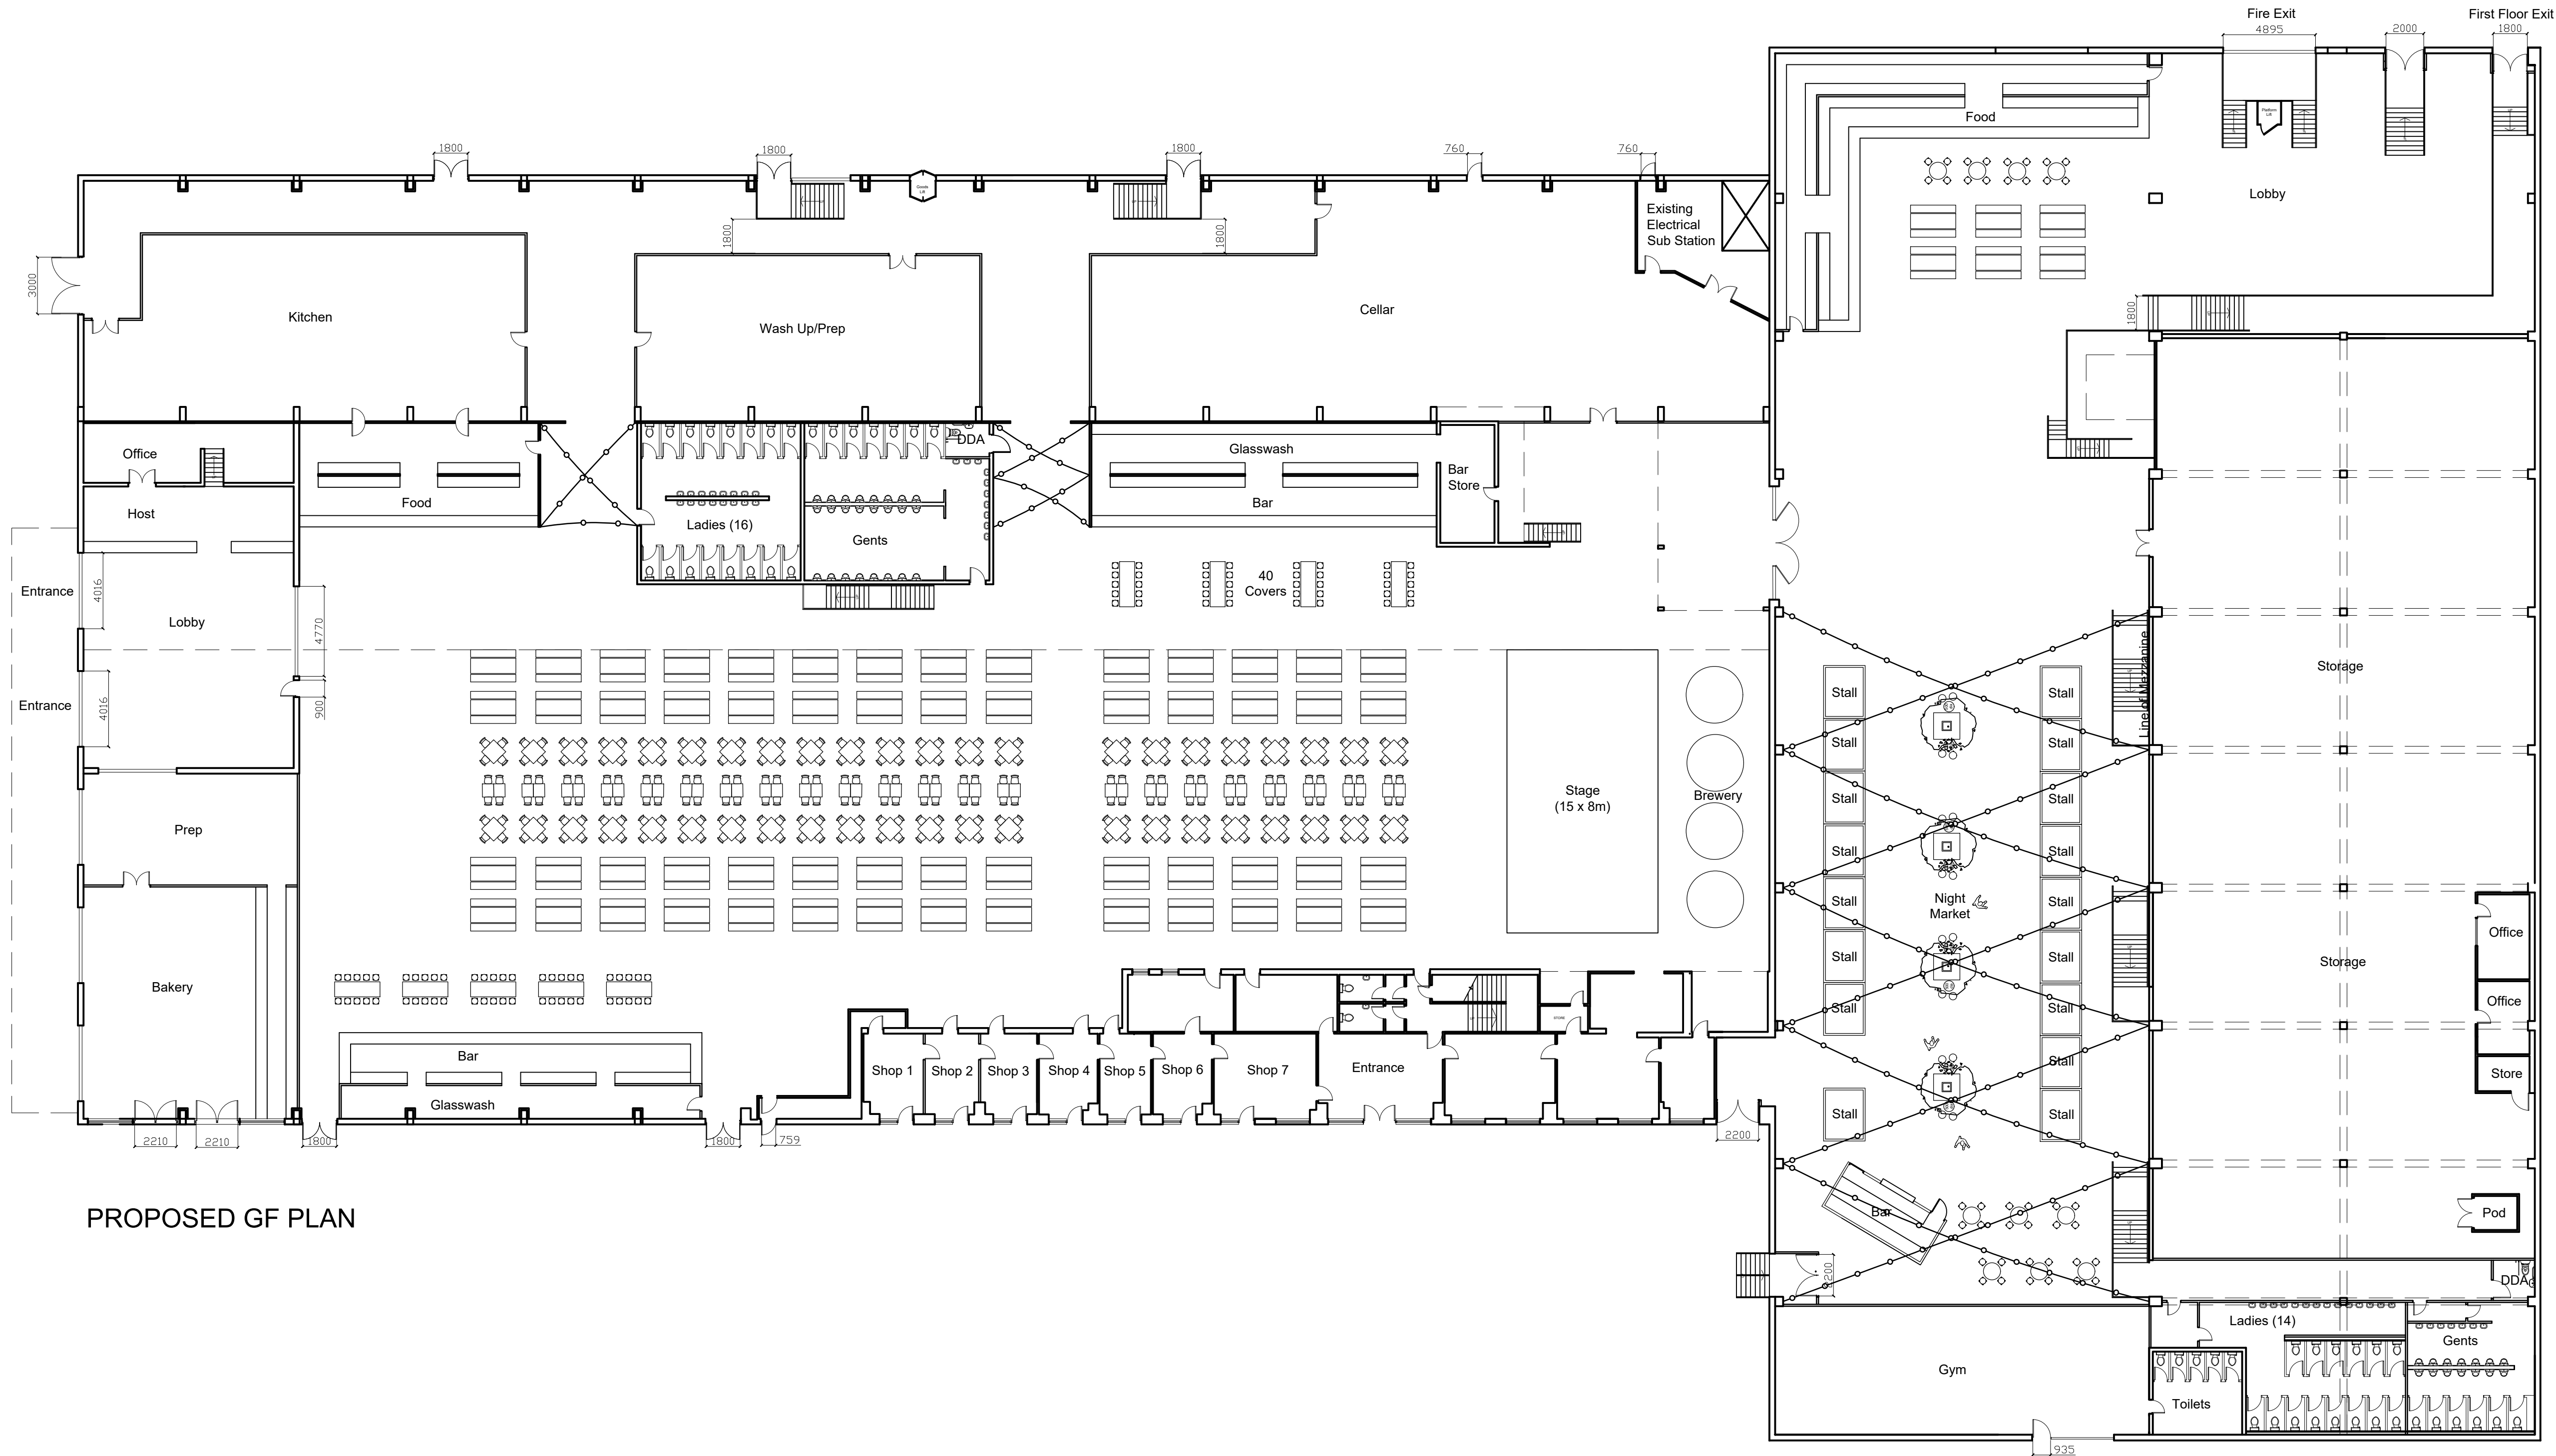

PROPOSED GF PLAN

All levels and dimensions must be checked on site by contractor prior to commencement of works. Any variations must be reported to JSA Design. All information herein is the copyright of JSA Design. Copying in full or in part is forbidden without the written permission from JSA Design.

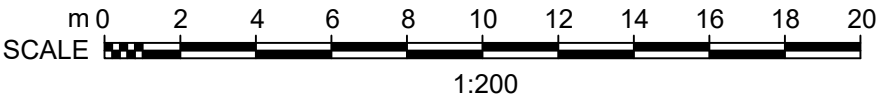

B	01/04/22	Amended as per client email.
A	28/03/22	Amended plan to reflect new door locations.

Client J. Wilkinson			
Date	Mar. 2022	Status	STAT
Drawn	RR	Checked	-
Scale	1:200	Size	A1
Rev.	B	Drawing No.	343 - 400
Drawing Title Proposed GF Plan			
Project Title Presbar Decasting Ltd Store St Manchester - M1 2WD			
JSA DESIGN			