
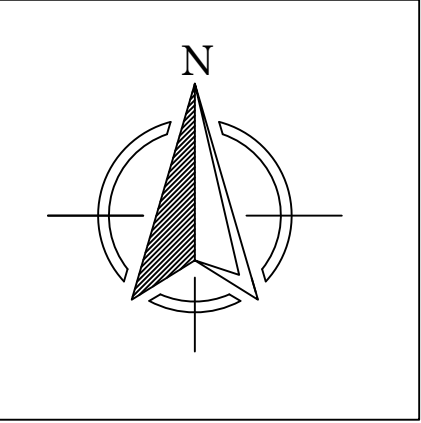


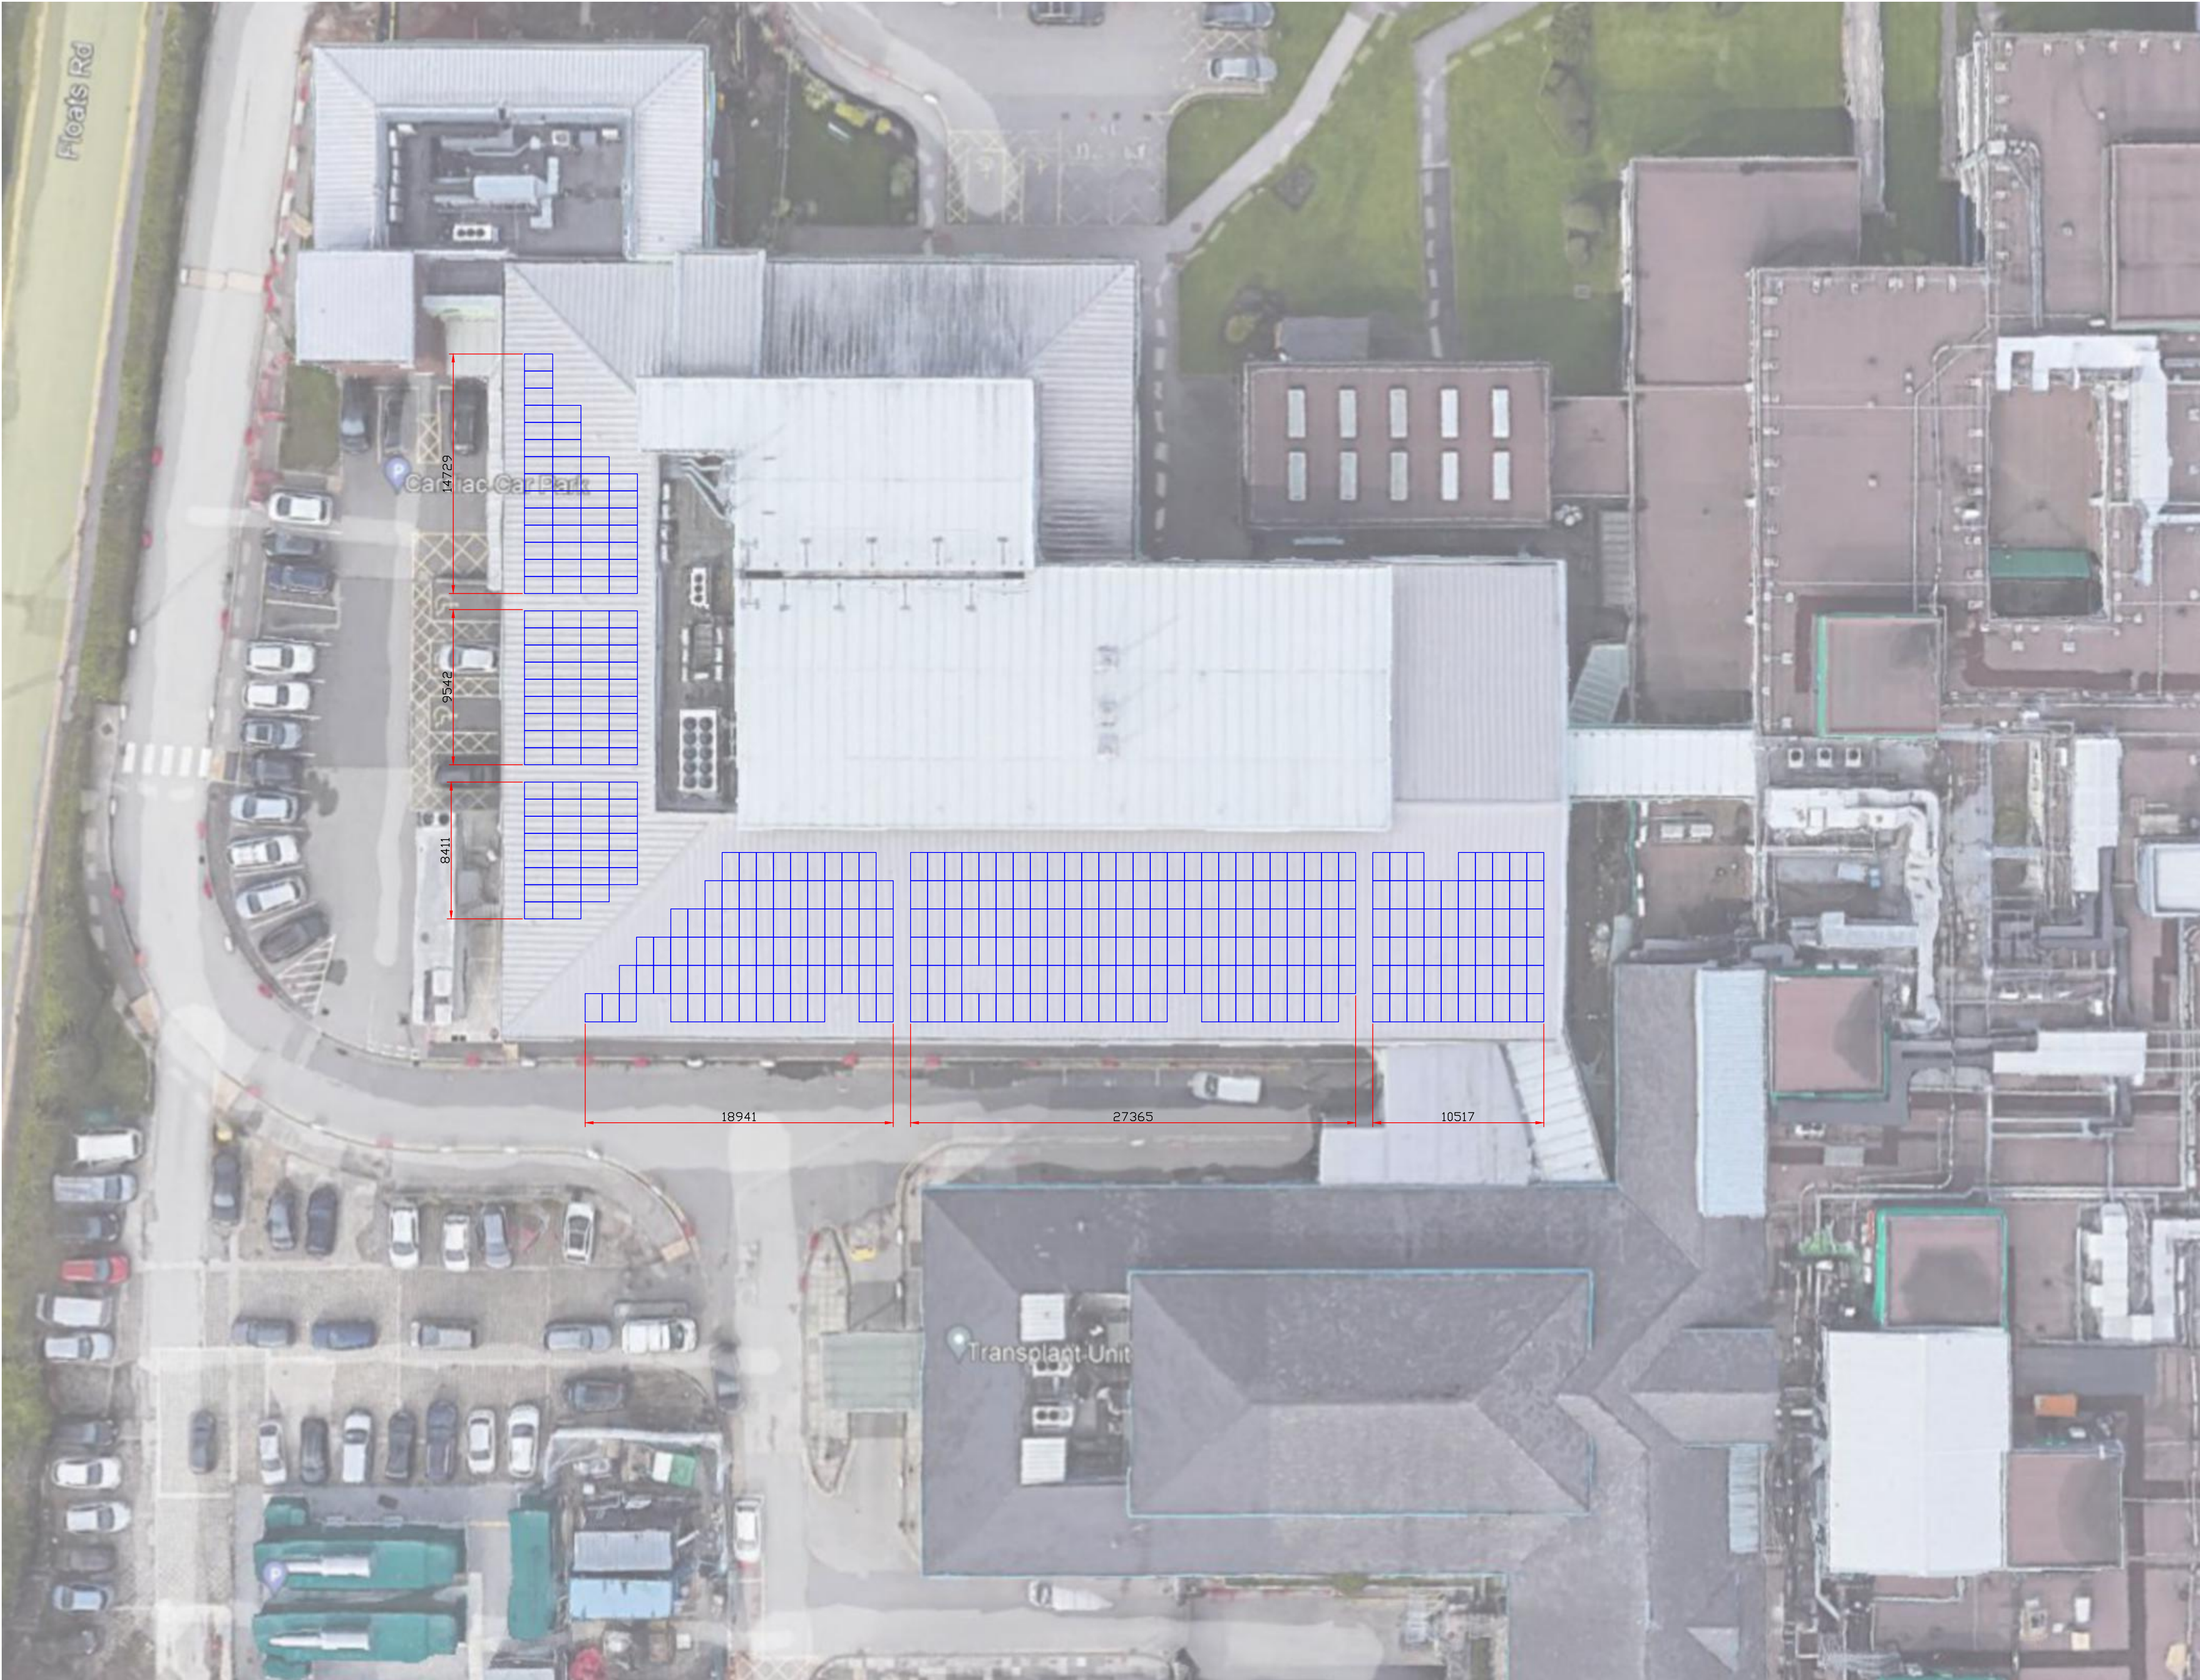

MODULE TYPE

Trina TSM-DE-08M(II) - 380Wp
392 No. x 380 Watt, Giving a Total Power of 148.9 kWp

MODULE DIMENSIONS

1763mm x 1040mm x 35 mm

INVERTERS

2 x SOLAREDGE SE55K

KEY:

 SOLAR MODULES

WORK IN PROGRESS

P.01	04.11.21	WORK IN PROGRESS	CJP	CJP	
REV	DATE	DESCRIPTION	DRN	CAD QA	CHK APP

centrica
Business Solutions

Millstream
Maidenhead Rd, Windsor
SL4 5GD
Tel: +44 (0) 175 349 4000
CentricaBusinessSolutions.com



PROJECT: WYTHENSHAWE HOSPITAL					
TITLE: PV LAYOUT ON ROOF - CARDIAC BUILDING					
DATE	04.11.21	SCALE	1:200	SHEET	A1
WORK IN PROGRESS		STATUS:	S0	STAGE:	2
		REV:			P.01
DRG-NUMBER: 43218-CBS-XX-RF-DR-M-4201					

ENGINEER: ROLF OLDACH
E: ROLF.OLDACH@CENTRICA.COM
T:07557 618 218