

Notes

1. This drawing to be read in conjunction with all mechanical, electrical & public health drawings for this contract.
2. All services work to be carried out in accordance with the relevant Engineering Specification for this contract.

Legend

- FCU/XXXX


Indoor fan coil unit
- HBC/XXXX

Hybrid branch controller box
- RADI/XXXX

Heating panel radiator
- RADI/XXXX

Refrigerant pipework between outdoor condenser and branch controller box
- RADI/XXXX

Water pipework between branch controller box and FCU's (on suitable sized tray)
- Wall mounted FCU LCD controller

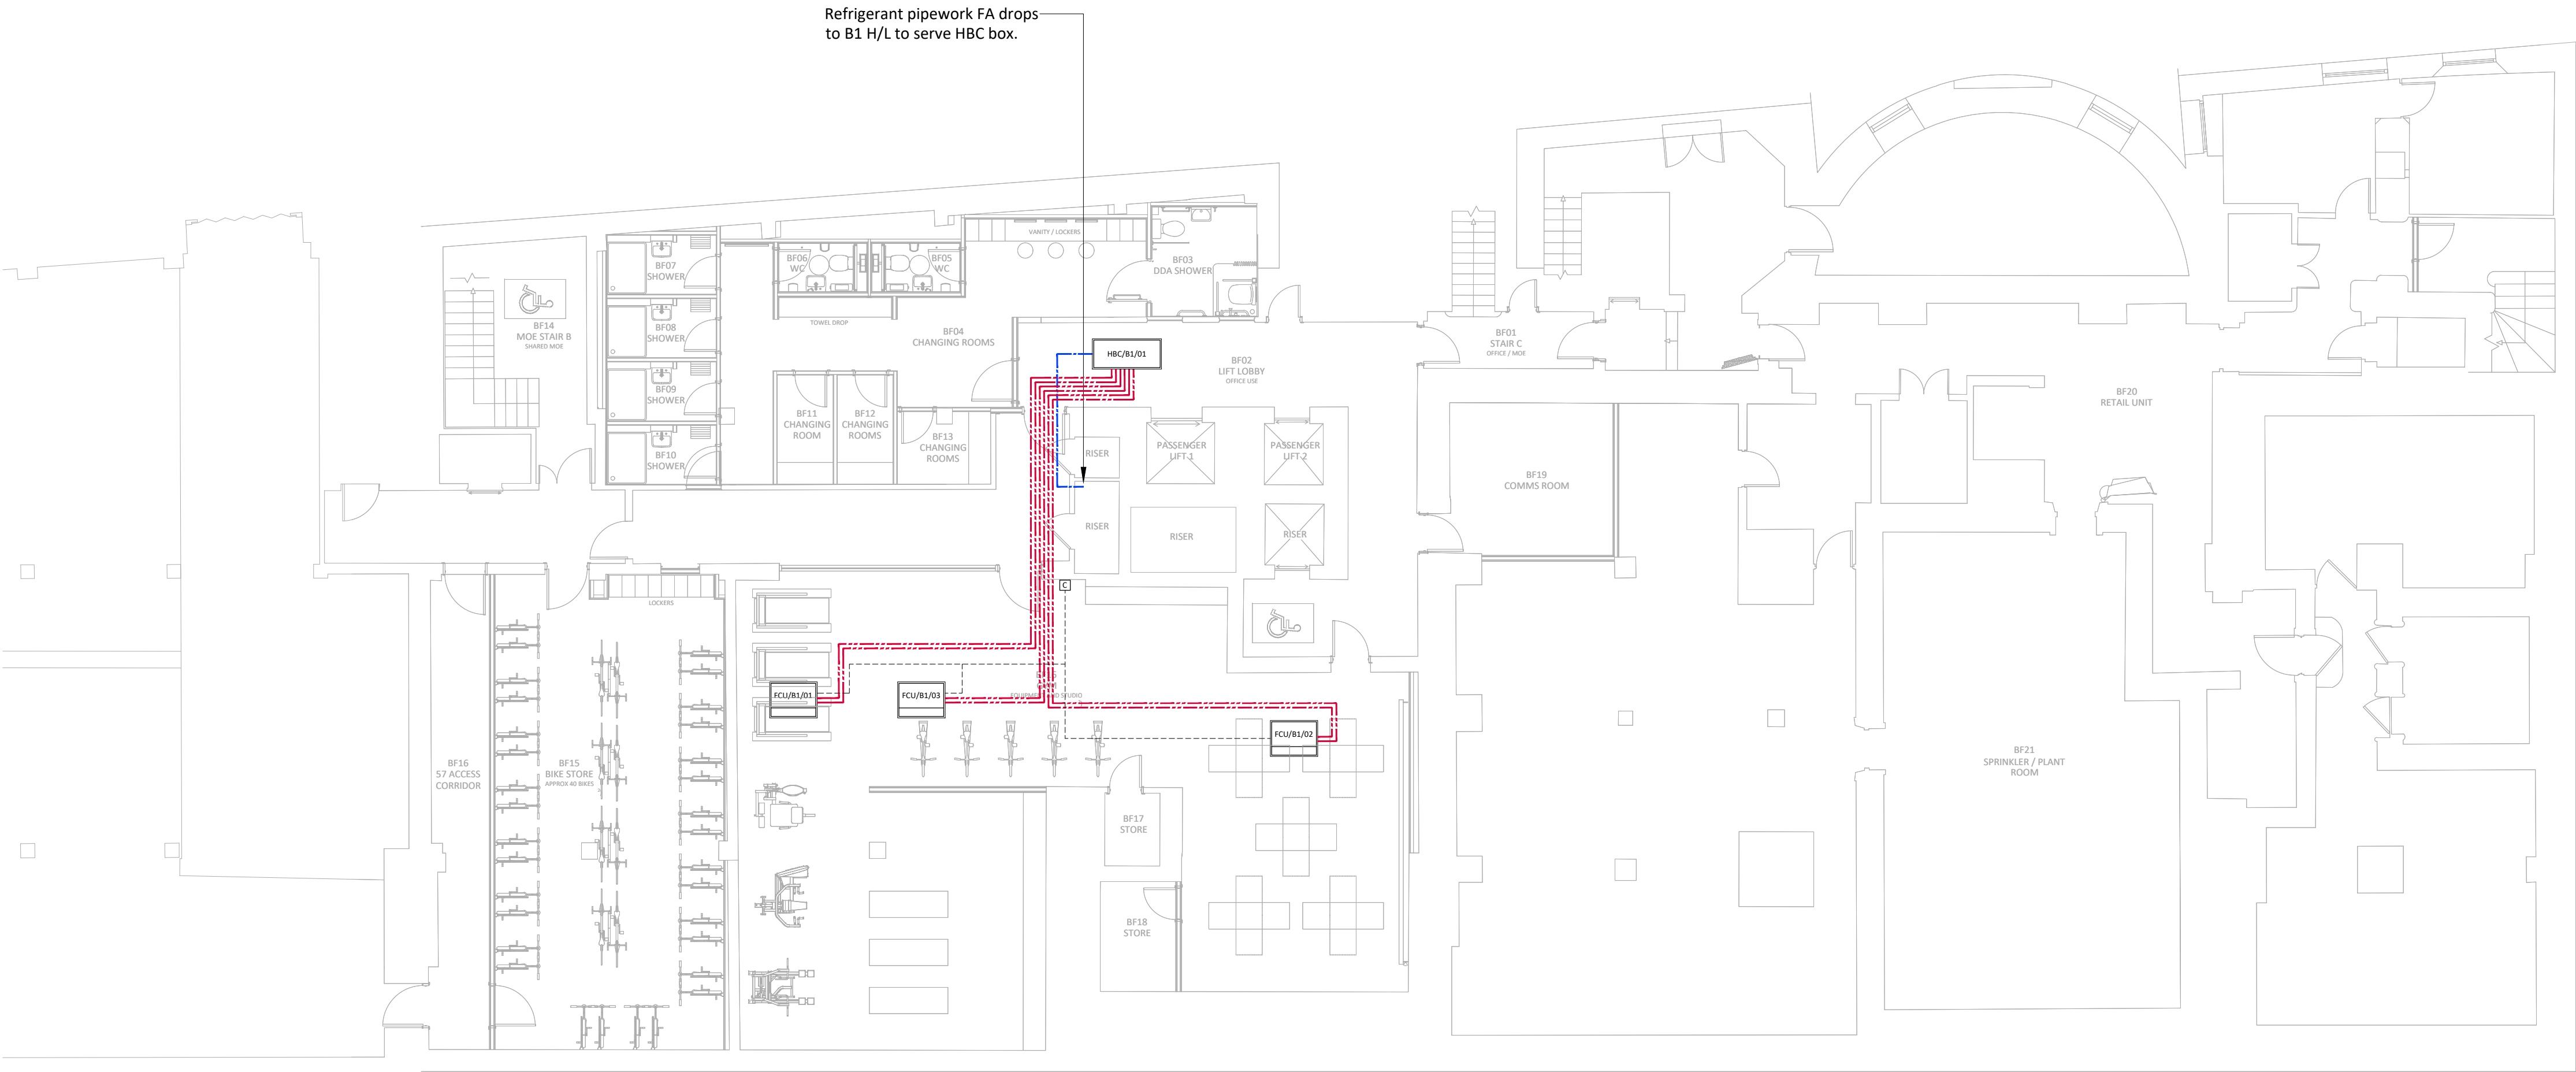

02	29/04/22	Stage 4 Tender Issue.	MR	SH
01	31/03/22	Stage 3 Issue.	RG	SH

Revision	Date	Description	Drawn	Checked
----------	------	-------------	-------	---------



hilsonmoran.com info@hilsonmoran.com

Client

Bruntwood

Project

38-42 Mosley Street
Grade 2* Listed Building Refurbishment

Drawing Title

Mechanical Services
Basement Level
Heating/Cooling Layout

Scale	Sheet Size	Checked	Approved
1:100	A1	SH	SR
Status	HM Project No.		
RIBA STAGE 4 TENDER ISSUE			27618
Drawing No.	Rev		
27618-HM-ZZ-B1-DR-MS-1200	02		