

TABLE OF CHANGES FOR PLANNING

AMMENDMENTS: PLAN

NOTE: REFER TO 6555_VITA T2_401_SCHEDULE OF CHANGES_20211018

SUMMARY OF CHANGES BETWEEN CONSENTED PLANNING DRAWINGS, AS PER APPLICATION REF 126648/FO/2020 AND RESUBMITTED PROPOSED MMA APPLICATION DRAWINGS:

1 - GROUND FLOOR COMMERCIAL UNIT
GROUND FLOOR FOOTPRINT DEVELOPED TO INCLUDE COMMERCIAL UNIT

2 - EXTERNAL DOORS AND LOUVRES
INTRODUCED AND RECONFIGURED TO GROUND FLOOR AND MEZZANINE LEVEL

3 - CO WORKING STAIRCASE
NEW STAIR CASE INTRODUCED SERVING AS A SECOND MEANS OF ESCAPE

4 - BIN CHUTE
REMOVED AND REPLACED WITH INTERNAL STORE


5 - BMU AMENDED
STATIC ROOF-MOUNTED MAINTENANCE UNIT (BMU) AMENDED TO MOBILE PERIMETER TRACK-MOUNTED TYPE BMU WHICH WHEN PARKED IS FULLY CONCEALED

6 - INTERNAL PLANT
PLANT RECONFIGURED AT MEZZANINE LEVEL INTRODUCTION OF NEW INTERNAL PLANT ROOMS TO LOWER ROOF LEVEL STAIR ACCESS TO UPPER ROOF LEVEL ALSO INDICATED

7 - EXTERNAL LANDSCAPING
LANDSCAPING UPDATED TO ALIGN WITH LATEST PROPOSALS

8 - WIND MITIGATION STRATEGY
ADDITIONAL TREES, CANOPY, WALKWAY ARCHES, BALUSTRADES AND SCREENS INTRODUCED FOLLOWING WIND MITIGATION ANALYSIS

9 - ROOF TERRACE
INTRODUCED AT LEVEL 01 WITH GLAZED PERIMETER BALUSTRADE

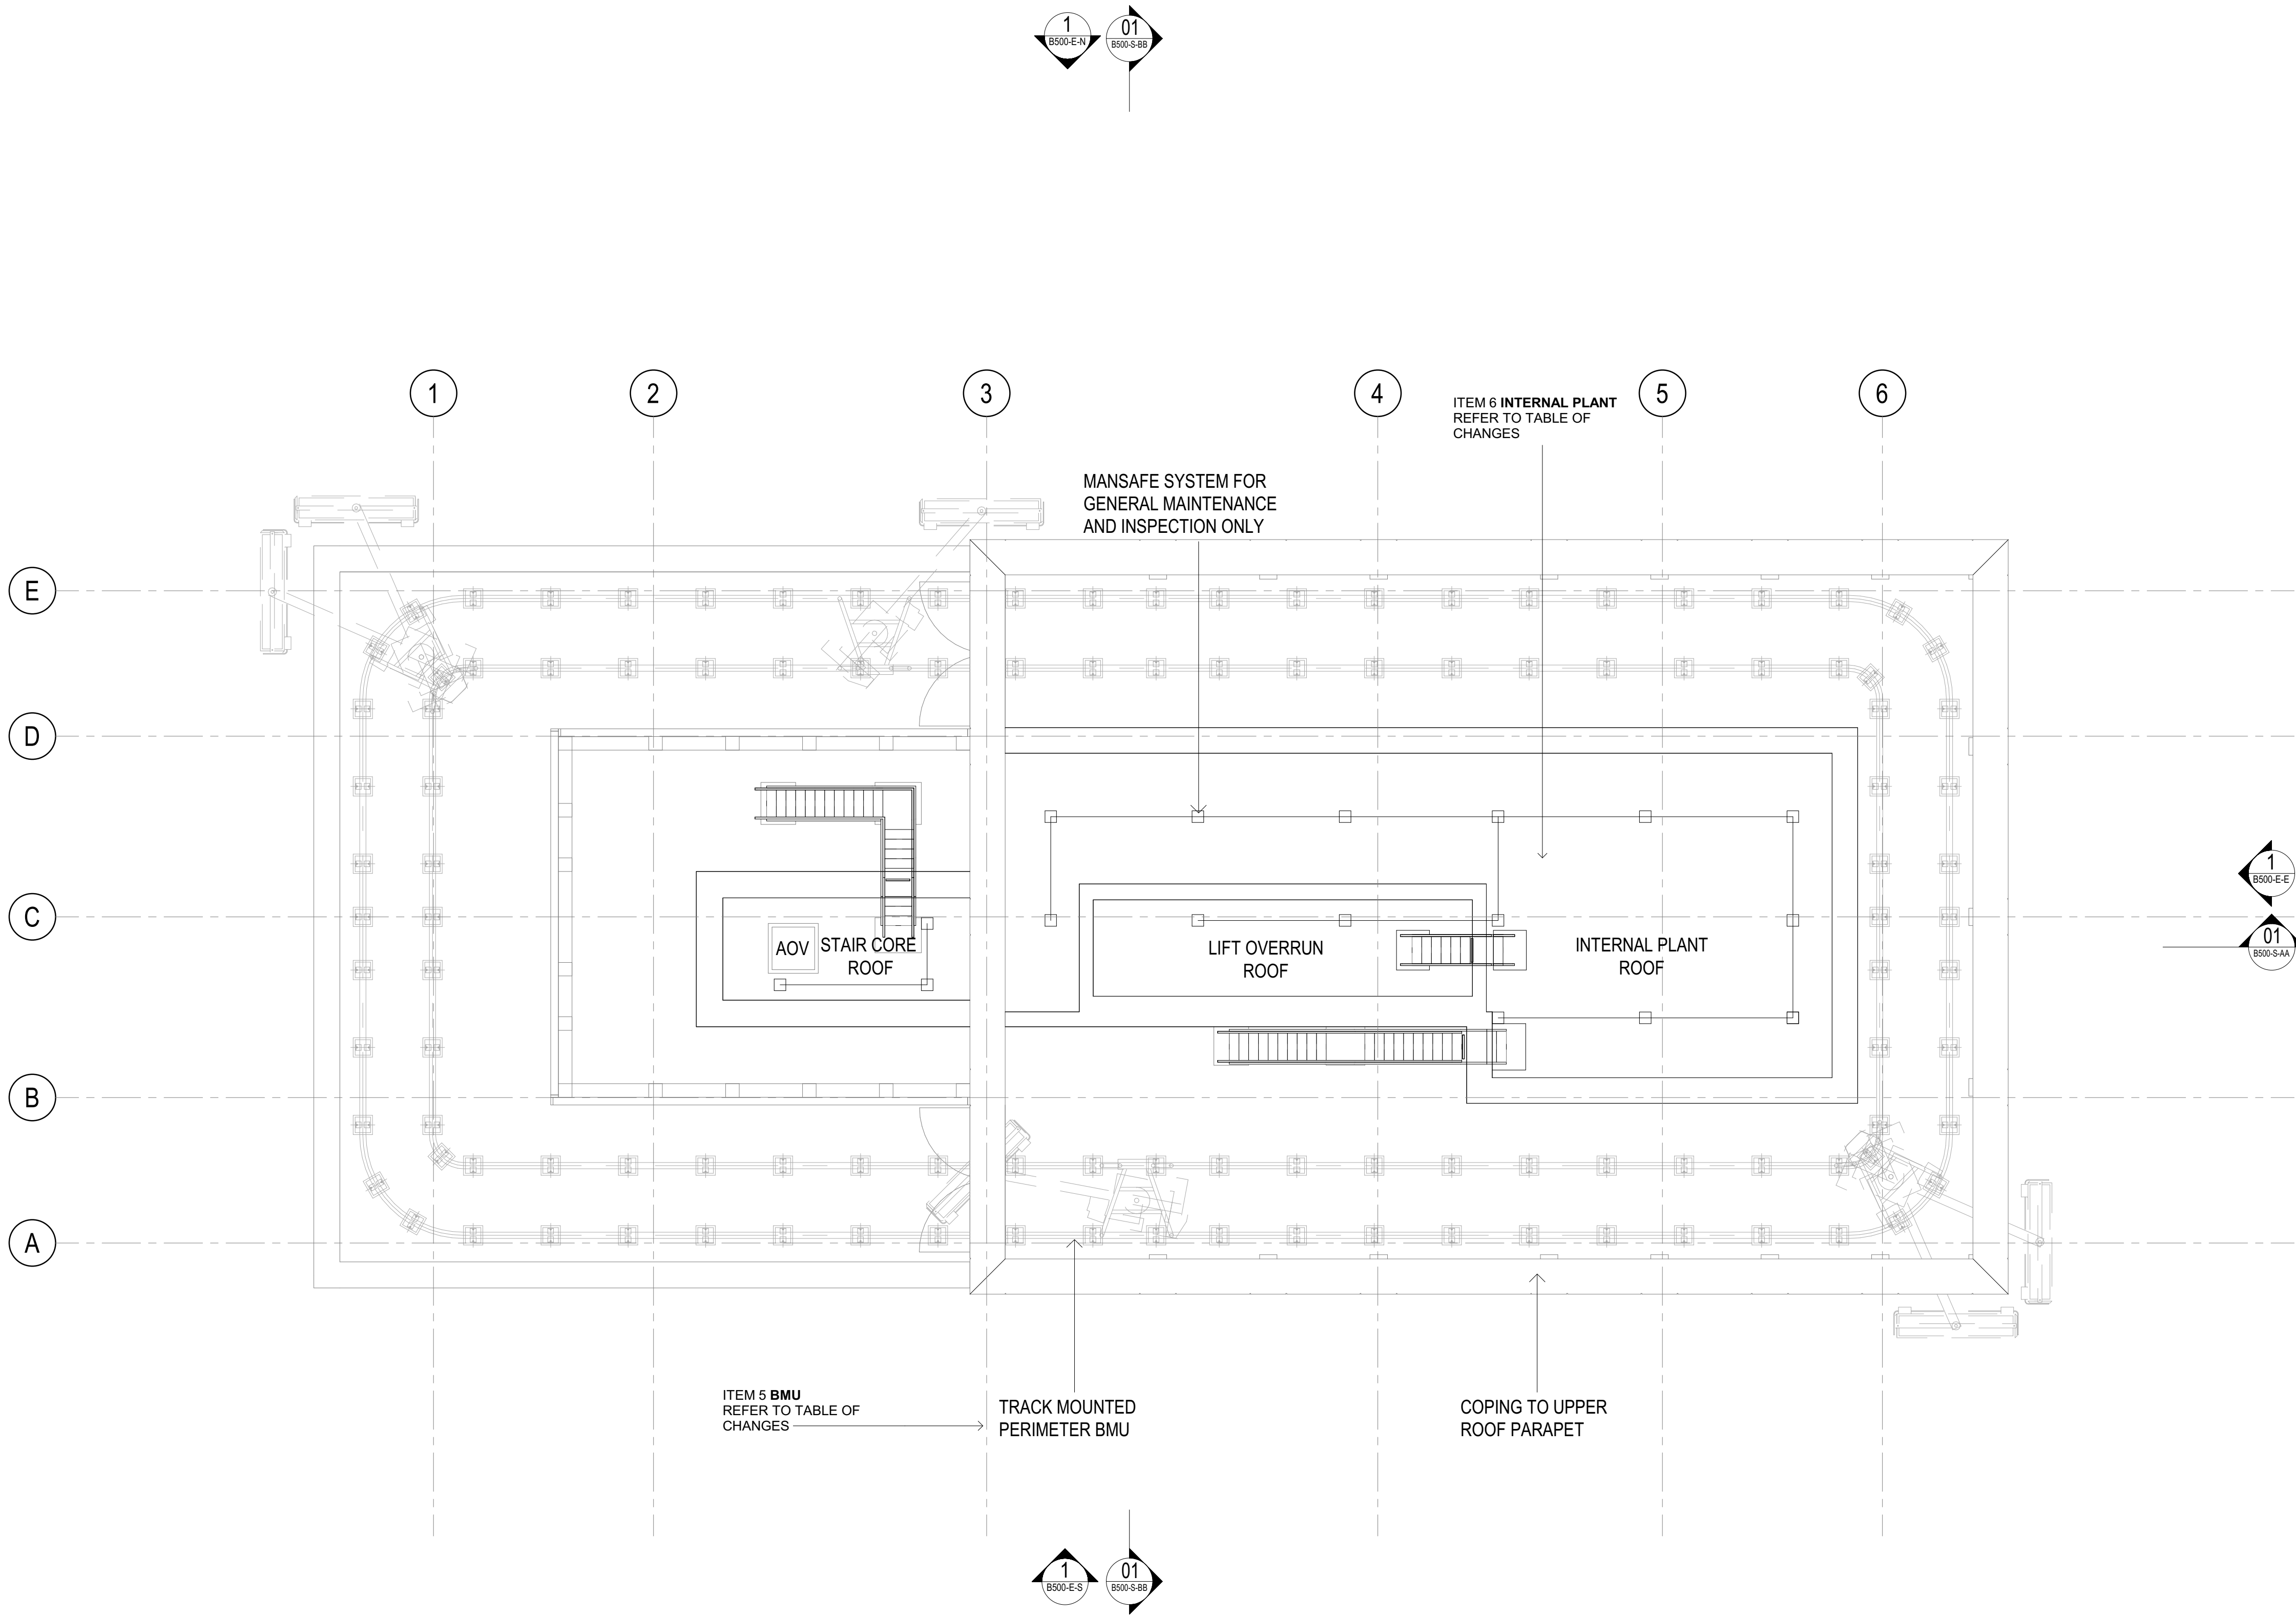

No.	Date	Dwn	Chk	App	Revision or reason for issue
A	20211014	JG	ML	JR	ISSUED FOR PLANNING

General Notes
Do not scale from drawing. Use marked dimensions.
To be read in conjunction with all other Consultant's drawings.
The Architect to be immediately notified of any discrepancies.
Copyright on this drawing retained by the Architect.

Client
VITA

Select Property Group
Denton Corker Marshall LLP
The Box, Horseshoe Lane
Alderley Edge, SK9 7QP
Telephone +44 (0) 207 123 4000 Facsimile +44 (0) 161 332 7718
Email info@selectproperty.com

**DENTON
CORKER
MARSHALL**

Architect
Denton Corker Marshall LLP
4th Floor, 6 St Ann's Passage
Old Exchange Buildings, Manchester M2 6BE
Telephone 0161 834 3511
Email mail@dentoncorkermarshall.co.uk

Project Title
T2 VITA LIVING, ST. JOHNS

Scale / North Point
1:100 @ A1 0 1 2 3 5M
1:200 @ A3

Drawing Title
UPPER ROOF GA PLAN

Drawing Number
6555-P-B500-P-URF
Drawing Status
PLANNING

Revision
A