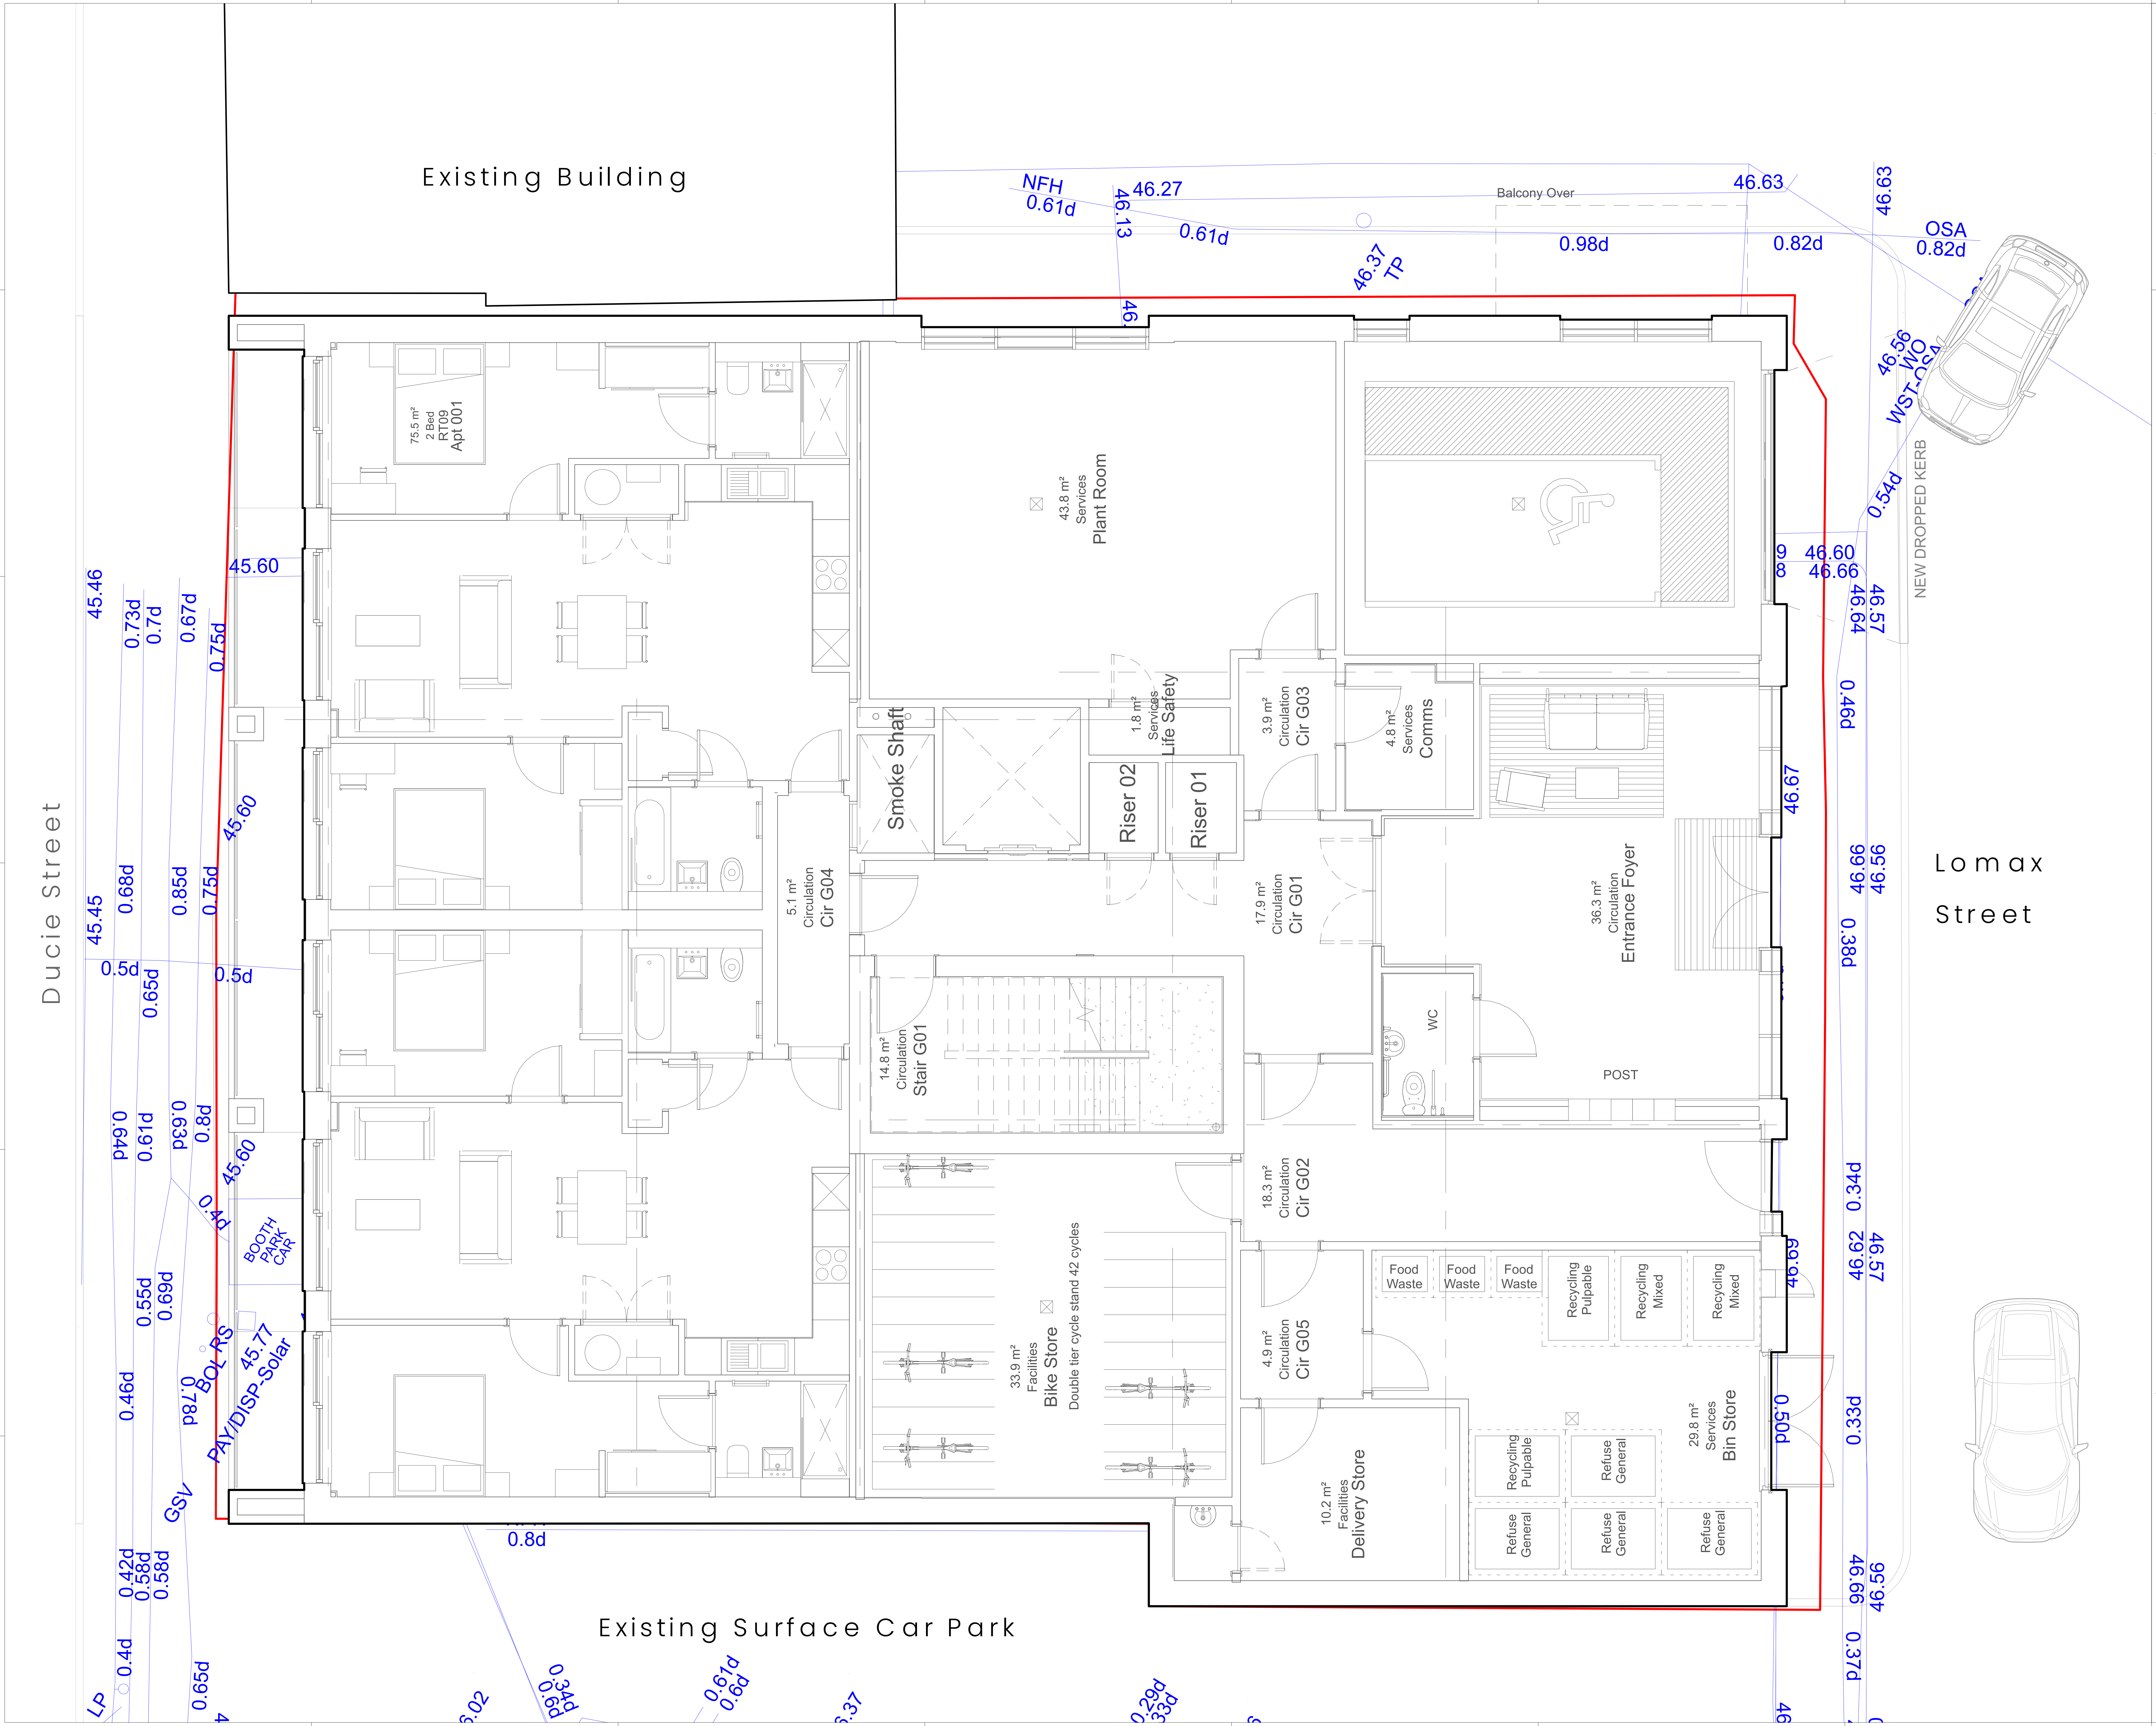

NOTES:

1. DO NOT SCALE FROM THIS DRAWING. ALWAYS WORK TO NOTED DIMENSIONS.
2. ALL SETTING OUT, LEVELS AND DIMENSIONS TO BE CHECKED ON SITE PRIOR TO THE INSTALLATION OF MATERIALS AND ANY DISCREPANCIES ARE TO BE BROUGHT TO THE ATTENTION OF THE CONTRACT ADMINISTRATOR IMMEDIATELY.
3. THIS DRAWING MUST BE READ WITH THE RELEVANT SPECIFICATION DOCUMENTS AND DETAIL DRAWINGS. ANY DISCREPANCIES MUST BROUGHT TO THE ATTENTION OF THE CONTRACT ADMINISTRATOR IMMEDIATELY.
4. THIS DRAWING IS COPYRIGHT PROTECTED AND MAY NOT BE REPRODUCED IN WHOLE OR PART WITHOUT WRITTEN AUTHORITY.
5. ALL DIMENSIONS ARE IN MILLIMETRES UNLESS OTHERWISE STATED.

THIS DRAWING WAS PLOTTED ON:
11/01/2022

REVISION HISTORY

DATE	REV	ZONE	DESCRIPTION	CHK

KEY

GENERAL INFORMATION

🟥 **APPLICATION SITE BOUNDARY**

SKETCH PLAN TO ILLUSTRATE INABILITY TO INTEGRATE STREET TREES

ORIGINATOR
Layer. studio
W layer.studio
T 01625 523 157
E manchester or newcastle@layer.studio

MANCHESTER
The Barn
One Hollin Lane
Styal
Cheshire
SK9 4JH

NEWCASTLE
Flintlab
1 Salters Road
Gosforth
Newcastle upon Tyne
NE3 1DH

CLIENT
Zerum

PROJECT
Ducie Street
Manchester

DRAWING TITLE
STATS OVERLAY SKETCH

DRAWING NUMBER	REV	STATUS
285-LYR-XX-ZZ-DWG-L-0001		**FOR REVIEW**

SCALE	CREATED BY	CHECKED BY
1:50 @ A1	**JH**	**ST**