

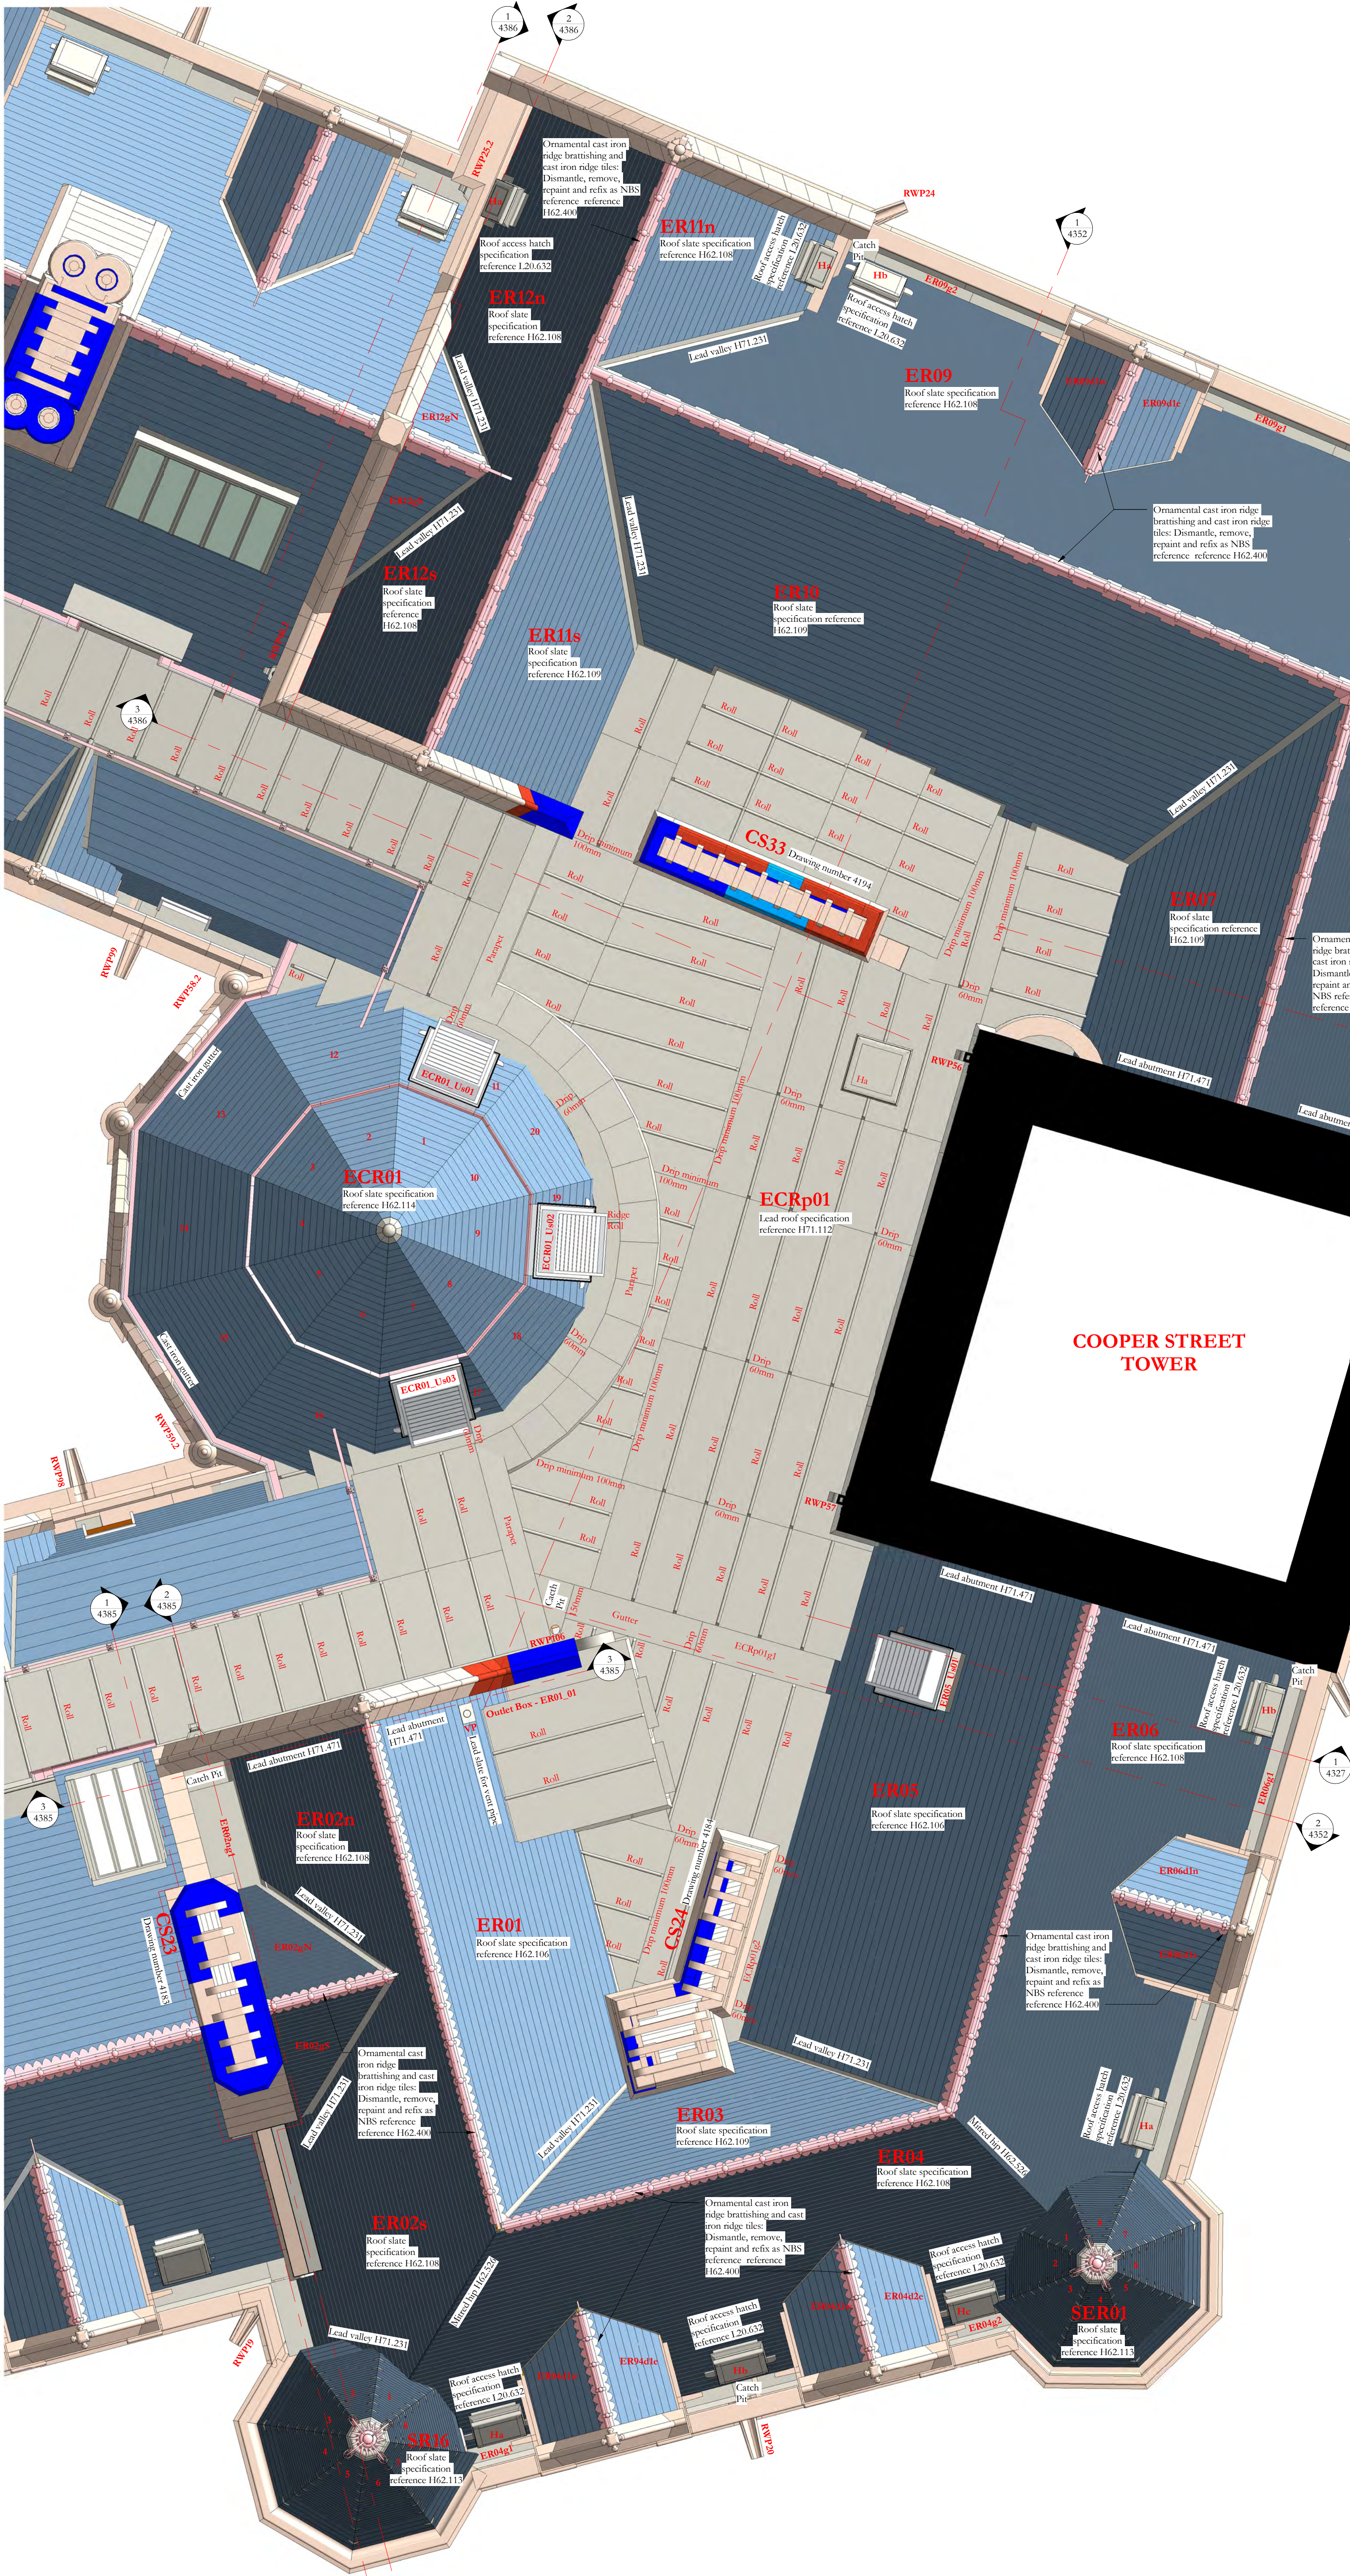


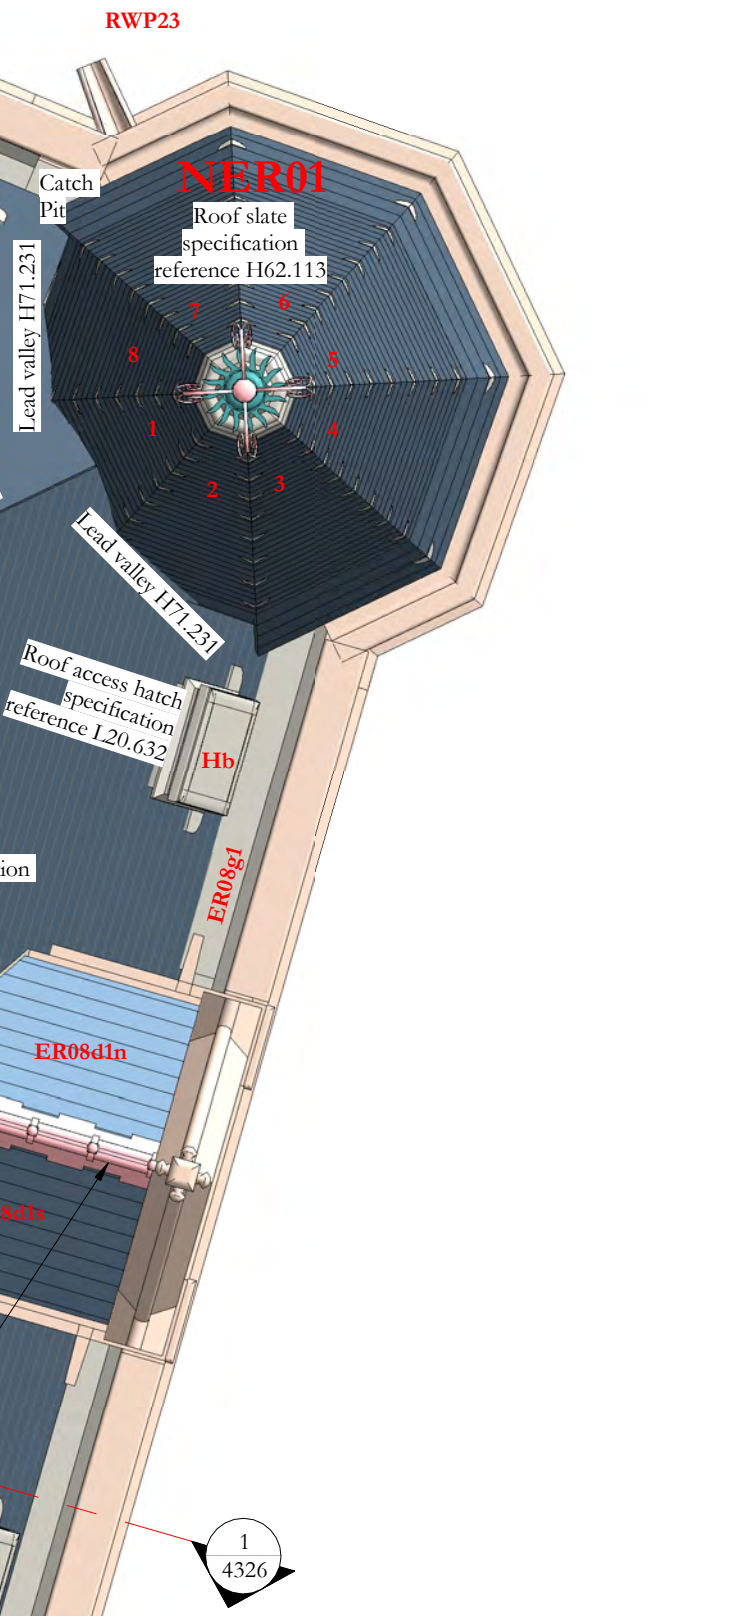

Scale Bars to be used as guidance only - refer to sheet size below									
1:100	mm	1000	2000	3000	4000	5000	6000	7000	8000
1:200	mm	1000	2000	3000	4000	5000	6000	7000	8000
1:500	M	10	20	30	40	50	60	70	80
1:1250	M	10	20	30	40	50	60	70	80

Notes:
Drawings are based on survey data and may not accurately represent what is physically present.
Do not scale from this drawing. All dimensions are to be verified on site before proceeding with the work.
All dimensions are in millimeters unless noted otherwise.
Purcell shall be notified in writing of any discrepancies.

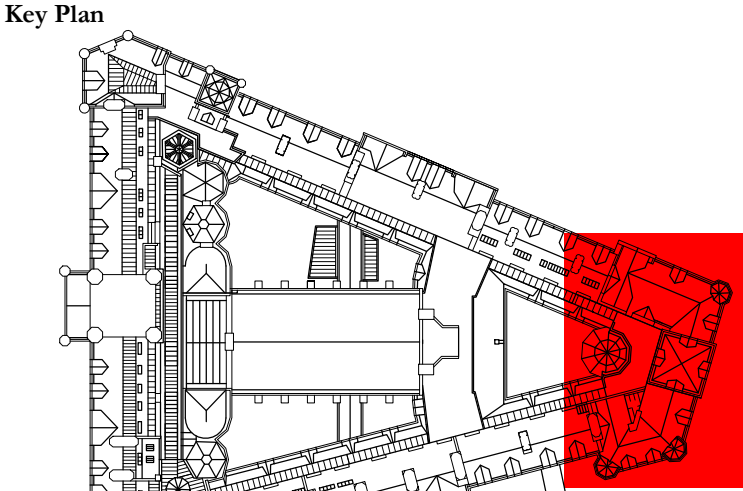

Revision 04
Minor amendments to layout of lead flat roof
Upstands for smoke vents ECR01_Us01, ECR01_Us02 and ECR01_Us03 added to roof ECR01
Upstand for smoke vent ER05_Us01 added to roof slope ER05
Access hatch ER11n_Ha added to roof slope ER11n
Access hatch ER12n_Ha added to roof slope ER12n
Vent pipe with lead slate added to roof slope ER01

Revision 03
Reissued for construction no change

Revision 02
New lead boxing for plant added added to ER01
New access hatch added to ECRp01
Gutters added
Sections 1/4385, 2/4385, 3/4385, 1/4386, 2/4386, and 3/4386 added

ISSUE	DATE	APPROVED	DRAWN	DESCRIPTION
04	19/02/2021	GR	TK	See note in revision cloud
03	07/05/2020	GR	TK	Re-issued for construction, see note in cloud
02	15/01/2020	GR	TK	See note above for details



Project Office, Room 308, Town Hall, MANCHESTER M60 2L1
+44 (0) 7970 097 432
www.purcelluk.com

PROJECT STATUS	Riba Stage 5
CLIENT	Manchester City Council
PROJECT	Our Town Hall
DRAWING TITLE	General Arrangement Plan East Roofs
SIZE & SCALE	A1:As indicated
DRAWING STATUS	S4 - Construction
JOB NUMBER	236959
DRAWING NO.	OTH-PUR-TH-RF-DWG-A-4301 04
REV	26/02/2021 09:15:23