


white lion @ manchester

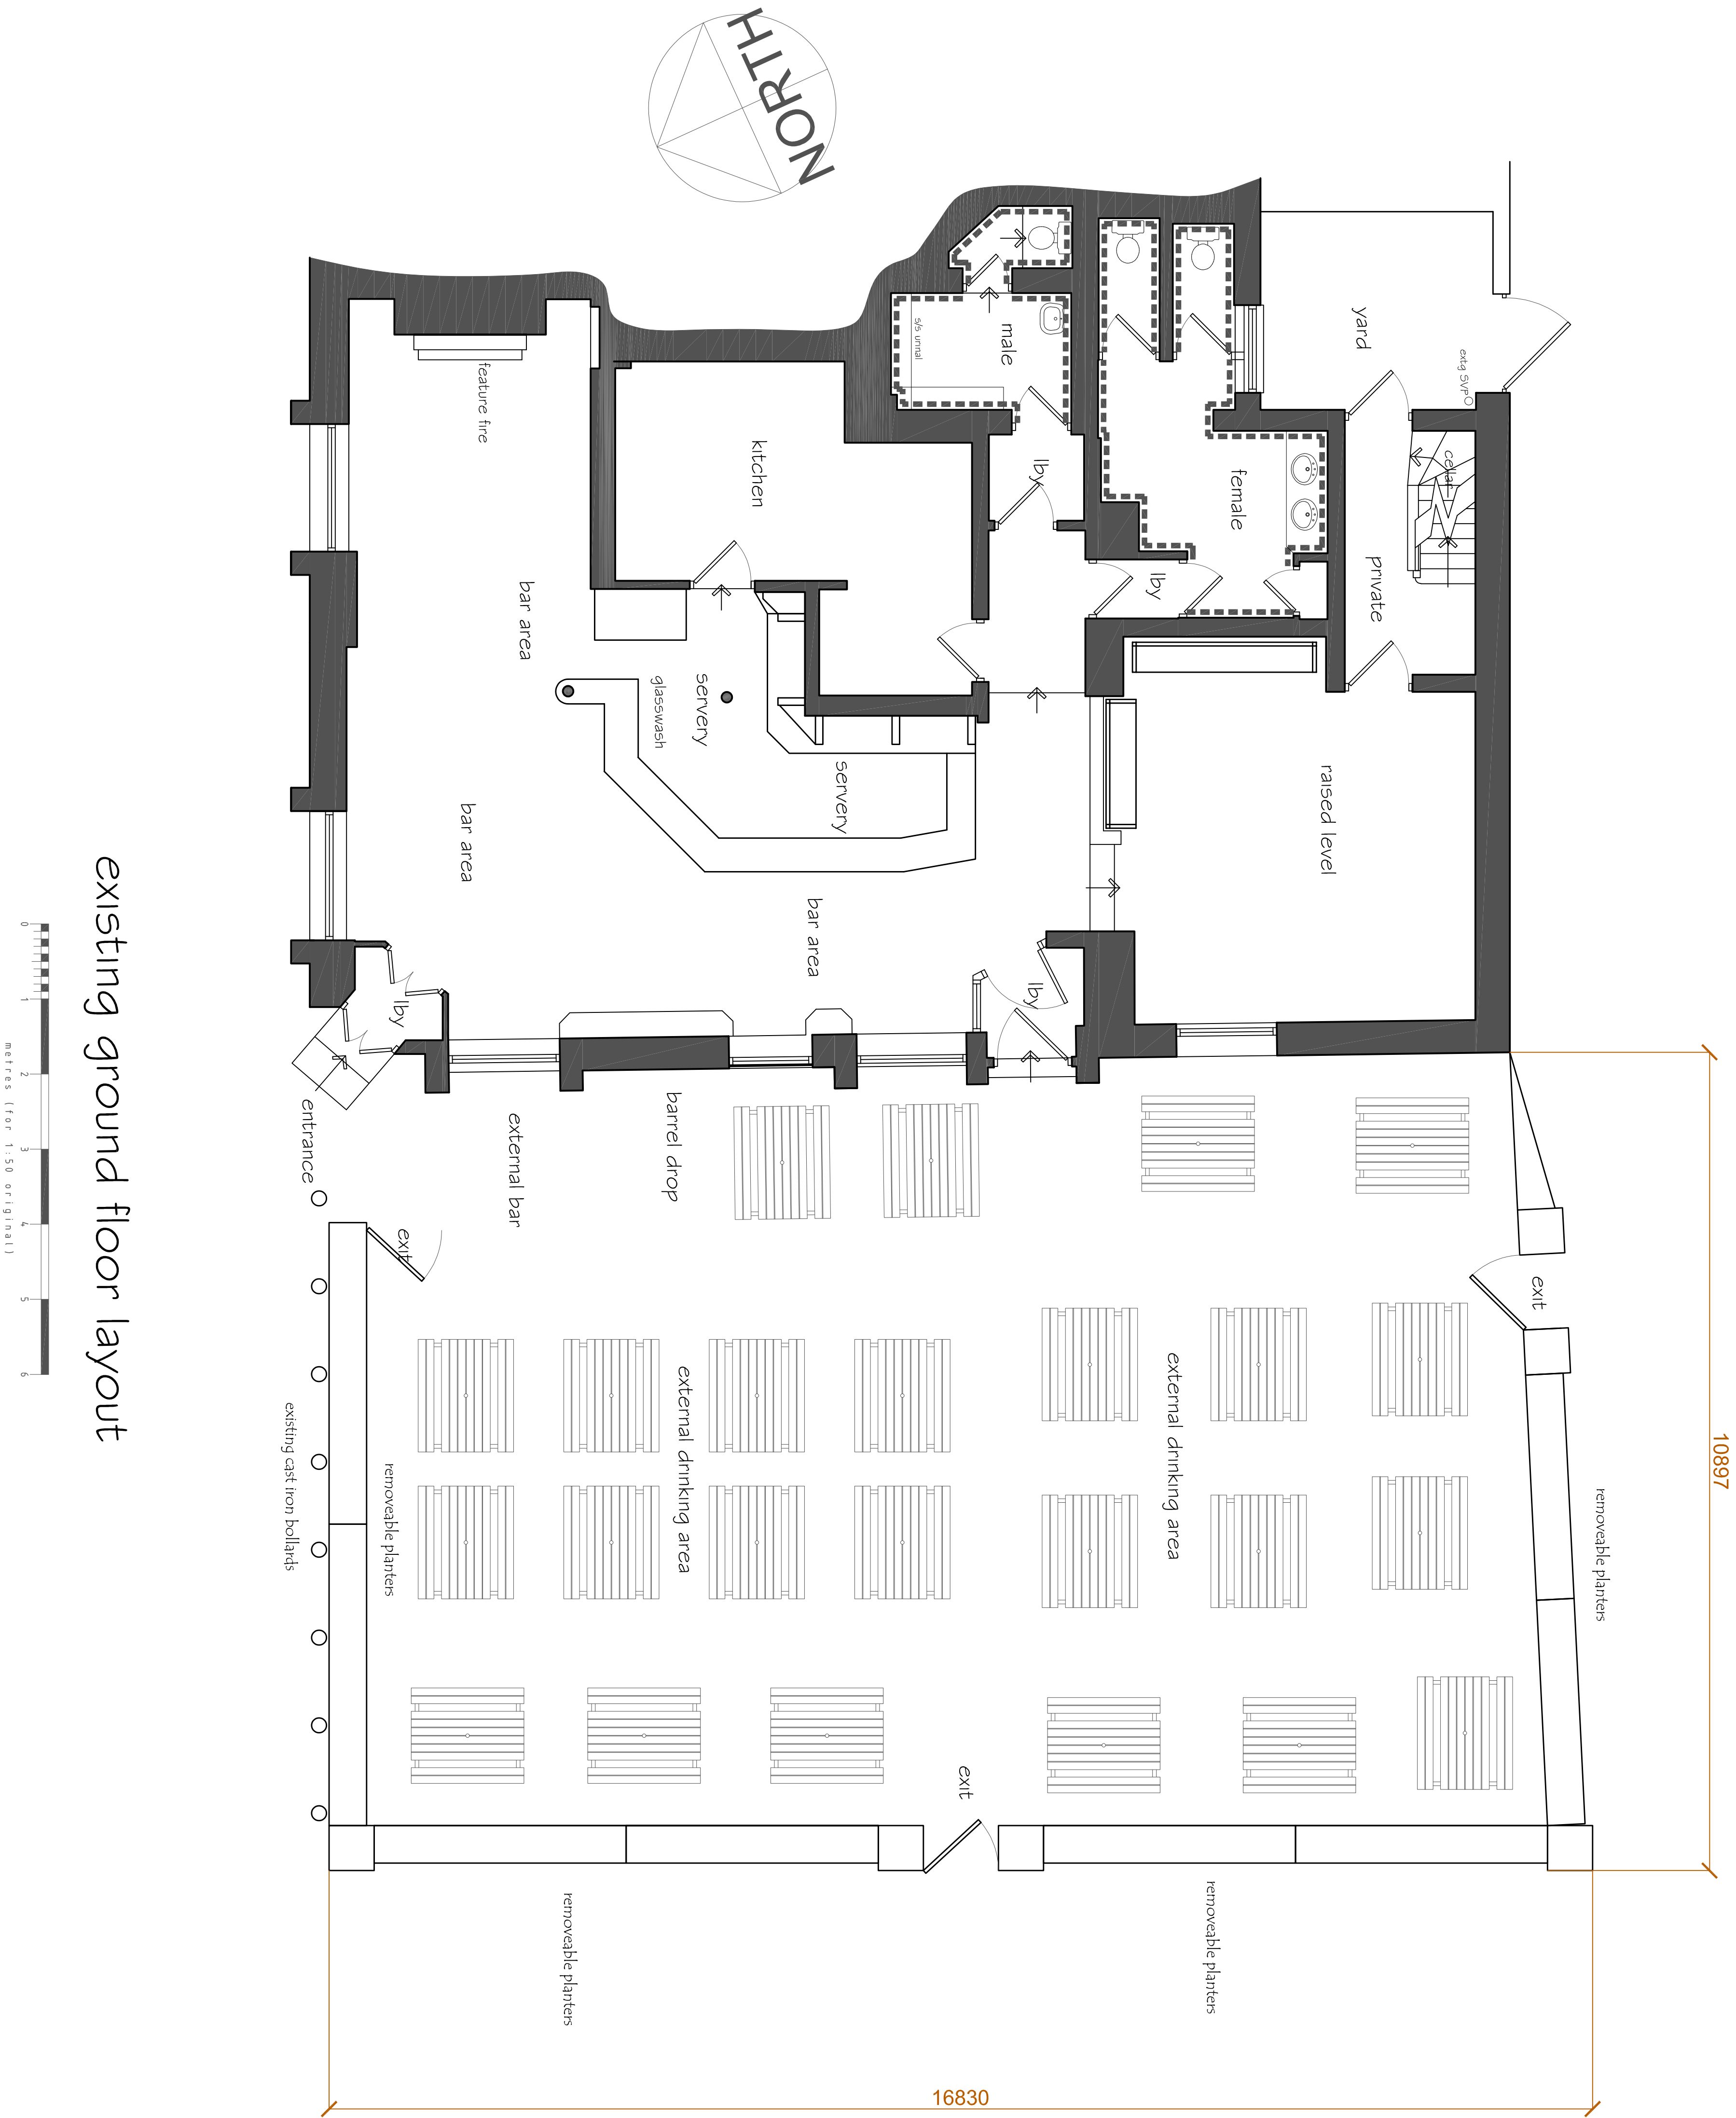

existing ground floor layout

All Dimensions to be checked on site prior to work commencing on site.
All discrepancies must be reported

DRD	
ARCHITECTURE INTERIOR DESIGN corporate • hospitality • leisure	
DRD Architectural & Interior Design LTD The Studio 34 Lime Tree Avenue Retford Nottinghamshire DN22 7BA t: +44 (0) 1909 768 763 info@drd-design.co.uk	
CLIENT:	Craft Union Pub Co
PROJECT:	The White Lion 43, Liverpool Road Manchester M3 4 NQ
TITLE:	existing ground floor layout
STATUS:	PLANNING
DRAWN BY:	Dave Robinson
DATE:	20/07/2021
SCALE:	1/50 @ A1
DRAWING NO:	1852.20
REV.	