


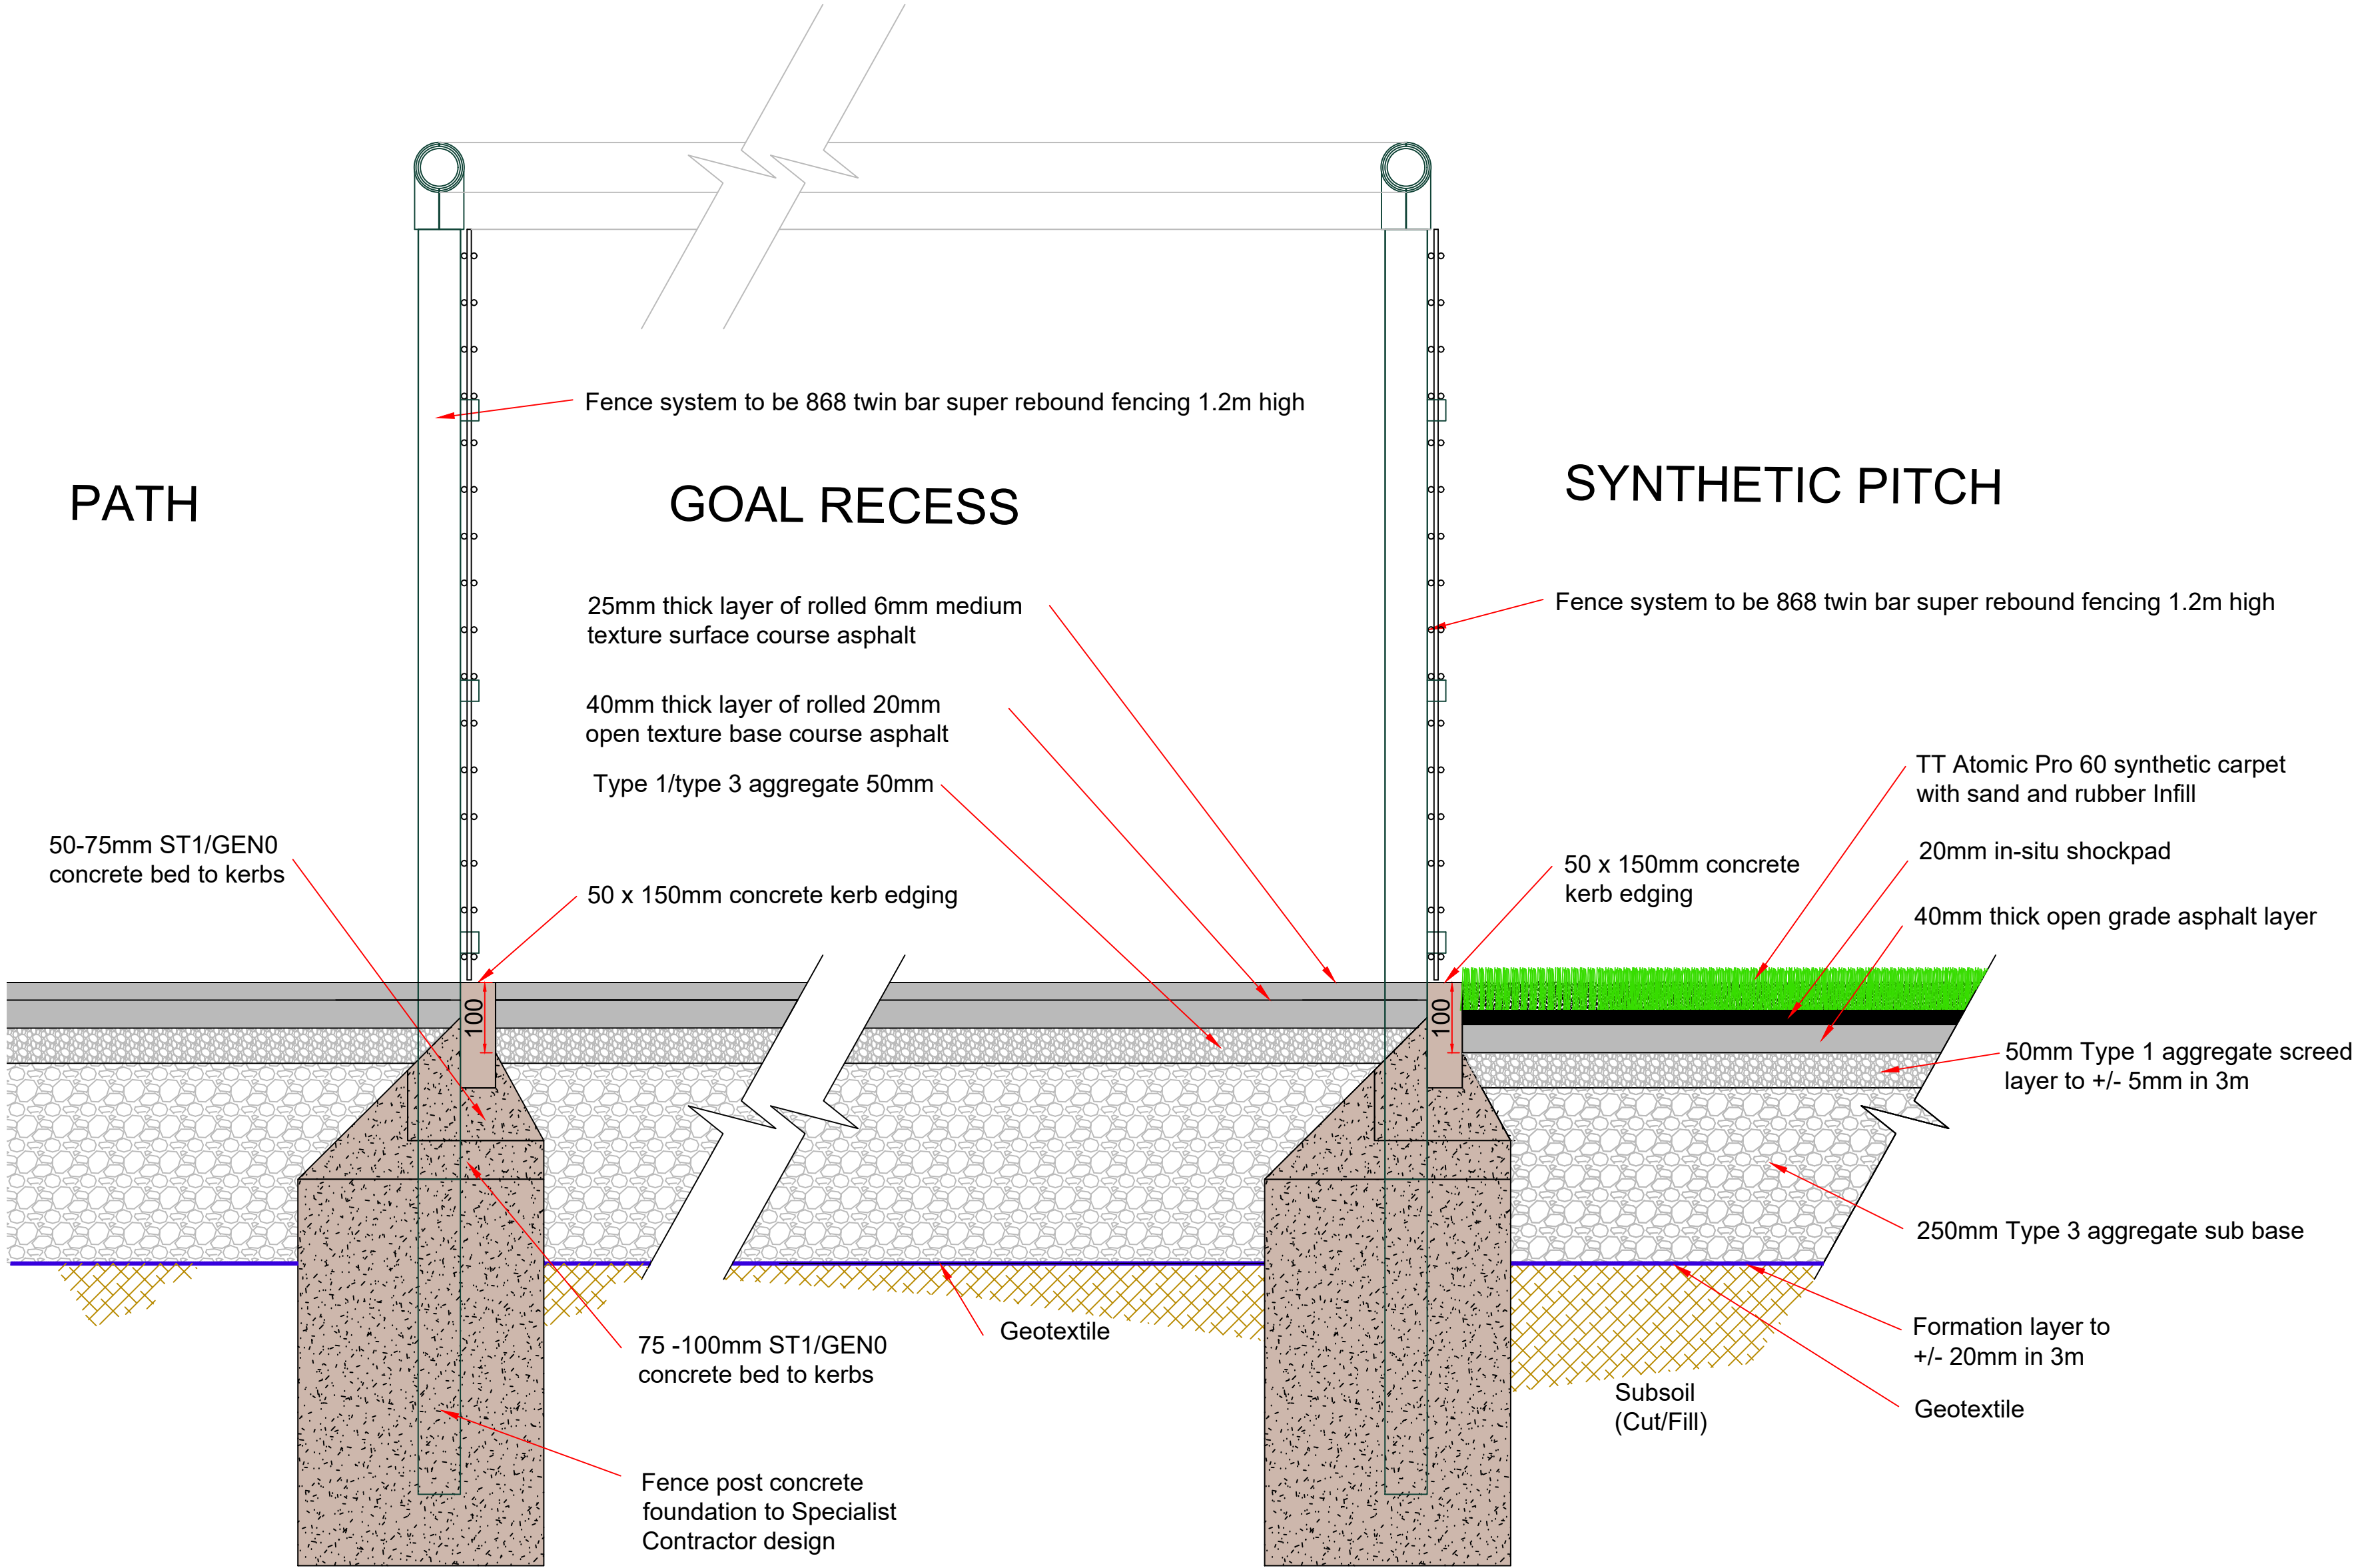

Client
DIDSBURY HIGH SCHOOL

Project
STANDARD DRAWING

Drawing
GOAL RECESS DETAIL



Drawn HJ	Date 18-10-21	Scales NTS
Checked 01	Plot No	Prelim Check Final

Job No	Drawing No MCA-MUK2479-26	Rev A
--------	------------------------------	----------