


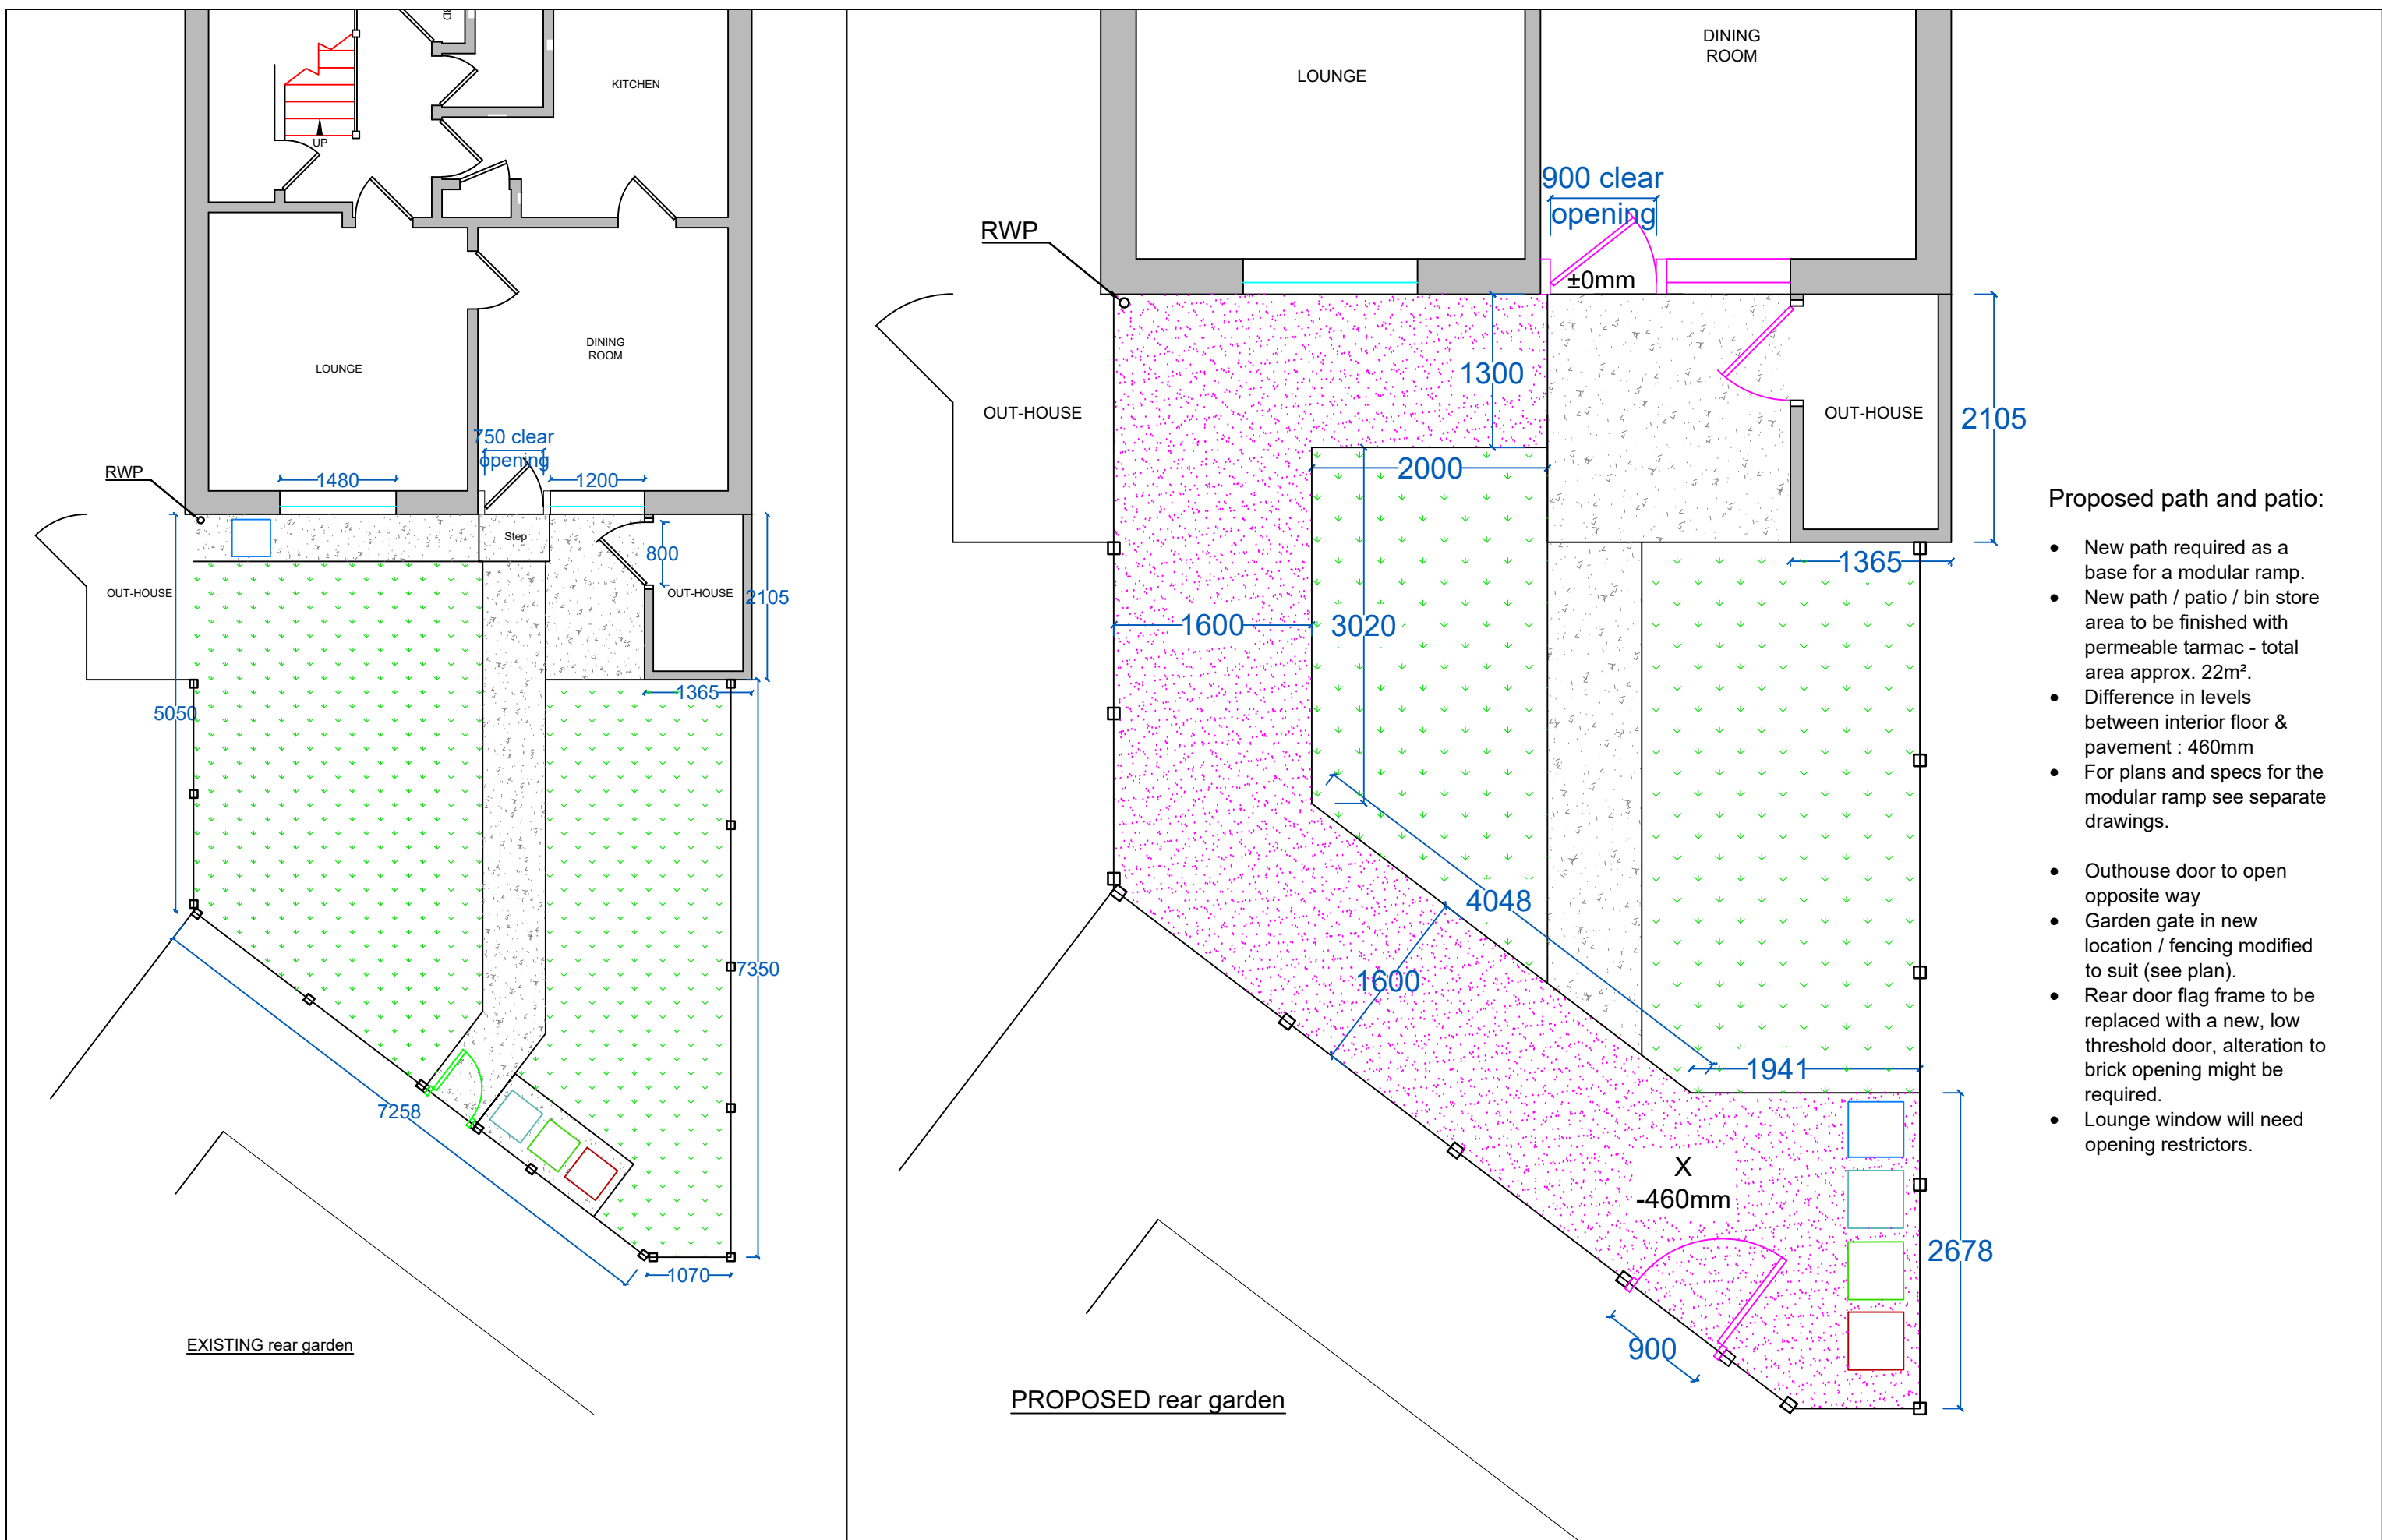

Proposed path and patio:

- New path required as a base for a modular ramp.
- New path / patio / bin store area to be finished with permeable tarmac - total area approx. 22m².
- Difference in levels between interior floor & pavement : 460mm
- For plans and specs for the modular ramp see separate drawings.
- Outhouse door to open opposite way
- Garden gate in new location / fencing modified to suit (see plan).
- Rear door flag frame to be replaced with a new, low threshold door, alteration to brick opening might be required.
- Lounge window will need opening restrictors.