


white lion @ manchester

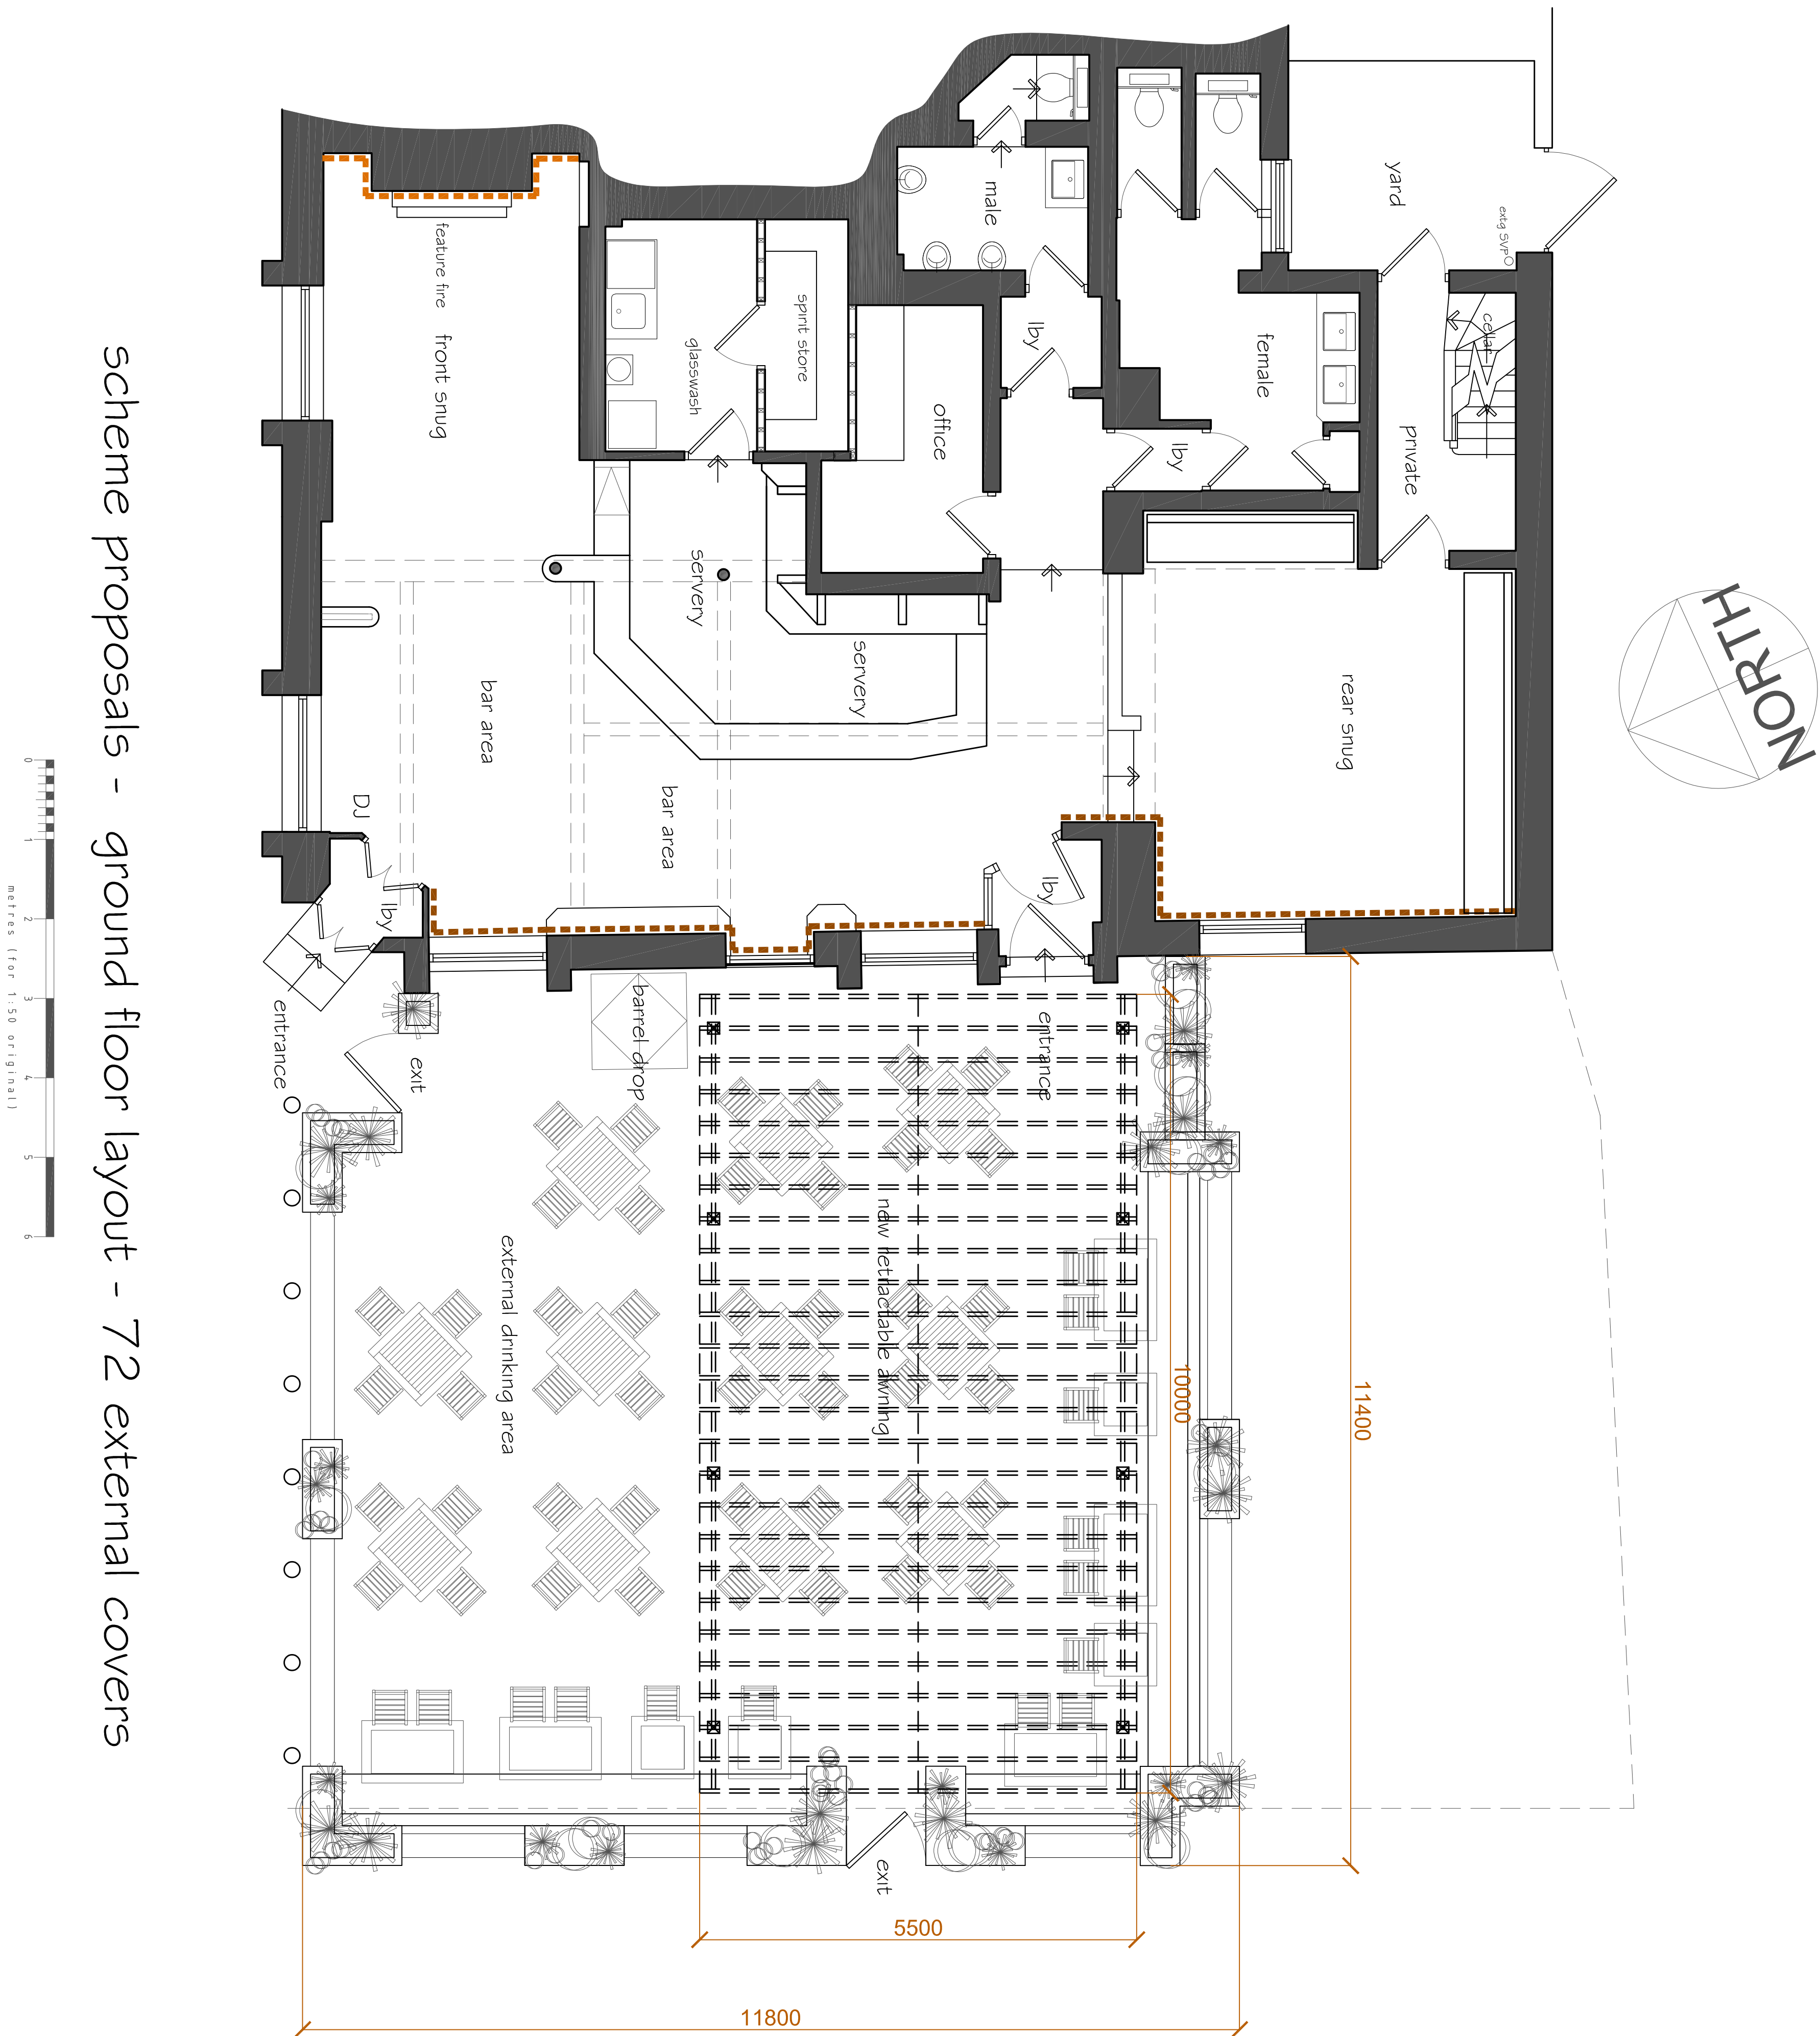

scheme proposals - ground floor layout - 72 external covers

All Dimensions to be checked on site prior to work commencing on site.
All discrepancies must be reported

revisions

- A 17.02.2022 DR
overall size of external drinking area reduced to 11800 x 11400, size of covered awning reduce by 50% and number of external covers reduced to 72
- B 23.02.2022 DR
proposed structure revised to new timber structure with retractable awnings

DRD

**ARCHITECTURE
INTERIOR DESIGN**
corporate • hospitality • leisure

DRD Architectural & Interior Design LTD
The Studio | 34 Lime Tree Avenue | Retford
Nottinghamshire | DN22 7BA
t: +44 (0) 1909 768 763
info@drd-design.co.uk

CLIENT:

Craft Union Pub Co

PROJECT:

The White Lion
43, Liverpool Road
Manchester
M3 4 NQ

TITLE:

scheme proposals
ground floor layout

STATUS:

PLANNING

DRAWN BY:

Dave Robinson

DATE:

20/07/2021

SCALE:

1/50 @ A1

DRAWING No: 1852.21

REV B