


EXISTING



Section A-A through the text

Scale 1:5

Text reading 'TREETOP ADVENTURE GOLF mini golf big adventure' are faux neon letters fixed to timber planks.
Rear channel of the letters are built-up 1.2mm descaled stainless steel with the 'TREETOP' letter channels finished green PMS 347 and the other letter channels finished cream PMS 7499.
Faces are bullnosed 10mm opal 030 acrylic with the 'TREETOP' faces given a stain glass paint finish to match green PMS 347.
Backs are screw fixed to horizontal planks of reclaimed timber which is fixed back to a panel, the bottom timber plank is painted orange PMS 1575.
The panel is fixed back to the timber shopfont mullions.
Letters are fitted with low energy green or warm white LEDs for face illumination.

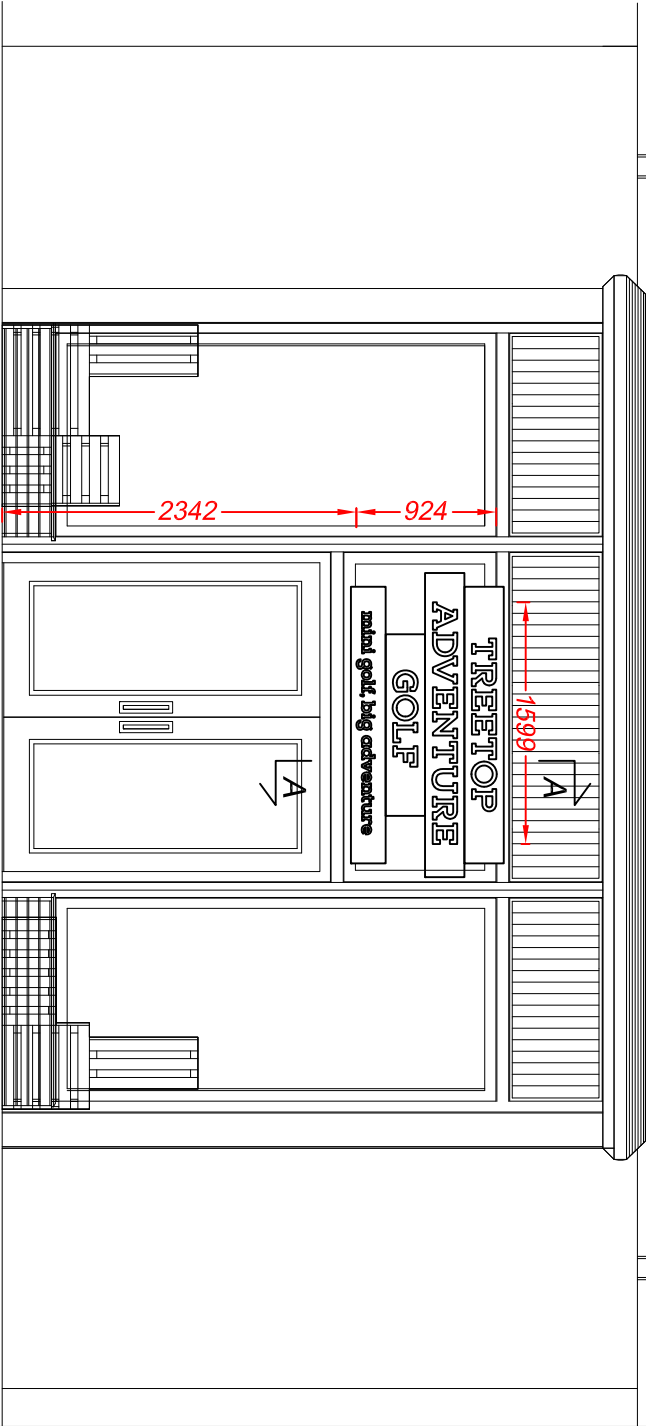

Dantzie St Elevation
Scale 1:50

Client: Treetop Adventure Golf			
Address/Job details			
 Technical Signs			
Floor 1 - Unit 3			
Hille Business Centre			
132 St Albans Road			
Watford, Herts, WD24 4AE			
Tel: 01923 811999			
Fax: 01923 811998			
E-mail: info@technicalsigns.co.uk			
Job No -			
Drawn by	Date		
DN	22/03/22		
Scale	Drawing No		
As specified (A3)	596532-1		
Rev			