


© Copyright: All rights reserved. This drawing must not be reproduced without permission.
Do not scale from this drawing. All dimensions are in millimetres unless otherwise stated.
Any discrepancies should be reported to the Architect.

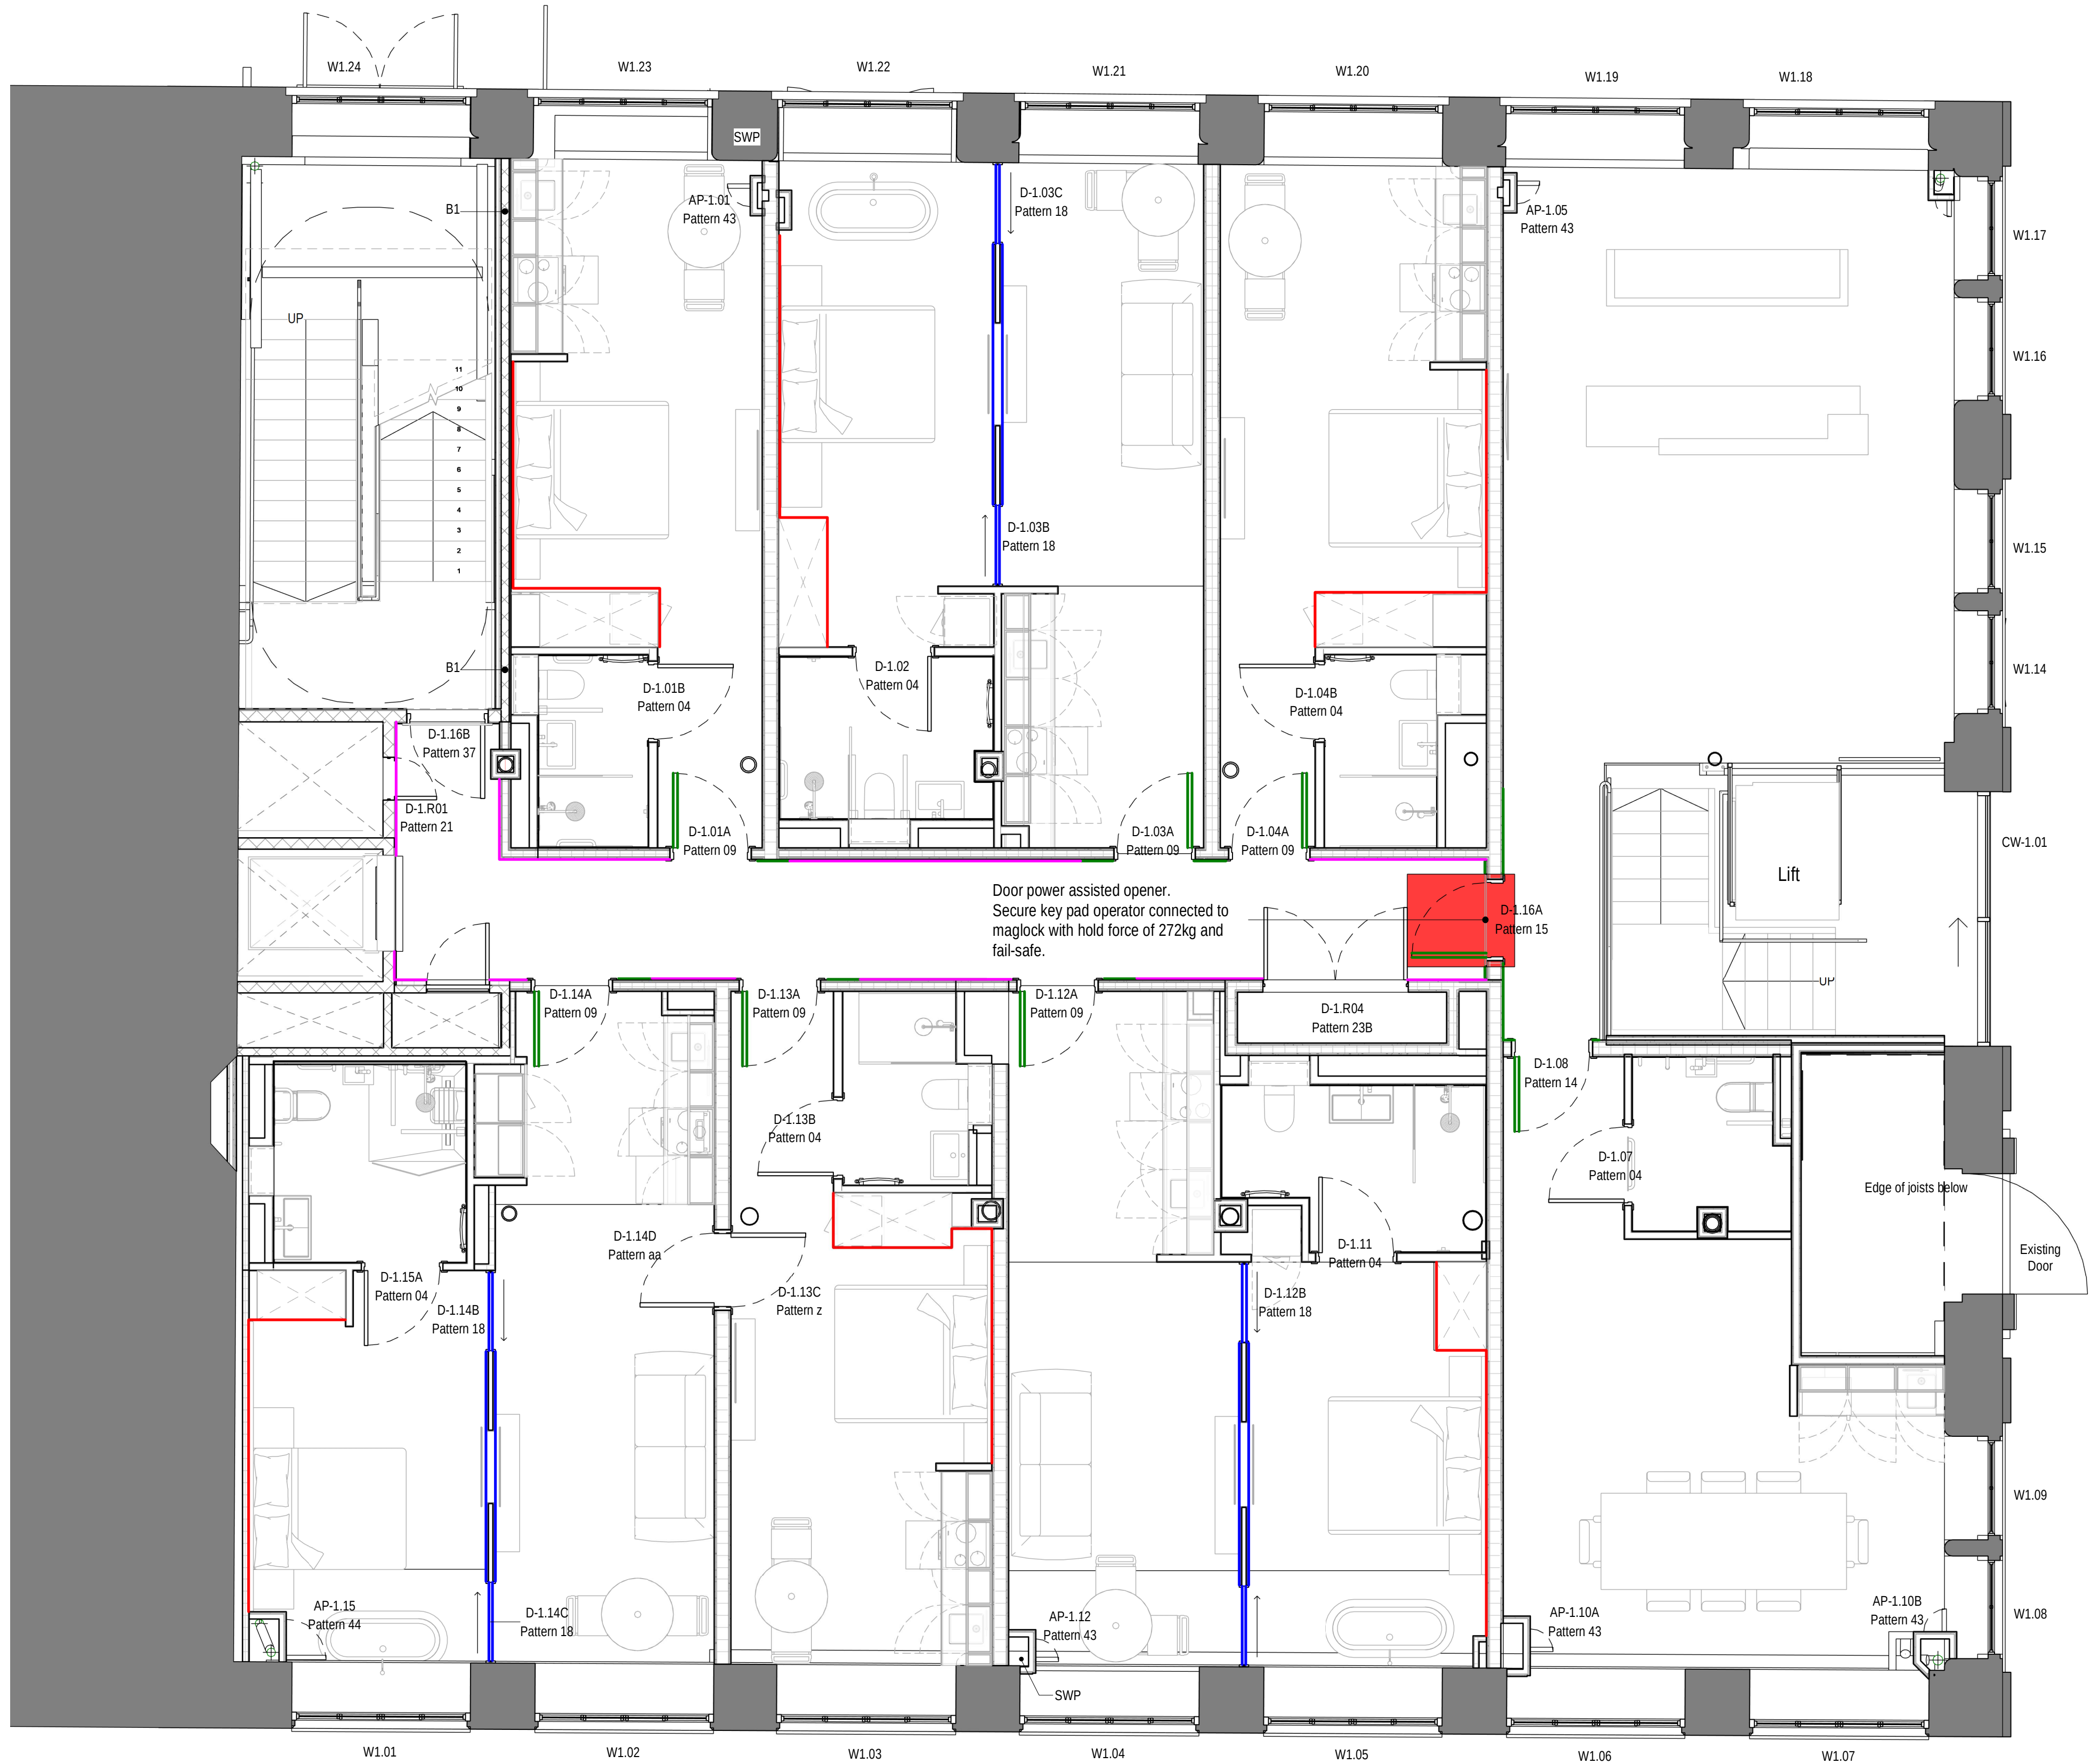

Level 01 (First Floor) SBD Plan
1 : 50 @ A1

P01	Final Construction Issue.	01.09.21	SS	TF
PRELIMINARY				
Revision	Description	Date	Drawn	Checked
Halliday Meecham Architects Limited				
111 Piccadilly Manchester M1 2HY +44 (0)161 661 5566				
4 Devonshire Street London W1W 5DT +44 (0)203 440 5175				
hma@hallidaymeecham.com www.hallidaymeecham.com				
Client:	Cringle Corporation			
Project:	Chorlton Street			
Phase/Location:	40 Chorlton St, Manchester, M1 3HY			
Drawing:	Level 01 (First Floor)			
80.1 Secure By Design Location Drawing				
Scale @ A1	Scale @ A3	Date	Drawn	Checked
1:50	1:100	13-12-17	JL	APD
Drawing Ref.		Job No.	Drawing No.	Revision
5062-HMA-CH-L1-DR-A-80102		5062	80102	P01