


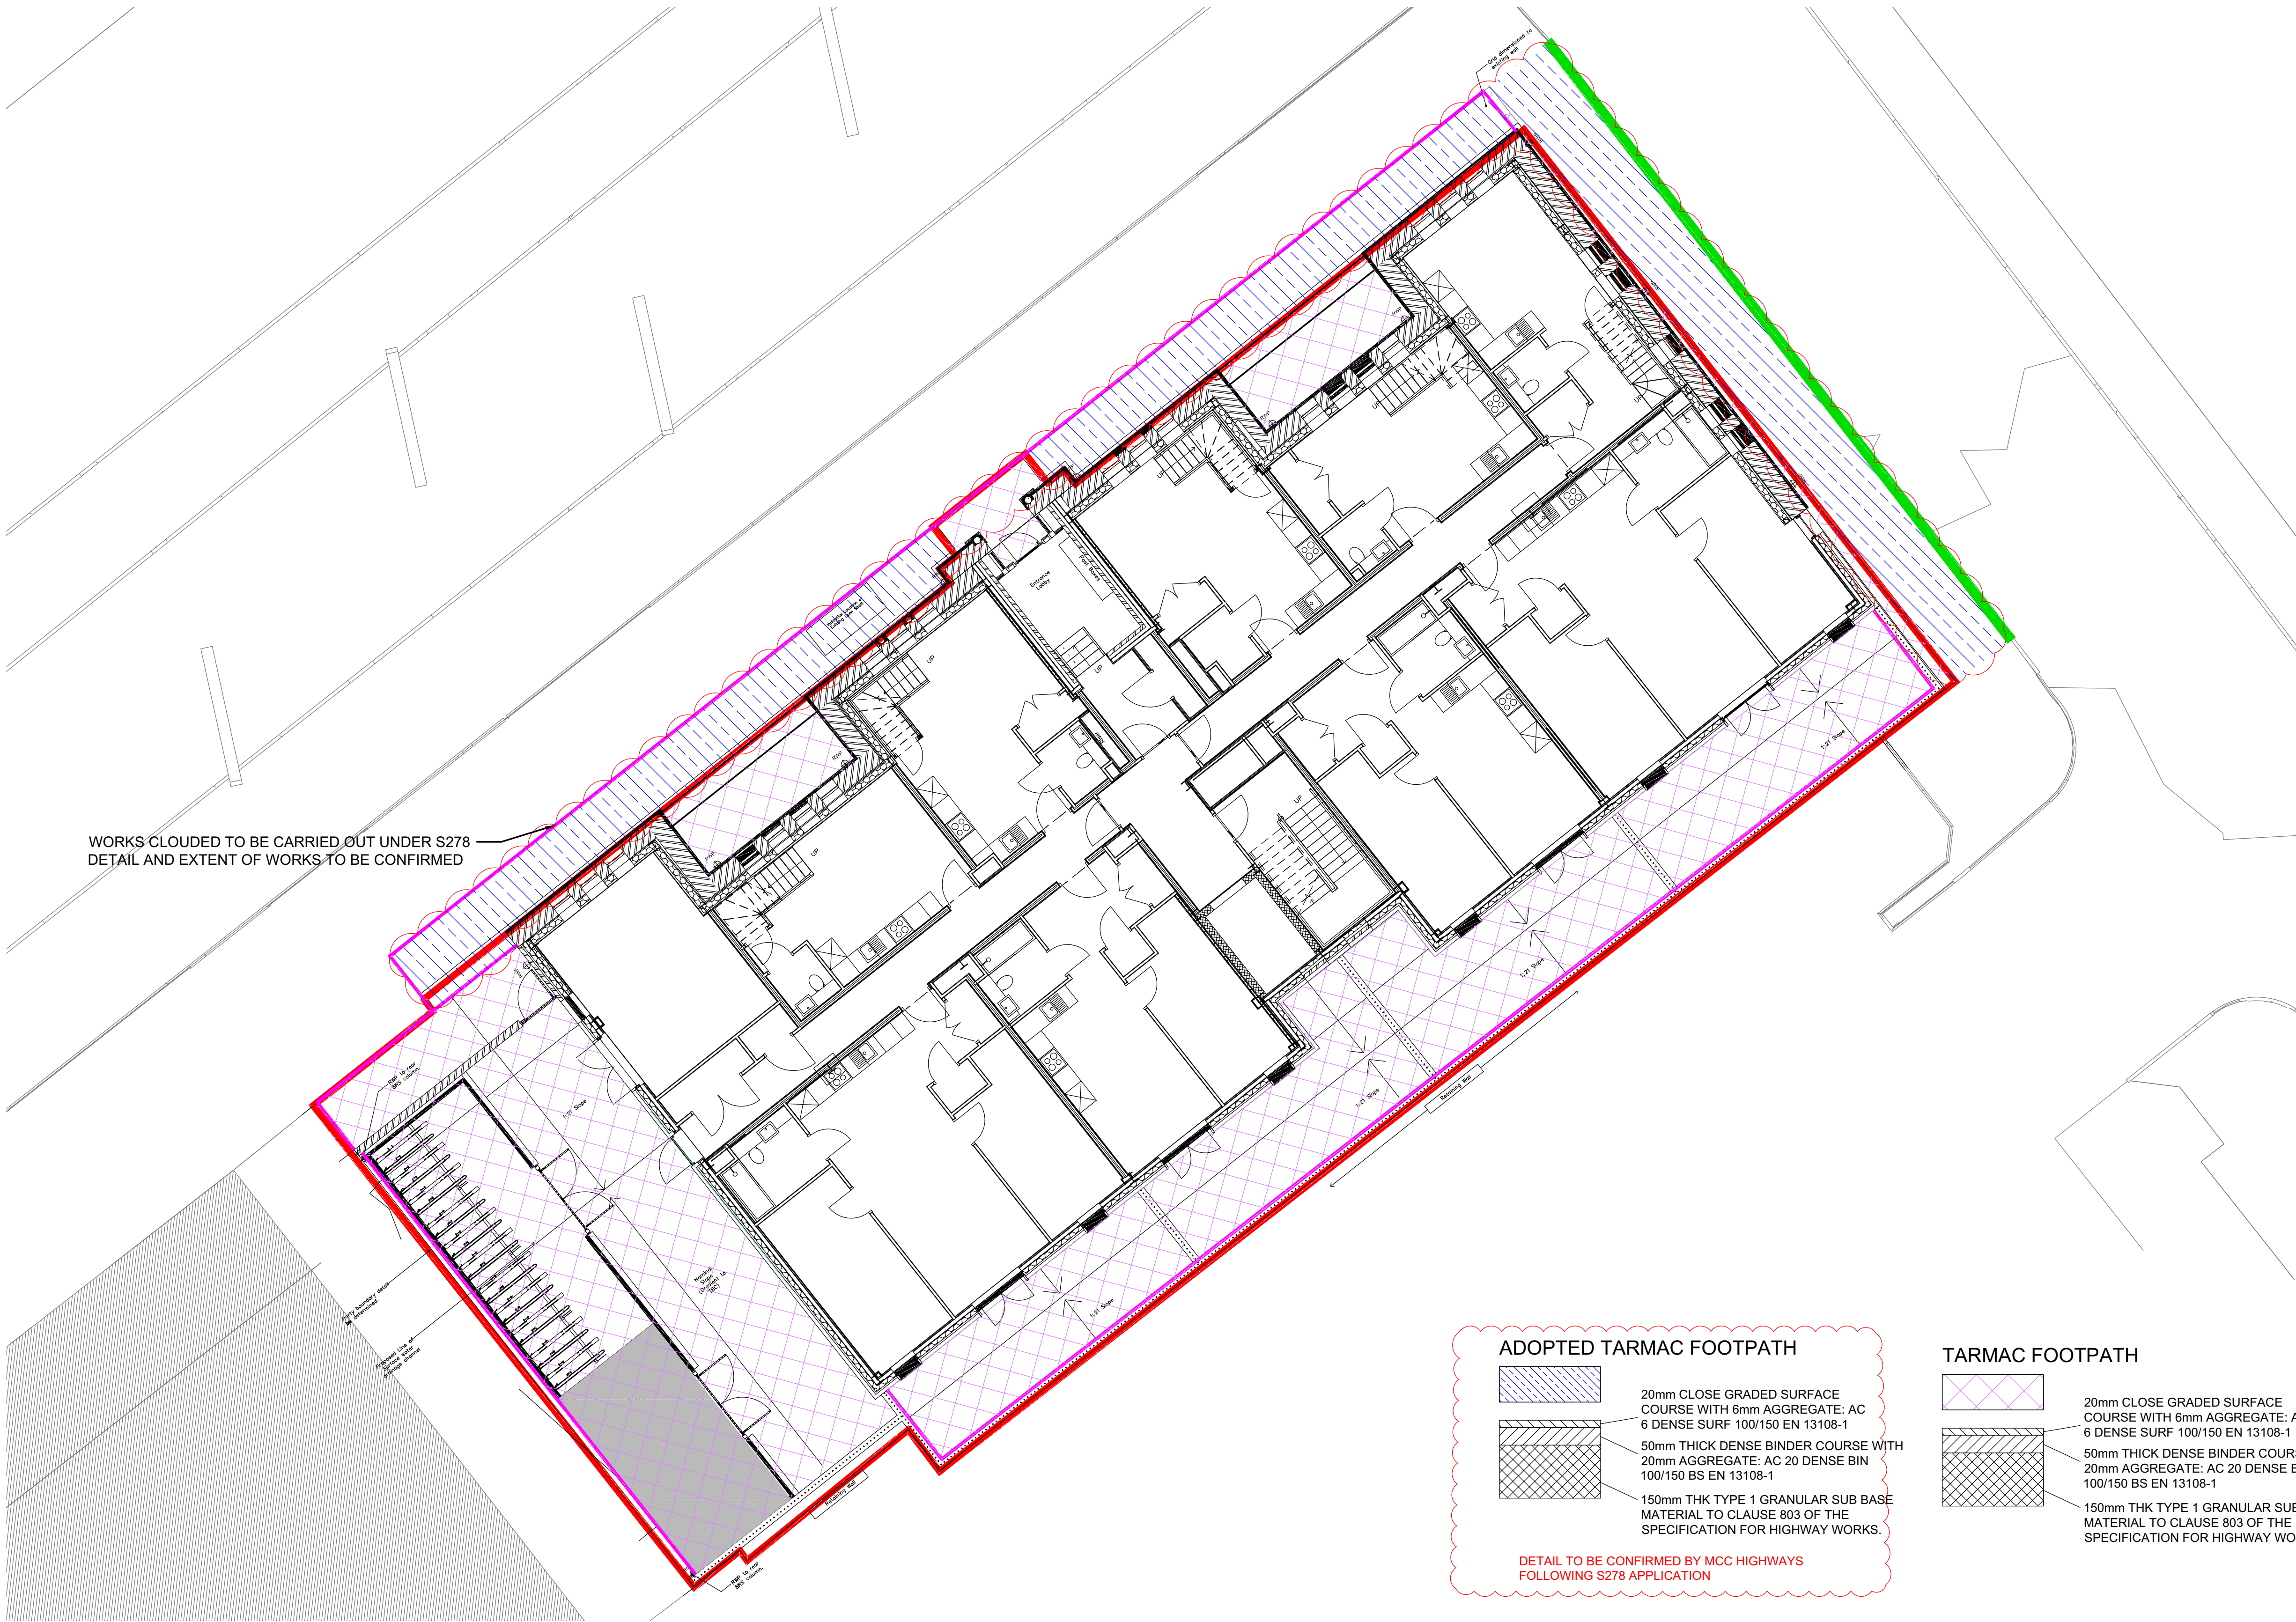

WORKS CLOUDED TO BE CARRIED OUT UNDER S278
DETAIL AND EXTENT OF WORKS TO BE CONFIRMED

ADOPTED TARMAC FOOTPATH

- 20mm CLOSE GRADED SURFACE COURSE WITH 6mm AGGREGATE: AC 6 DENSE SURF 100/150 EN 13108-1
- 50mm THICK DENSE BINDER COURSE WITH 20mm AGGREGATE: AC 20 DENSE BIN 100/150 BS EN 13108-1
- 150mm THK TYPE 1 GRANULAR SUB BASE MATERIAL TO CLAUSE 803 OF THE SPECIFICATION FOR HIGHWAY WORKS.

DETAIL TO BE CONFIRMED BY MCC HIGHWAYS
FOLLOWING S278 APPLICATION

TARMAC FOOTPATH

- 20mm CLOSE GRADED SURFACE COURSE WITH 6mm AGGREGATE: AC 6 DENSE SURF 100/150 EN 13108-1
- 50mm THICK DENSE BINDER COURSE WITH 20mm AGGREGATE: AC 20 DENSE BIN 100/150 BS EN 13108-1
- 150mm THK TYPE 1 GRANULAR SUB BASE MATERIAL TO CLAUSE 803 OF THE SPECIFICATION FOR HIGHWAY WORKS.

TARMAC FOOTPATH (BIN STORE)

- 20mm CLOSE GRADED SURFACE COURSE WITH 6mm AGGREGATE: AC 6 DENSE SURF 100/150 EN 13108-1
- 50mm THICK DENSE BINDER COURSE WITH 20mm AGGREGATE: AC 20 DENSE BIN 100/150 BS EN 13108-1
- CONCRETE SLAB TO BIN STORE TO BE CONSTRUCTED AS PER STRUCTURAL ENGINEERS DETAILS

DISCLAIMER NOTES:

- THIS DOCUMENT IS COPYRIGHT OF THE ORIGINATOR AND MUST BE TREATED AS CONFIDENTIAL
- THIS DOCUMENT MUST NOT BE ALTERED, REPRODUCED OR DISTRIBUTED WITHOUT PRIOR WRITTEN CONSENT OF THE ORIGINATOR
- THIS DOCUMENT MUST NOT BE ALTERED - THE ORIGINATOR ACCEPTS NO RESPONSIBILITY FOR ANY DISCREPANCIES ARISING AS A RESULT OF THE ORIGINATOR'S INFORMATION BEING ALTERED BY OTHERS
- ANY DISCREPANCY MUST BE REPORTED TO THE ORIGINATOR
- DO NOT SCALE THIS DOCUMENT - USE FIGURED DIMENSIONS ONLY
- ALL DIMENSIONS MUST BE CHECKED ON SITE PRIOR TO COMMENCEMENT OF ANY RELATED WORKS
- THIS DOCUMENT MUST BE READ IN CONJUNCTION WITH ALL SUPPORTING DOCUMENTS PRODUCED BY THE ORIGINATOR AND OTHER PROJECT DISCIPLINES
- THE ORIGINATOR ACCEPTS NO RESPONSIBILITY FOR THE ACCURACY OF BACKGROUND INFORMATION PRODUCED BY THIRD PARTIES - THIS MUST BE TREATED AS INDICATIVE ONLY
- USERS OF THIS DOCUMENT ARE RESPONSIBLE FOR CHECKING WHICH REVISION IS CURRENT
- THE DOCUMENT STATUS "INFORMATION" OR "PRELIMINARY" INDICATES THAT THIS DRAWING IS FOR REFERENCE PURPOSES ONLY - THE ORIGINATOR WILL ACCEPT NO RESPONSIBILITY FOR THE COMPLETENESS OF INFORMATION UNDER THIS STATUS
- THE DOCUMENT STATUS "RECORD" OR "AS BUILT" HAS BEEN PREPARED, IN PART, BASED UPON INFORMATION FURNISHED BY OTHERS. WHILE THIS INFORMATION IS BELIEVED TO BE RELIABLE, THE ORIGINATOR ASSUMES NO RESPONSIBILITY FOR THE ACCURACY OF THIS "RECORD" OR "AS BUILT" DOCUMENT OR FOR ANY ERRORS OR OMISSIONS THAT MAY HAVE BEEN INCORPORATED INTO IT AS A RESULT OF INCORRECT INFORMATION PROVIDED TO THE ORIGINATOR. THOSE RELYING ON THE "RECORD" OR "AS BUILT" DOCUMENT ARE ADVISED TO OBTAIN INDEPENDENT VERIFICATION OF ITS ACCURACY

DRAWING NOTES:

CDM REGULATIONS 2015
SIGNIFICANT OR NON-OBVIOUS RISKS AND RISKS WHICH ARE DIFFICULT TO MANAGE ARE IDENTIFIED ON THIS DRAWING USING THE FOLLOWING SYMBOL IDENTIFIED TO THE RIGHT WITH BRIEF ACCOMPANYING TEXT. FOR FURTHER DETAILS OF THE RISKS IDENTIFIED BY DESIGNERS, REFERENCE SHOULD BE MADE TO CDM HAZARD REGISTER



KERBING KEY

- HB2 KERB (100mm UPSTAND)
- PIN KERB (0mm UPSTAND)

P03	STAGE 4	28.01.22	JF	PB
P02	RED LINE BOUNDARY UPDATE	05.05.21	JF	PB
P01	ISSUED FOR INFORMATION	30.04.21	JF	PB
REV	DESCRIPTION	DATE	BY	CHK

ORIGINATOR:

RIDGE
PROPERTY & CONSTRUCTION CONSULTANTS

5TH FLOOR
BELVEDERE HOUSE
12 BOOTH STREET
MANCHESTER M2 4AW

TEL: 0161 833 9579

WWW.RIDGE.CO.UK

CLIENT:

ERIC WRIGHT

IN ASSOCIATION WITH:

GREAT PLACES HOUSING GROUP LTD

PROJECT:

ANCOATS DISPENSARY

TITLE:

EXTERNAL WORKS
GENERAL ARRANGEMENT

ENG/TECH:	CSE:	ICSE:	SCALE:	1:100	@	A1
JF	PB	ED	STATUS ISSUE:	D2		

STATUS:

PRELIMINARY

"UNLESS ISSUED FOR CONSTRUCTION - WORKS AT CLIENT/CONTRACTORS RISK"

SUITABILITY: S2 - Issued for Information

PROJECT:	ORG:	ZONE:	LEVEL:	TYPE:	ROLE:	NUMBER:	REV:
210005	RDG	XX	XX	DR	C	0300	P03

