


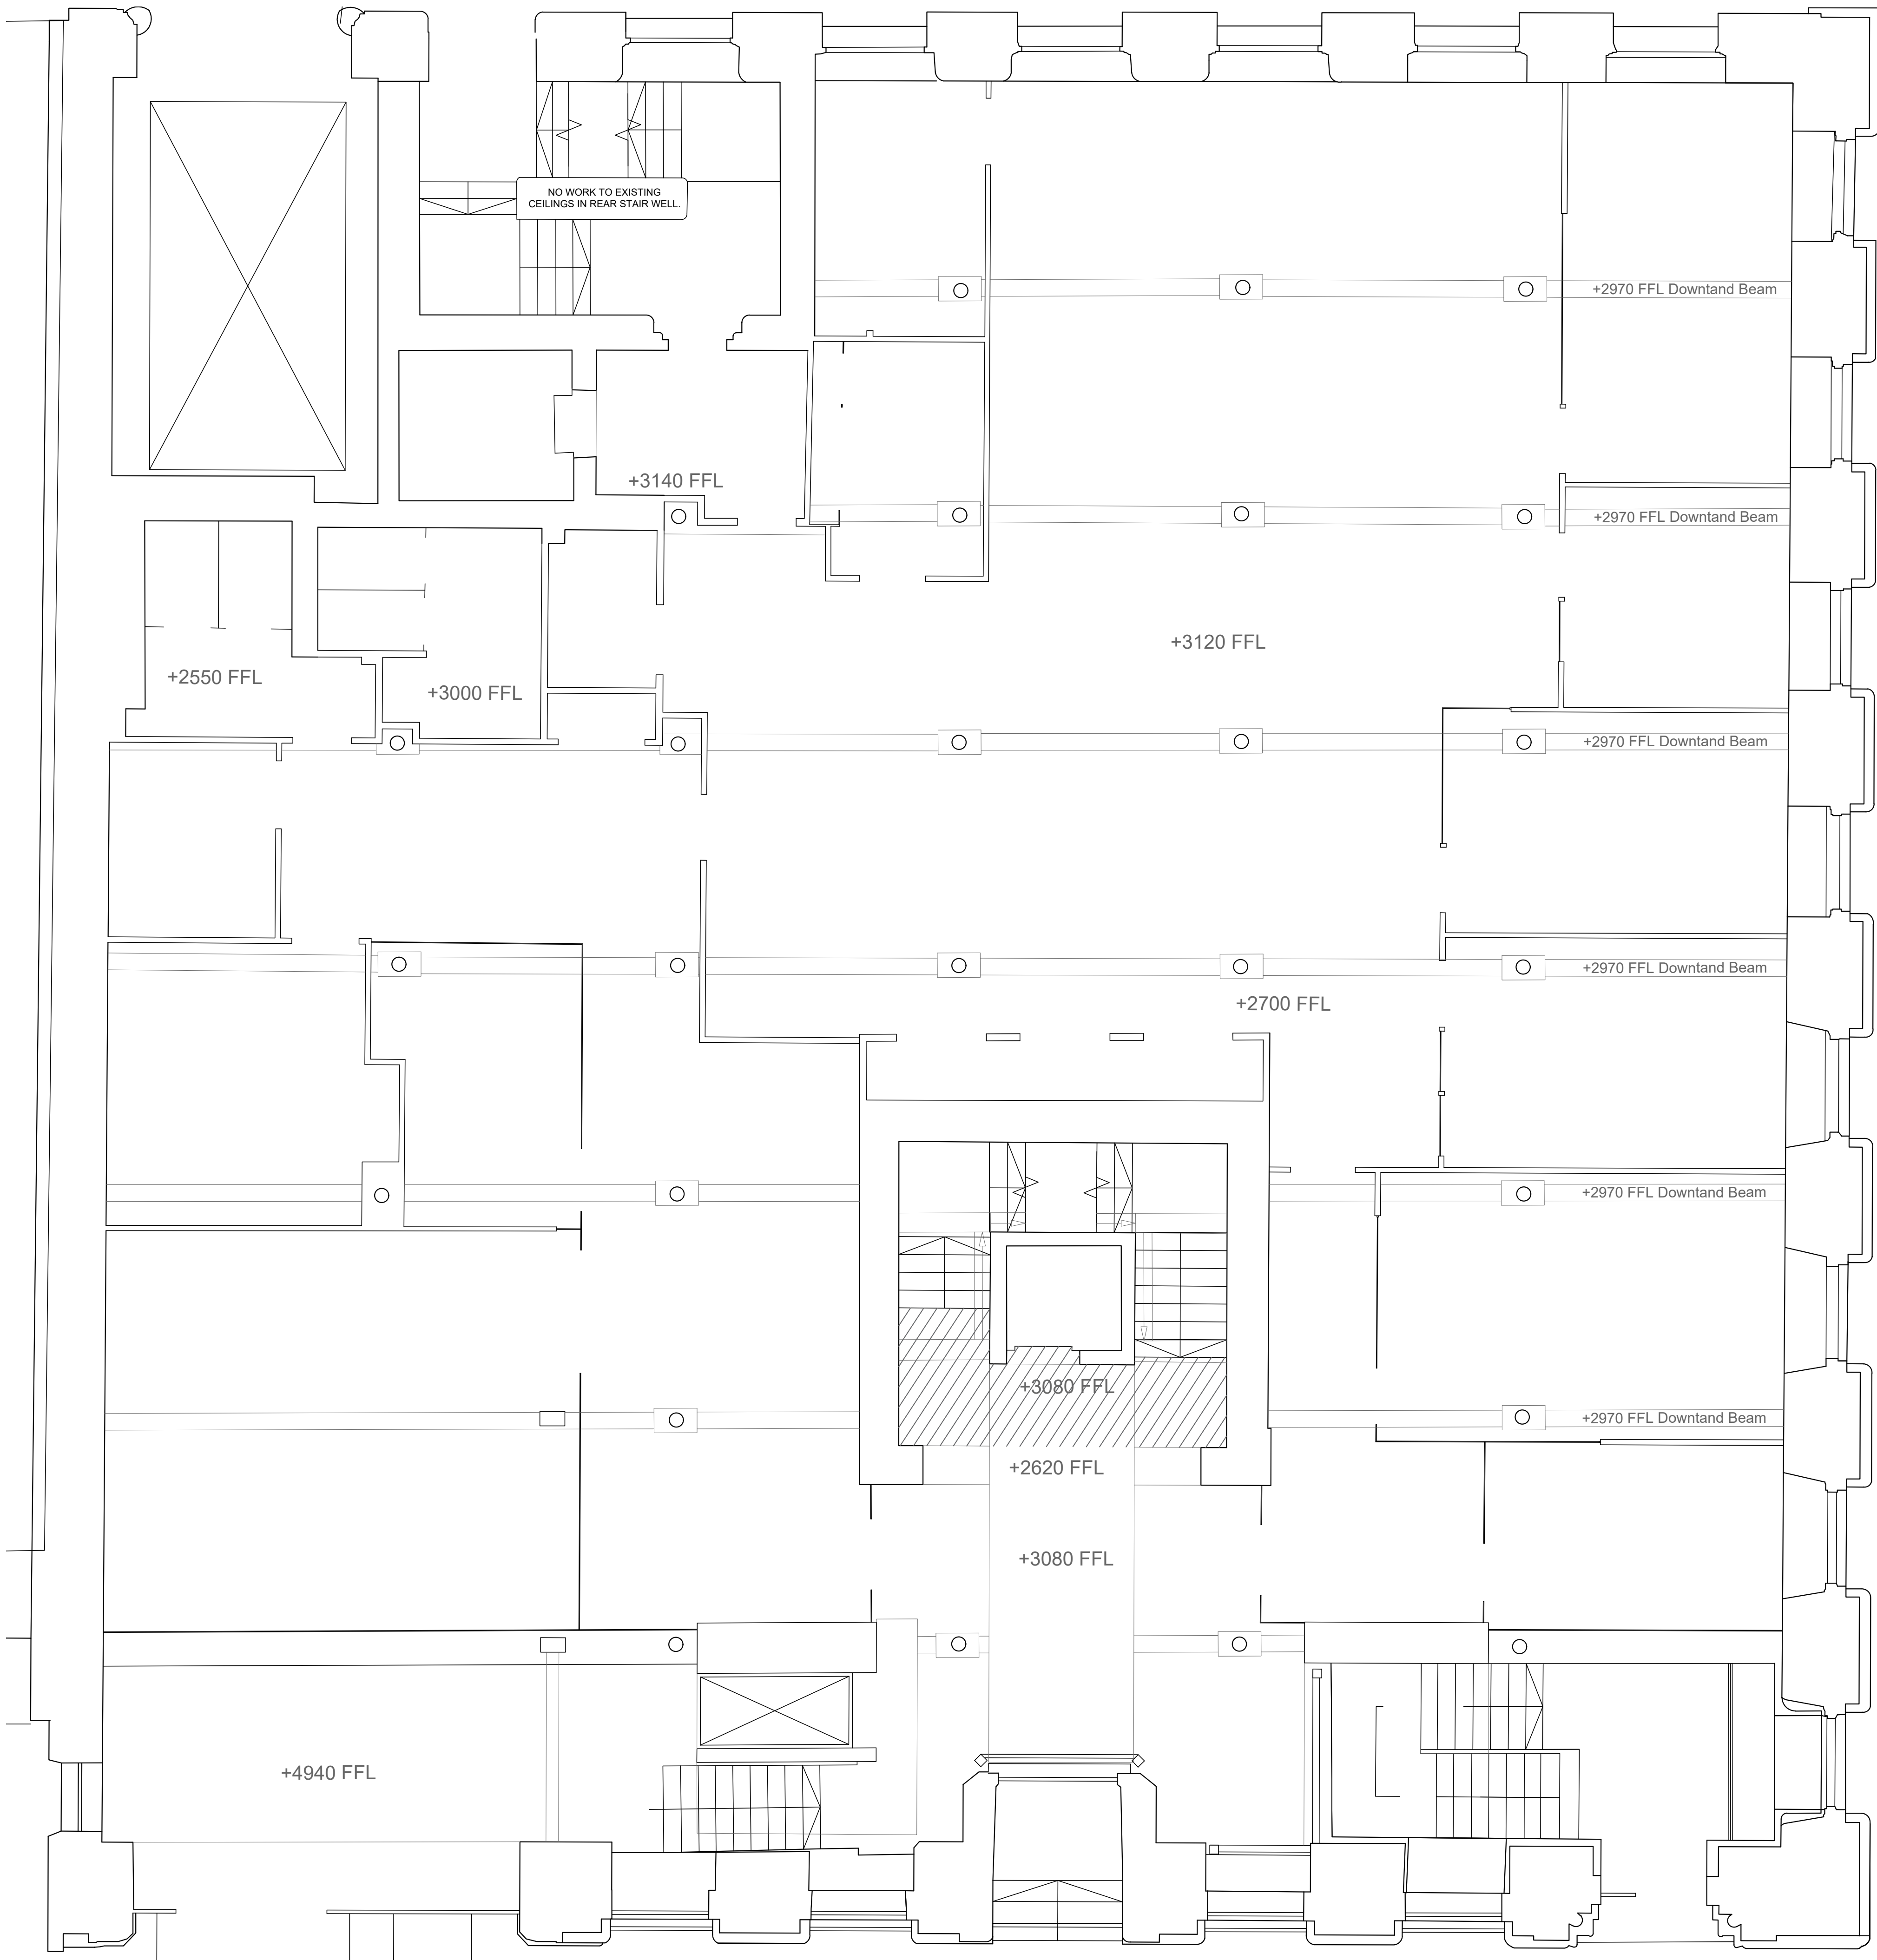

- EXISTING CEILINGS - KEY:
- INDICATES EXISTING EXPOSED BEAMS (TO REMAIN).
 - INDICATES EXISTING 600X600 SUSPENDED METAL CEILING TILE SYSTEM.
 - INDICATES EXISTING PLASTERBOARD CEILING WITH CORNICING TO BE RETAINED.
 - +0000 FFL INDICATES EXISTING CEILING HEIGHTS, INCLUDING HEIGHTS TO UNDERSIDE OF BEAMS.

rev.	date	details	by
A	23.02.22	Issued for Information.	AW

MLA

MICHAEL LAIRD ARCHITECTS

5 Forres Street, Edinburgh EH3 6DE
T 0131 226 6991 F 0131 226 2771
mail@michaellaird.co.uk

Freetrade Exchange Refurbishment
Clearbell
27 Peter Street, Manchester, M2 5GB

drawing title
Existing RCP Ground Floor

scale	date	drawn	format
1:50	Feb 2022	BC	a1

status
Information

drawing number	revision
CFM.AR(35)003	A