


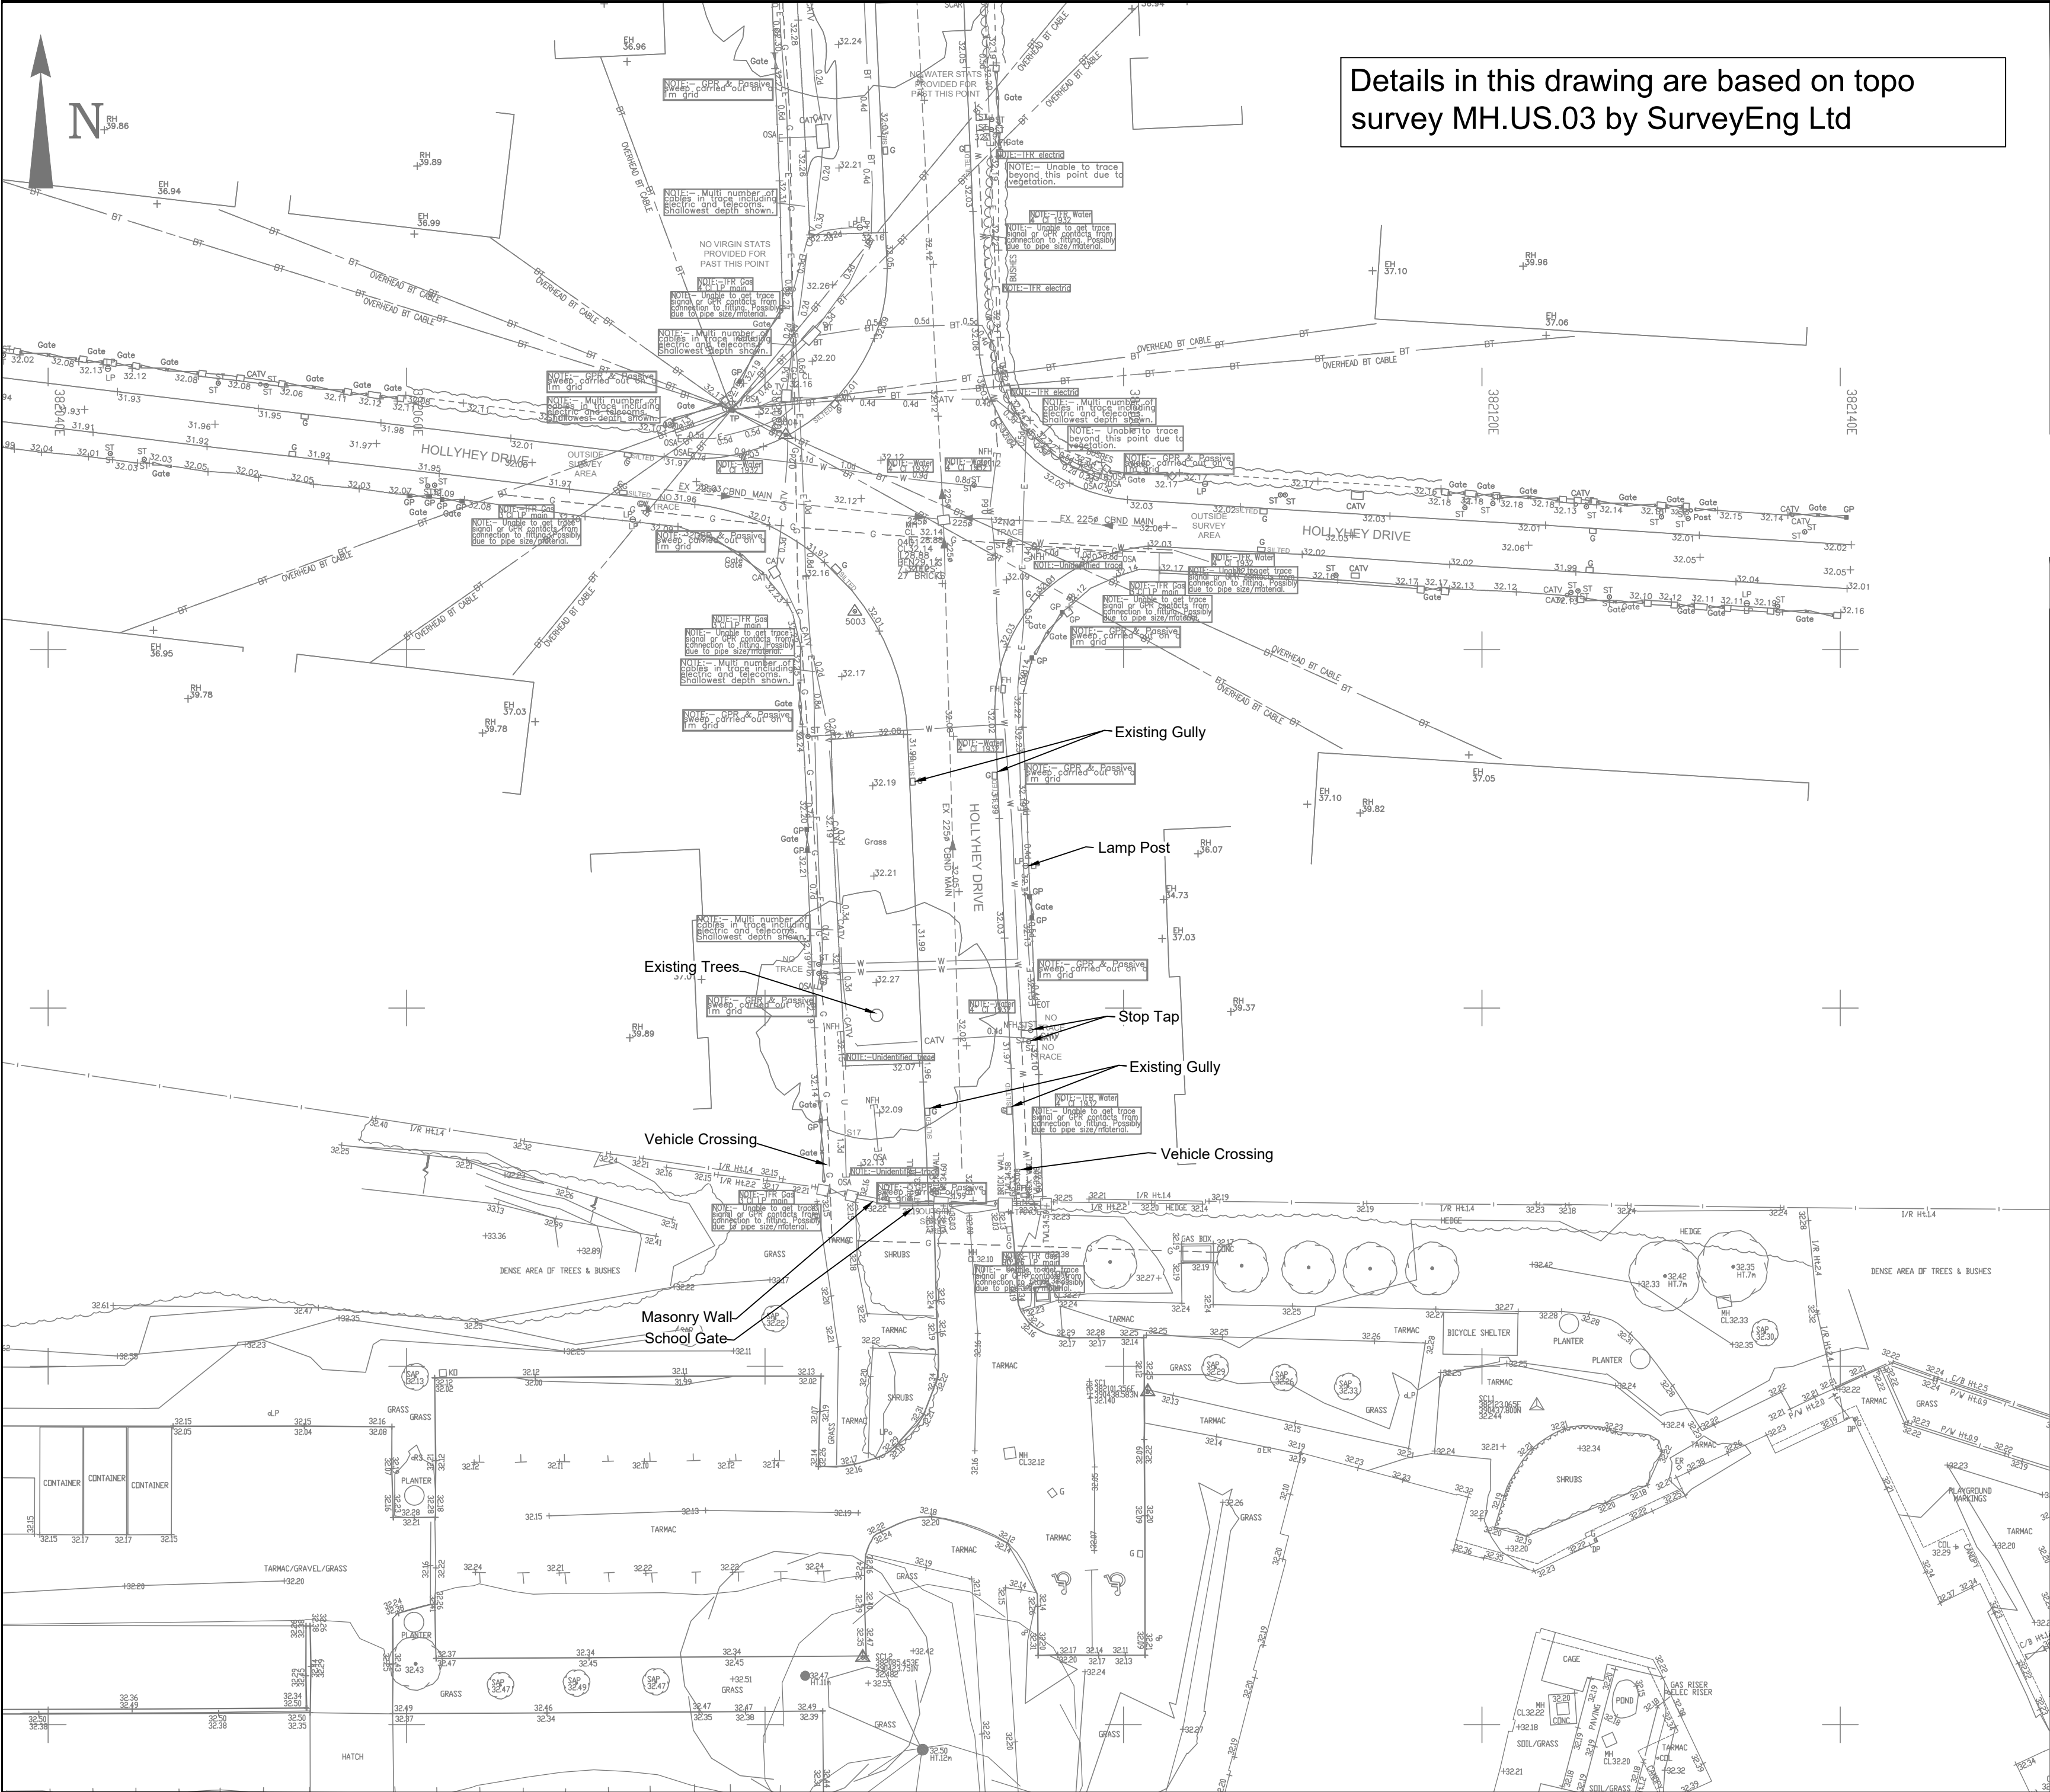

CIVIL / STRUCTURAL DESIGN RISK MANAGEMENT

Abnormal or unusual residual risks associated with the design outcomes shown on this drawing are:-

RSK LDE LTD has followed its Design Risk Management process for Hazard Elimination and Risk reduction in developing the designs shown on this drawing. Abnormal or unusual residual risks may be shown above where it is considered that such risk may not normally be expected by competent persons engaged on work of this nature or type.

Rev.	Date	Amendment	Drawn	Chkd.	Appd.
P1	03.05.22	First Issue	AP	MAR	



LAND & DEVELOPMENT ENGINEERING LTD

Spring Lodge
172 Chester Road
Helsby
Cheshire, WA6 0AR
United Kingdom

Tel: +44 (0) 1928 726006
Fax: +44 (0) 1928 725633
Email: lde@rsk.co.uk
Web: www.rsk.co.uk



Project Title

Northenden
Manchester

Status

INFORMATION

Drawing Title

S278 Existing Topography
Hollyhay Drive

Drawn	Date	Checked	Date	Approved	Date
AP	MAY'22				
Scale		Orig Size		Dimensions	
1:250		A2		m	
Project No.			Drawing File		
882187					
Drawing No.					Rev.
41-02-02					P1

