


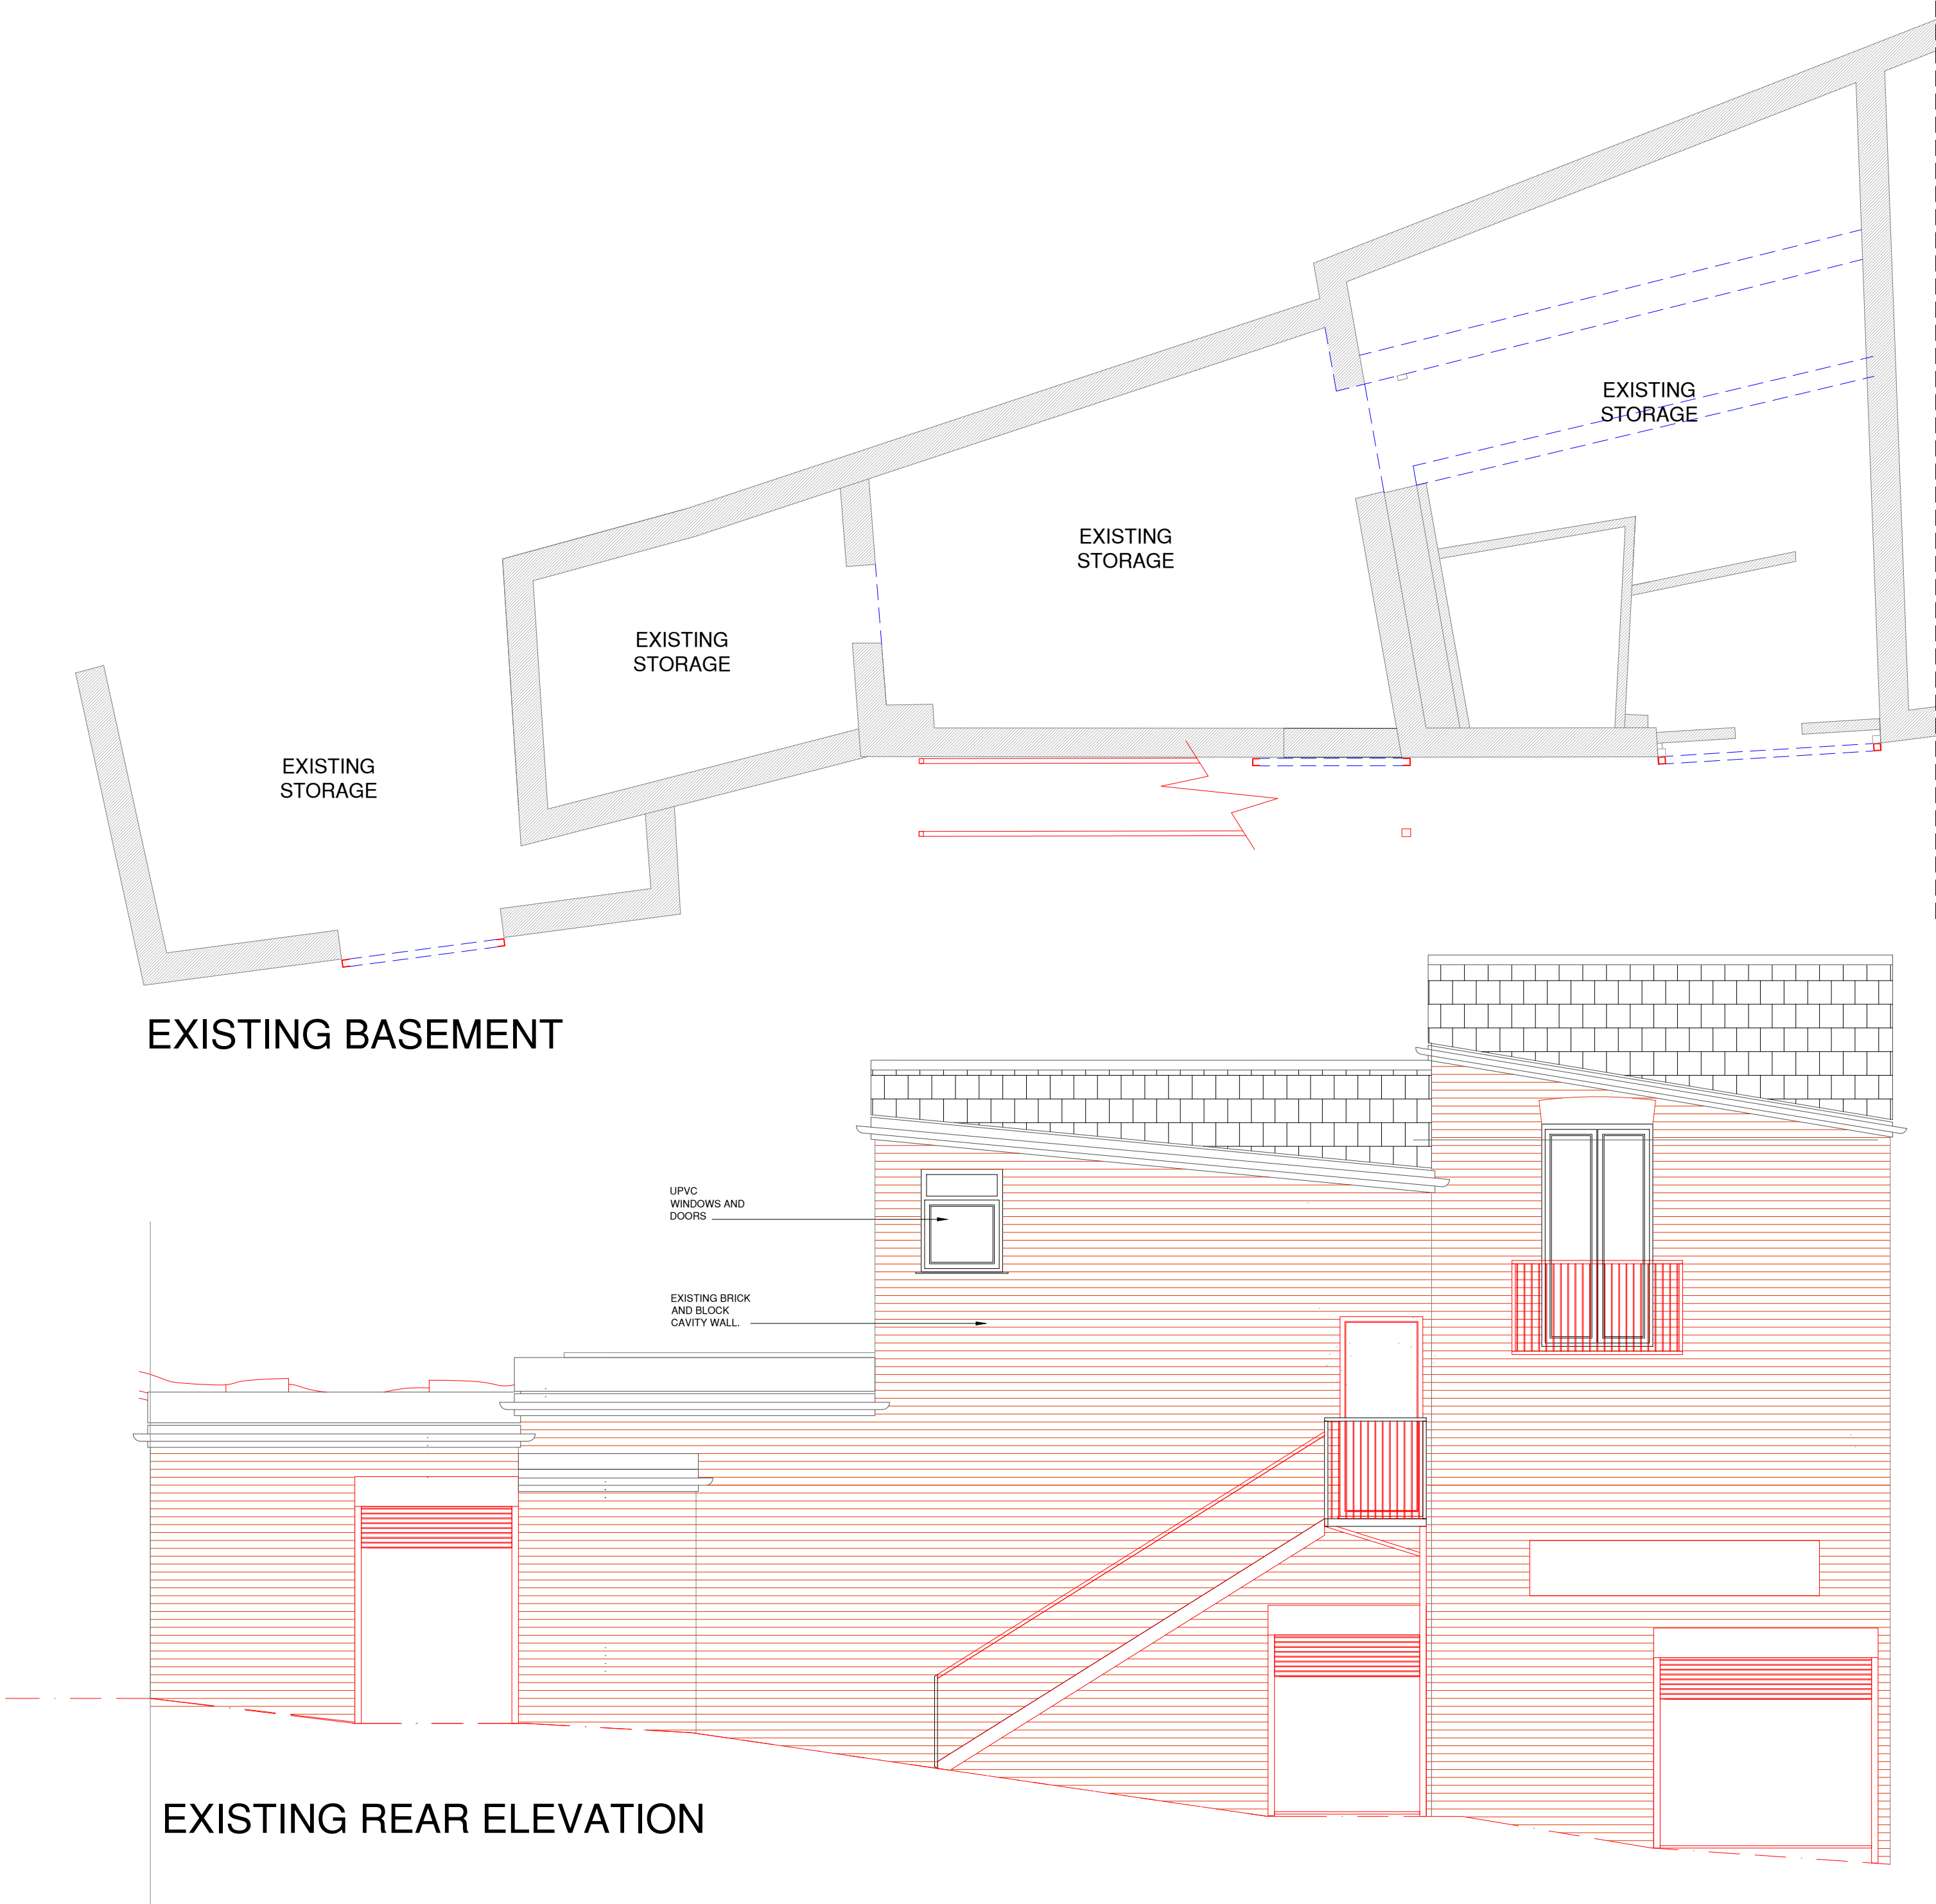

Notes:

NOTES

REV:	DESCRIPTION:	BY:	DATE:

Arch Designs

Don't just dream it,
let us design it!

www.archdesigns.co.uk

CLIENT:

Mr LEE PLATT
1145 ROCHDALE ROAD,
BLACKLEY, MANCHESTER
M92 7W

ARCHITECT:

MR REUBEN RAMELIZE
ARCH DESIGNS. WILSONS PARK C/O MAS
MONSALL ROAD
MANCHESTER M40 8WN

DRAWN:

REUBEN

CHECKED:

checked

DATE:

APRIL 2021

REVISION:

.....

PROJECT NAME:

SHOP CONVERSION WITH FLATS ABOVE.

DRAWING TITLE:

EXISTING PLAN AND ELEVATION

SCALE:

1:50

SHEET SIZE:

A1

SHEET NO.:

02

PROJECT NO.:

2021/00

STATUS:

PLANNING ONLY

DRAWING NO.:

A1/02