


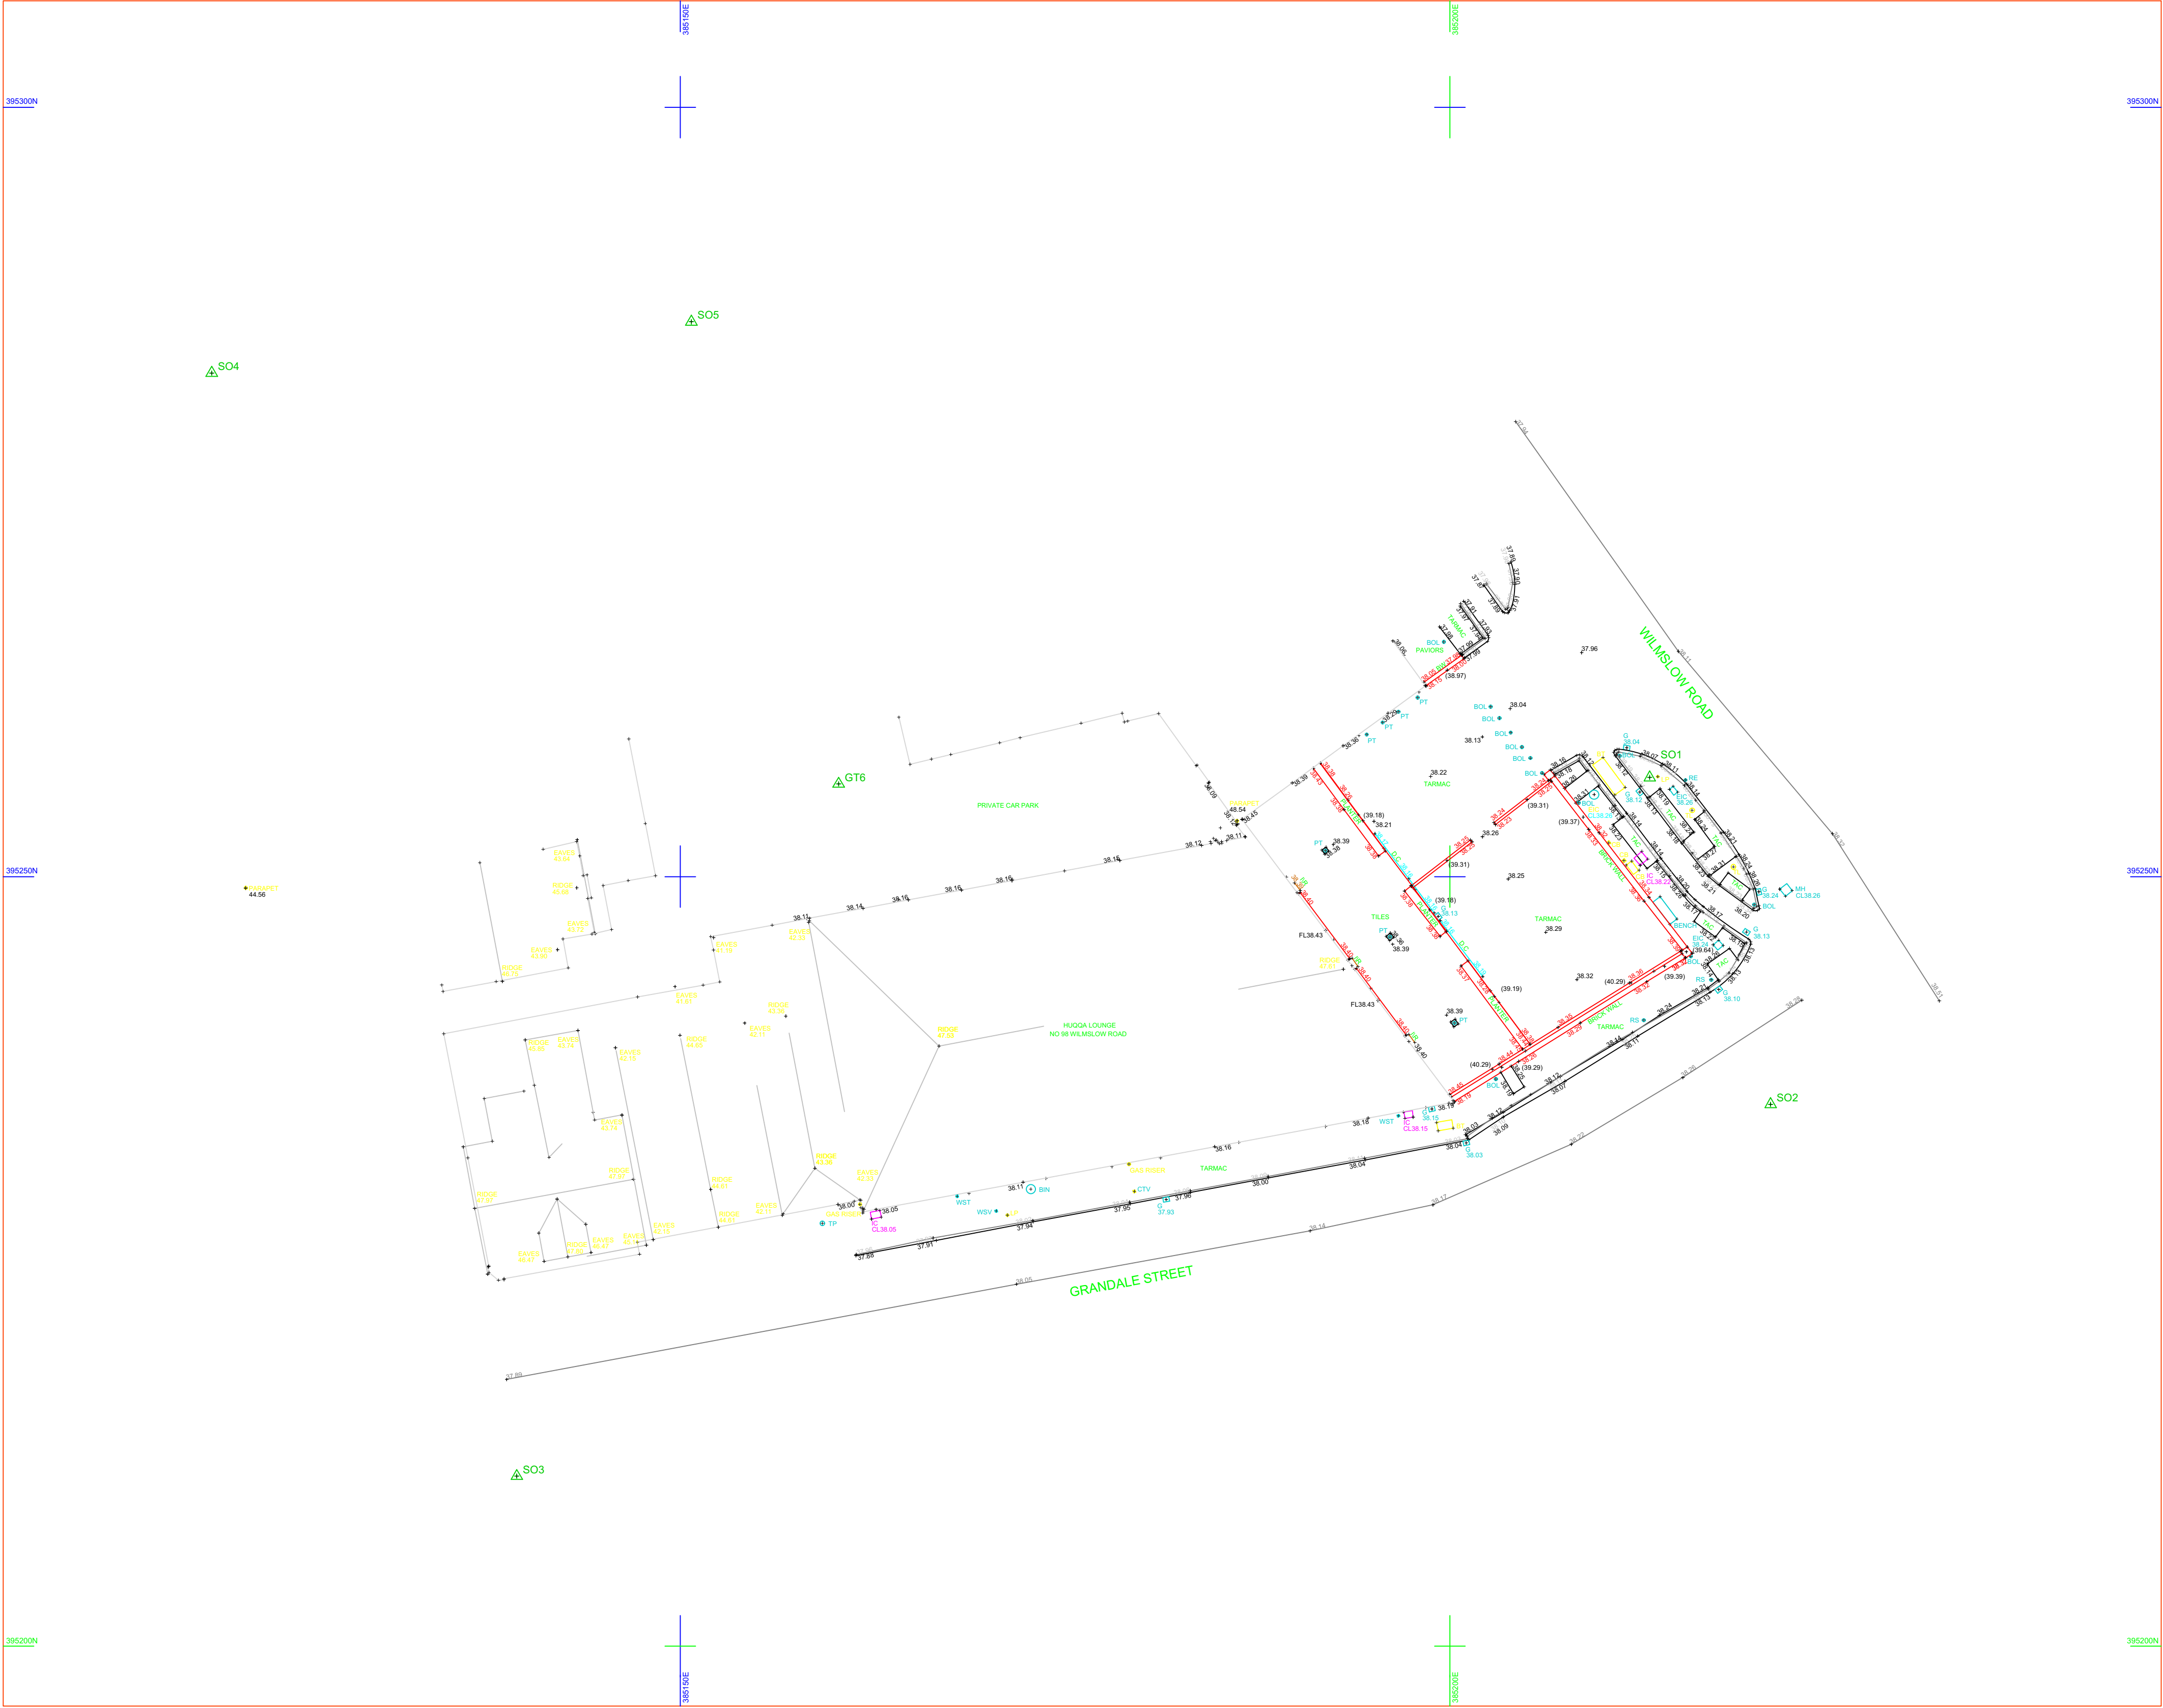

TOPOGRAPHICAL SURVEY
1:250 @ A1

IMPORTANT NOTES:

REVISION	DATE	DESCRIPTION

CLIENT: VIEWS
PROJECT: NEW RESIDENTIAL DEVELOPMENT
ADDRESS: 98 WILMSLOW ROAD, RUSHOLME
DRAWING TITLE: TOPOGRAPHICAL SURVEY
SCALE: 1:250 @ A1
DATE: MARCH 2022
DRAWING NO: A454_P_003

OLLIER SMURTHWAITE ARCHITECTS
40 King Street, Manchester, M2 6BA
T 0161 883 0838
F 0161 883 0839
E mail@olliersmurthwaite.com