


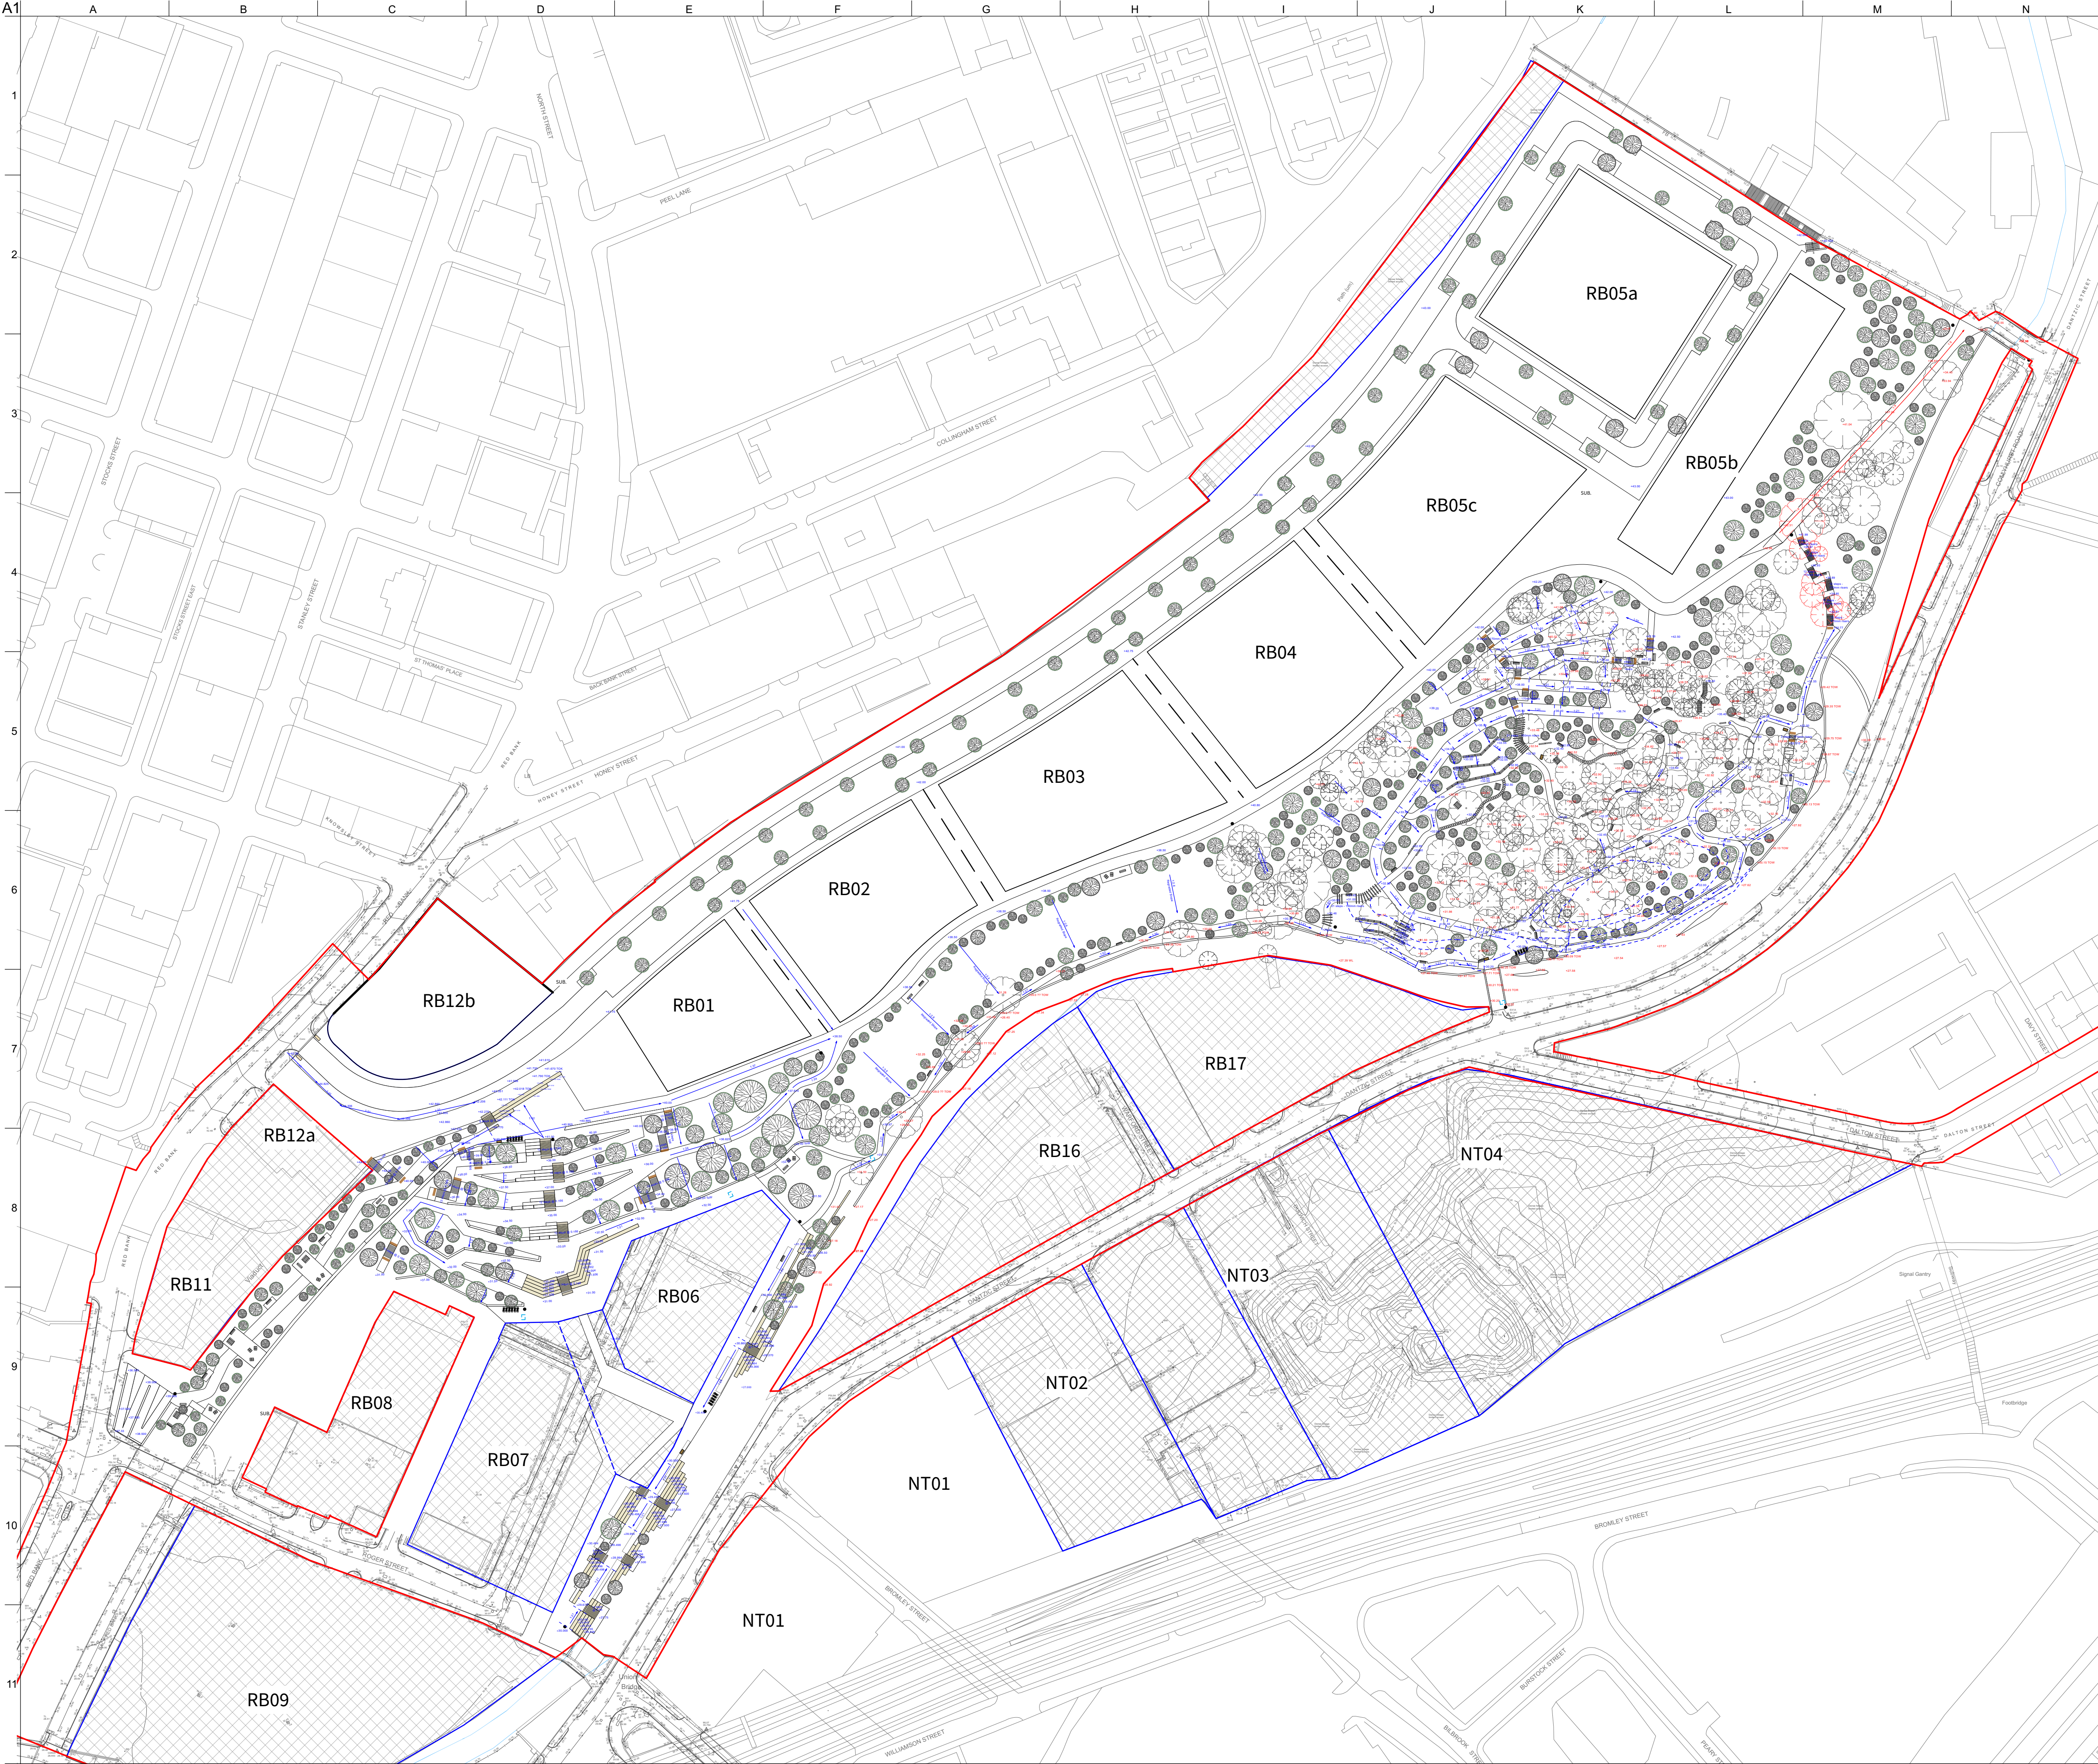


NOTE: Future Plot Extents are Indicative Only

KEY

- PROPOSED GRADIENT
- PROPOSED LEVEL
- EXISTING GRADIENT
- EXISTING LEVEL

Rev	Date	Description	By	Chkd	Appd	Auth
P02.04	02.03.22	Final Draft Planning	CL	MS	GB	GB
P02.03	14.02.22	Draft Planning	CL	MS	GB	GB
P02.02	04.02.22	Draft Planning	BM	MS	GB	GB
P02.01	28.01.22	Draft Planning	BM	MS	GB	GB
P01	17.12.21	Stage 3 Issue	SR	MS	GB	GB
P01.02	26.11.21	For Information	SR	MS	GB	GB
P01.01	24.11.21	For Information	EKH	MS	GB	GB

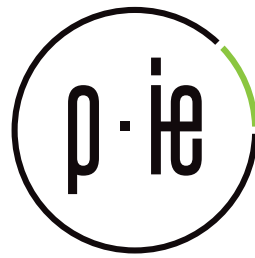

Client



Project Title

Victoria North HIF Infrastructure

Drawing Title

Proposed Levels General Arrangement Plan
For Approval

Scale at A1
1:1000

Plant-IE Job No
2700

Role
Landscape Architect

Suitability
S2

Rev	By	Chkd	Appd	
P02.04	SR	MS	MS	
	Date	Date	Date	
	17.12.21	17.12.21	17.12.21	

Project	Originator	Volume	Location	Type	Role	Number
VNIF	PLA	ZZ	YYY	DR	L	1007