

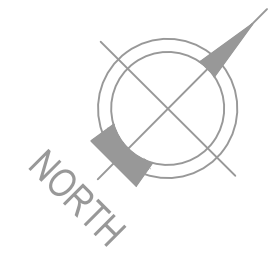
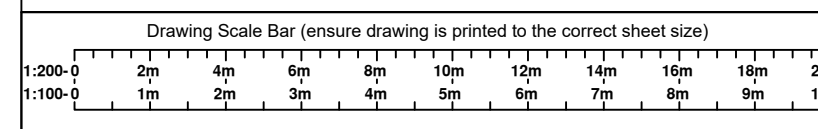


- Notes
1. This drawing has been prepared in accordance with the scope of RPS's appointment with its client and is subject to the terms and conditions of that appointment. RPS accepts no liability for any use of this document other than by its client and only for the purposes for which it was prepared and provided.
  2. If received electronically it is the recipient's responsibility to print to correct scale. Only written dimensions should be used.
  3. This drawing should be read in conjunction with all other relevant drawings and specifications.

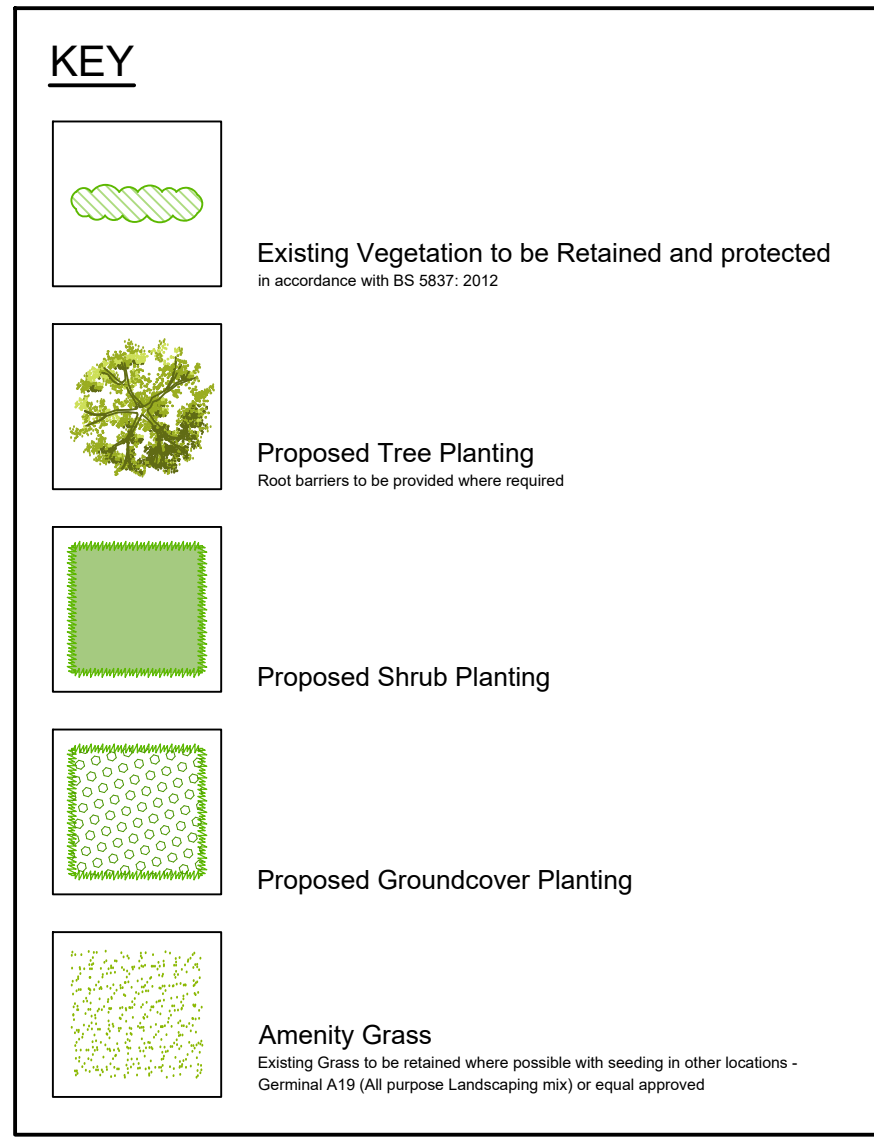

To be read in conjunction with the following RPS documents:

- JSL4363-RPS-XX-EX-DR-L-9002 : Detailed Soft Landscape Proposals
- JSL4363-RPS-XX-EX-DR-L-9003 : Planting Schedule and Specification
- JSL4363-RPS-XX-EX-DR-L-9004 : Landscape Management Plan

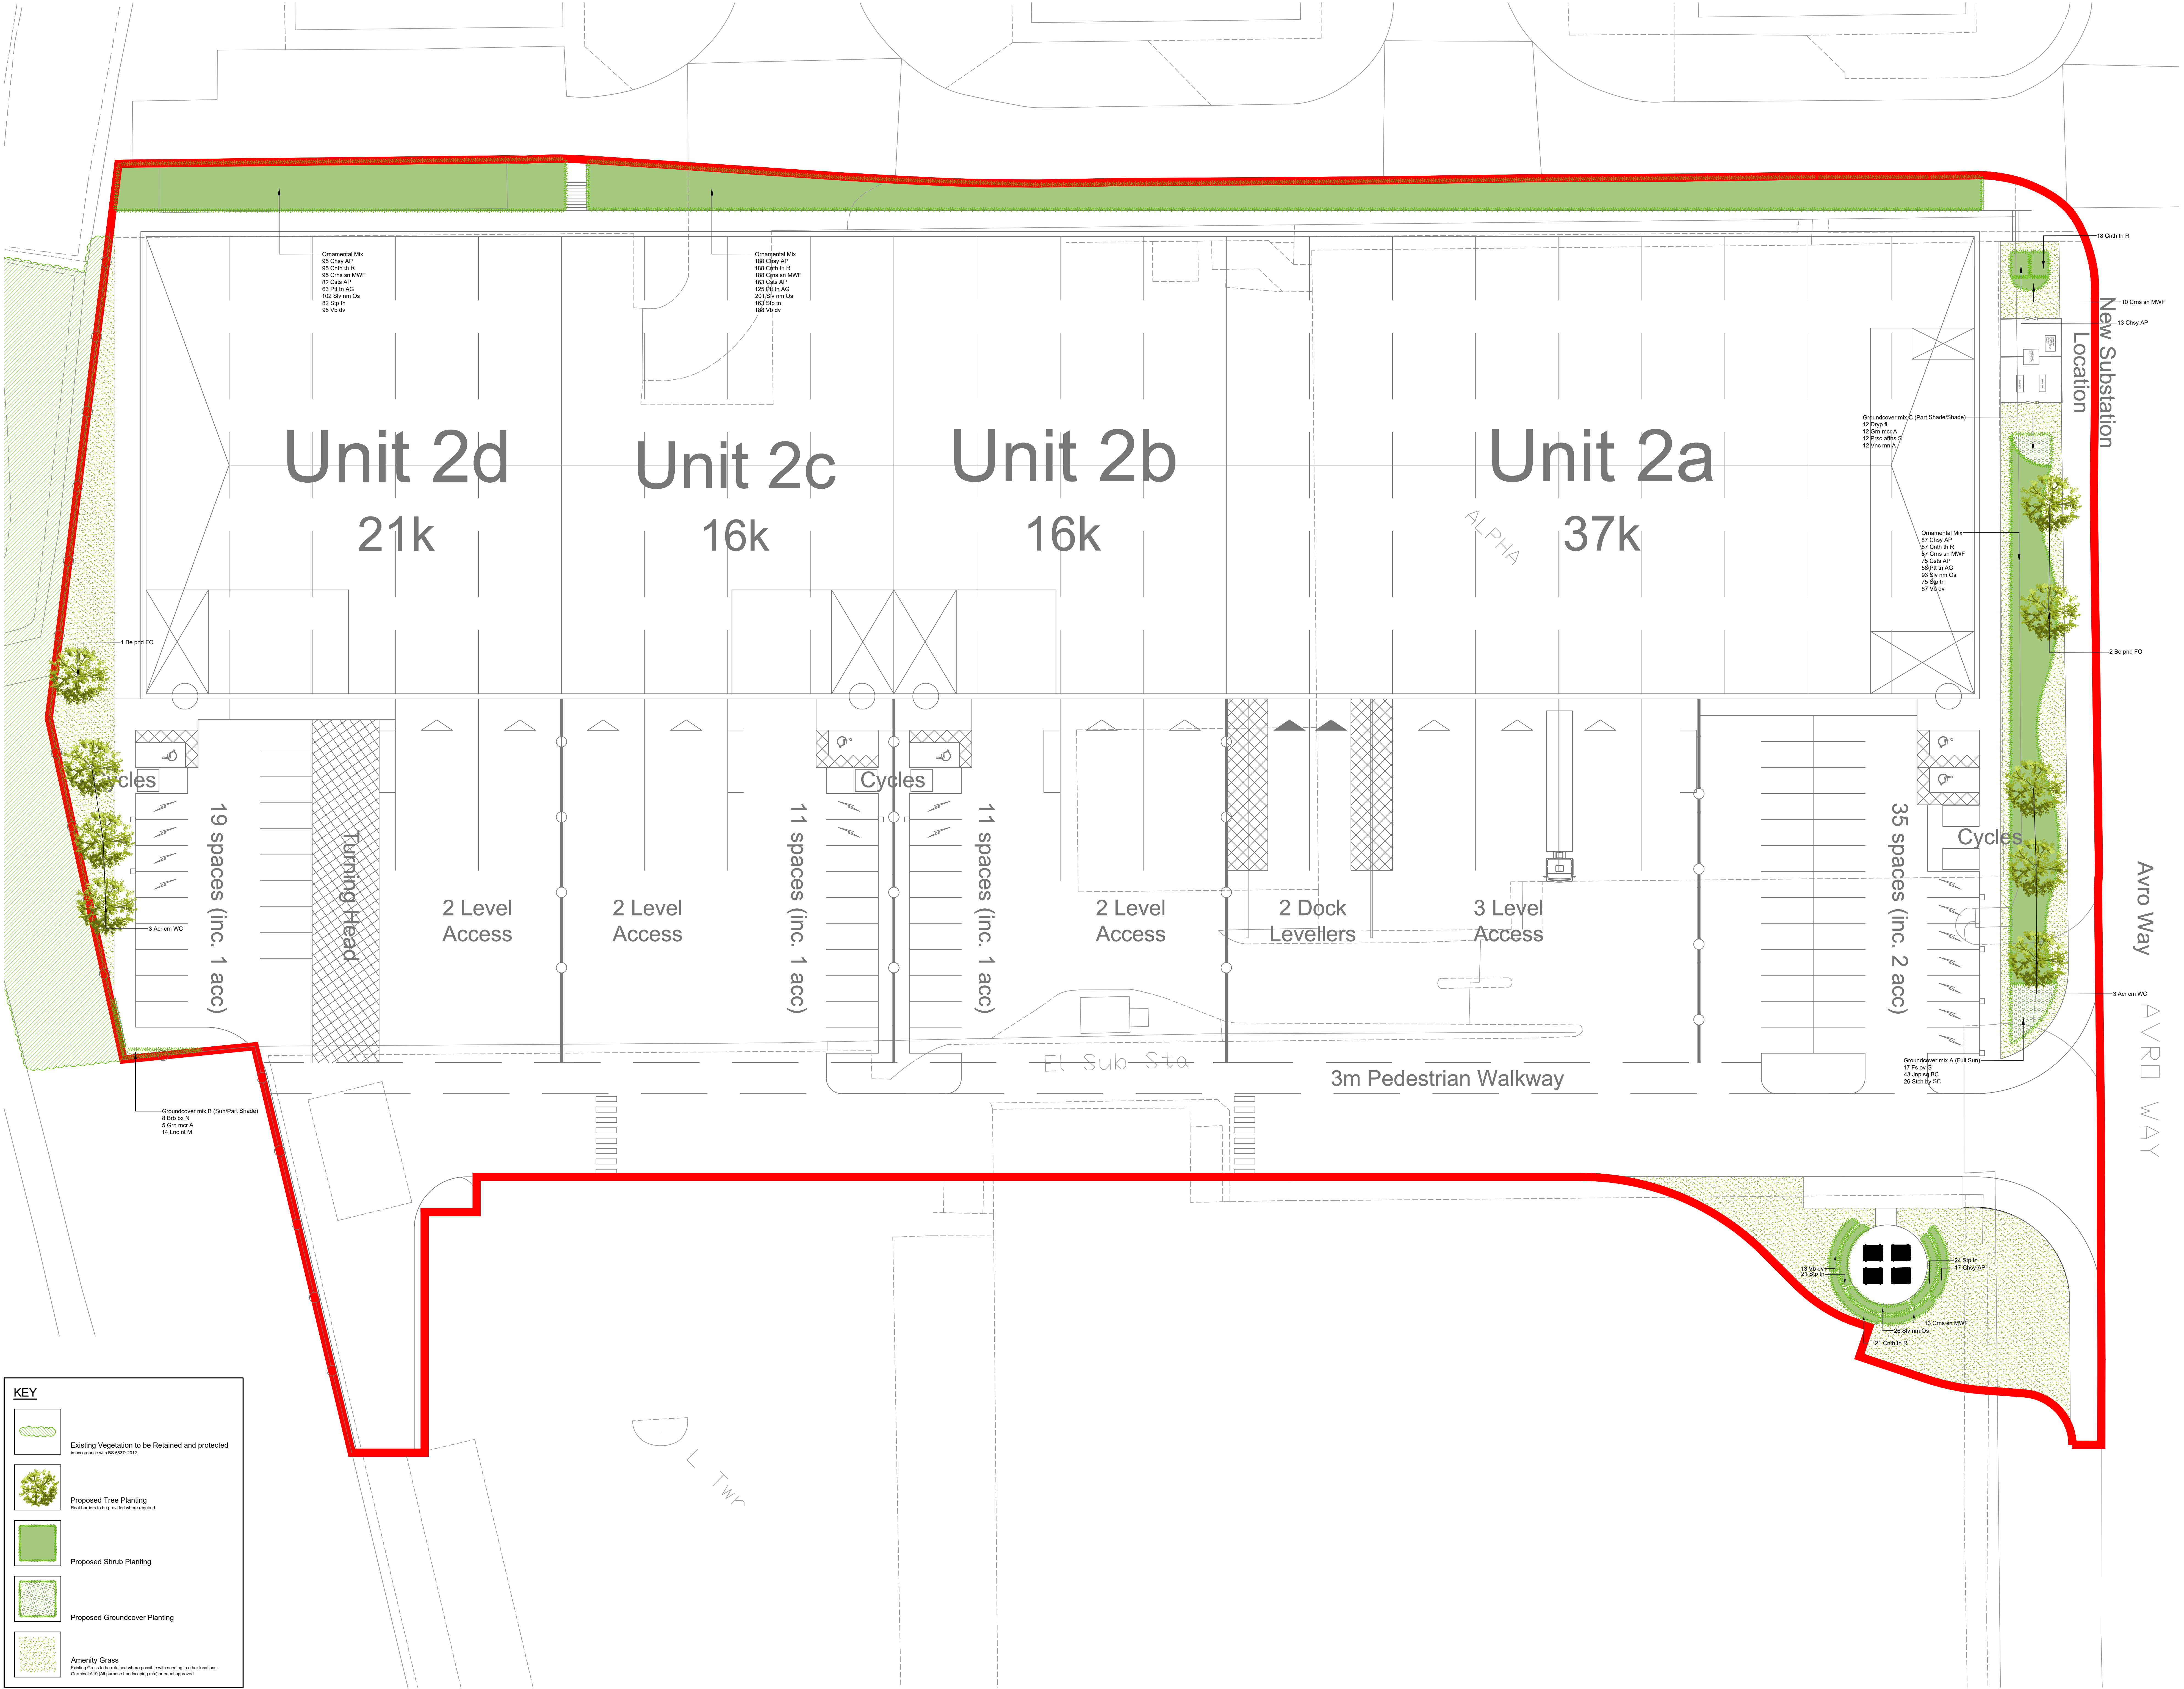

|     |                          |    |     |          |
|-----|--------------------------|----|-----|----------|
| P03 | Updated to latest layout | NG | JT  | 18.03.22 |
| P02 | Updated to latest layout | NG | JT  | 15.03.22 |
| PV1 | First issue              | NG | JT  | 25.02.22 |
| Rev | Description              | By | Chk | Date     |

**RPS** MAKING COMPLEX EASY

321 Bradford Street,  
Birmingham, B5 6ET  
T: 0121 6208550 E: rps@rpsgroup.com

Client **Threadneedle Curtis Ltd**

Project **MAG, Building 402, Manchester Airport**

Title **Detailed Soft Landscape Proposals**

|                   |                    |                          |
|-------------------|--------------------|--------------------------|
| Status            | Scale              | Date Created             |
| Approval          | 1:200 @A0          | Feb 2022                 |
| Task Team Manager | Information Author | Task Information Manager |
| JT                | NG                 | JT                       |

Document Number  
**JSL4363-RPS-XX-EX-DR-L-9002**

Project Code : Originate - Zone - Level - Type - Role - Drawing Number  
RPS Project Number  
**JSL4363**

Suitability  
**S3**

Revision  
**P03**

**rpsgroup.com**